

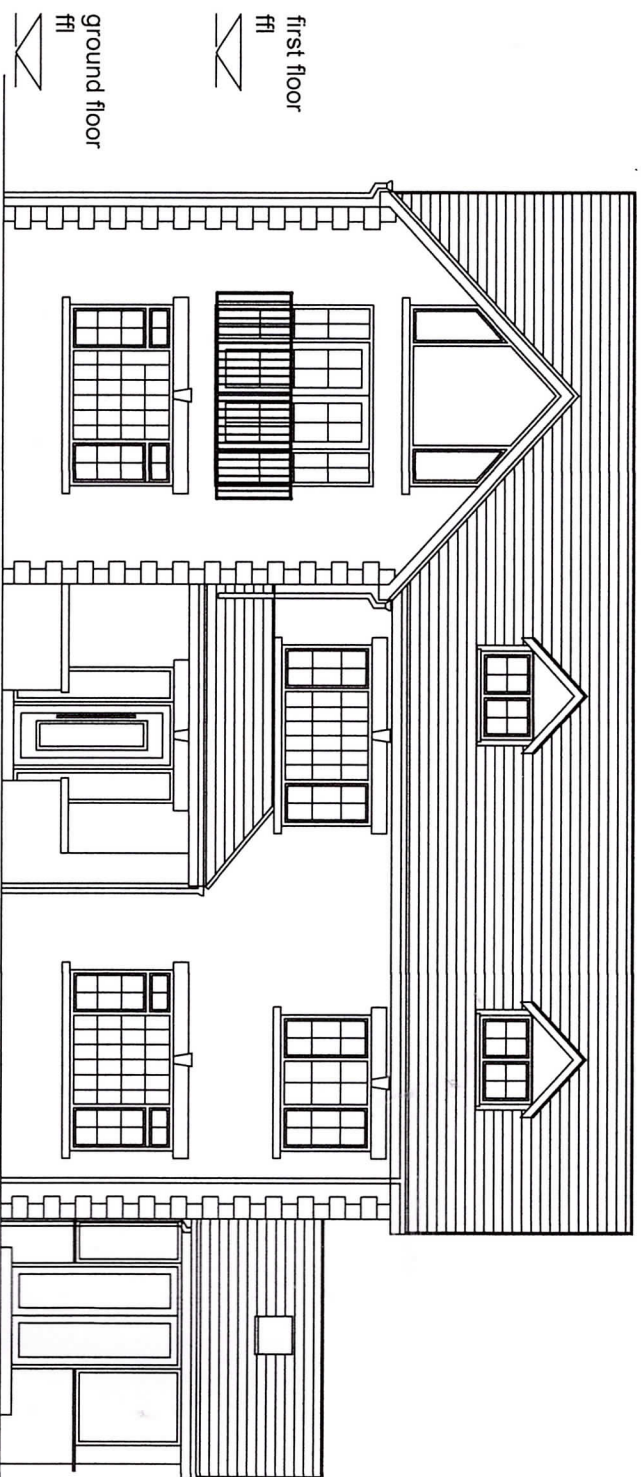


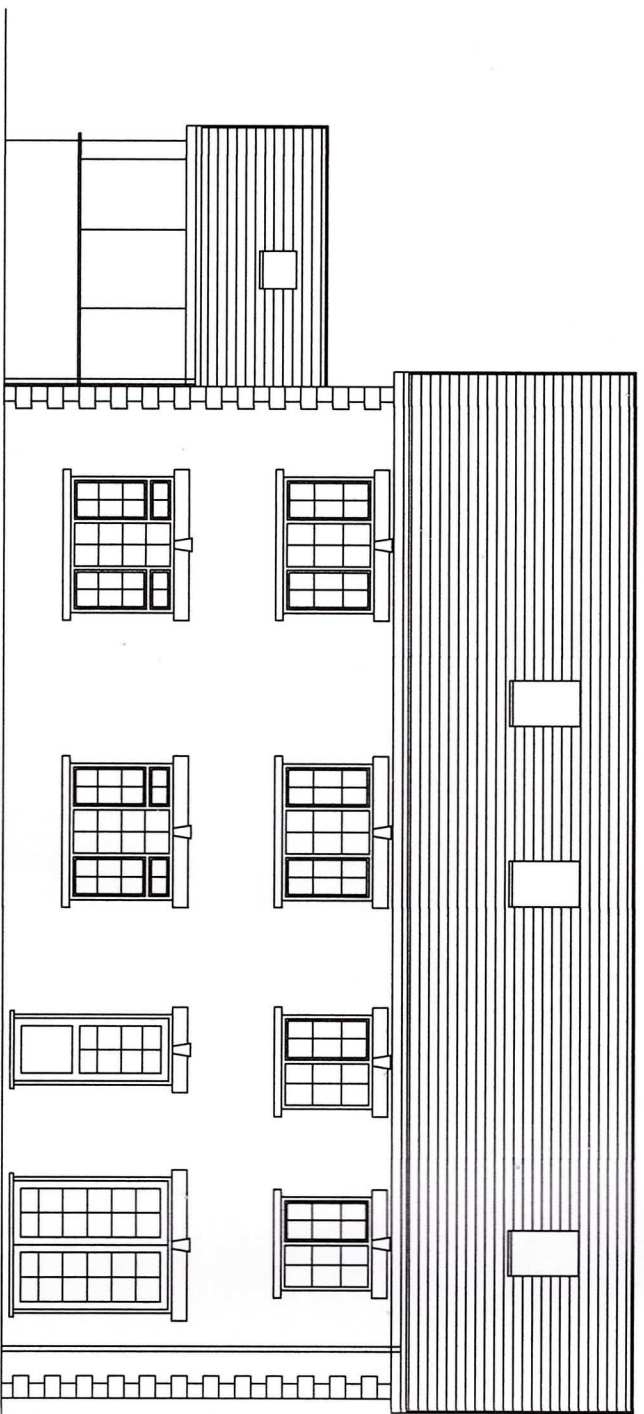

- slate roof tiles
- colour grey
- upvc double glazed windows
- colour brown
- upvc fascias and soffits
- colour brown
- upvc squareline rainwater gutters
- colour brown
- upvc square line rainwater downpipes
- colour brown
- upvc double glazed window /door screen
- colour brown
- precast block lintels over window heads
- colour cream
- natural stone to all elevations
- upvc double glazed windows
- colour brown
- precast block quoins at corners
- colour cream
- precast block cills under windows
- colour cream

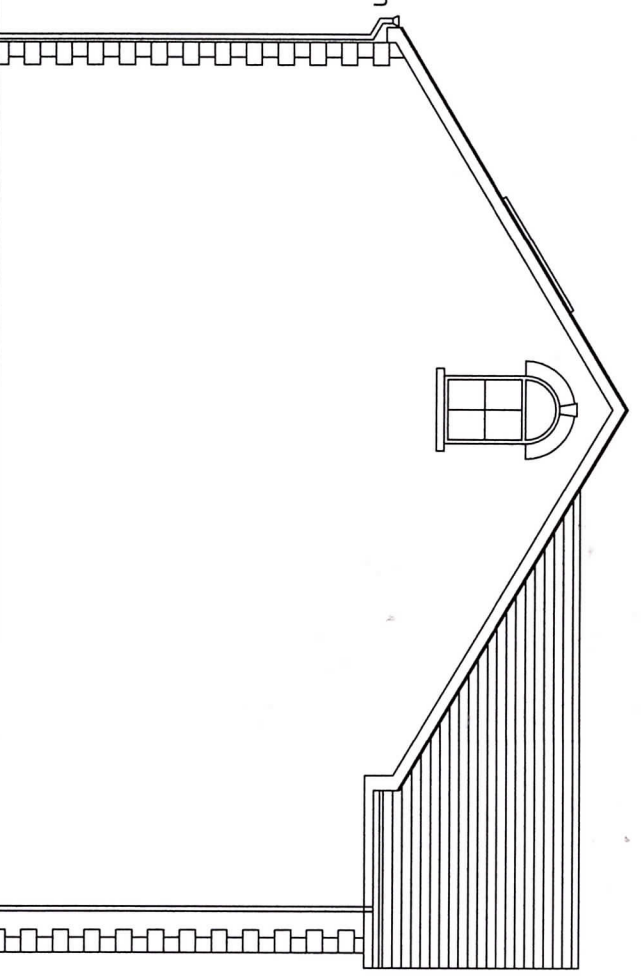

- first floor
- ground floor

- slate roof tiles
- colour grey
- upvc double glazed windows
- colour brown
- upvc fascias and soffits
- colour brown
- upvc squareline rainwater gutters
- colour brown
- upvc square line rainwater downpipes
- colour brown
- upvc double glazed window /door screen
- colour brown
- precast block lintels over window heads
- colour cream
- upvc double glazed windows
- colour brown
- natural stone to all elevations
- precast block quoins at corners
- colour cream
- precast block cills under windows
- colour cream