



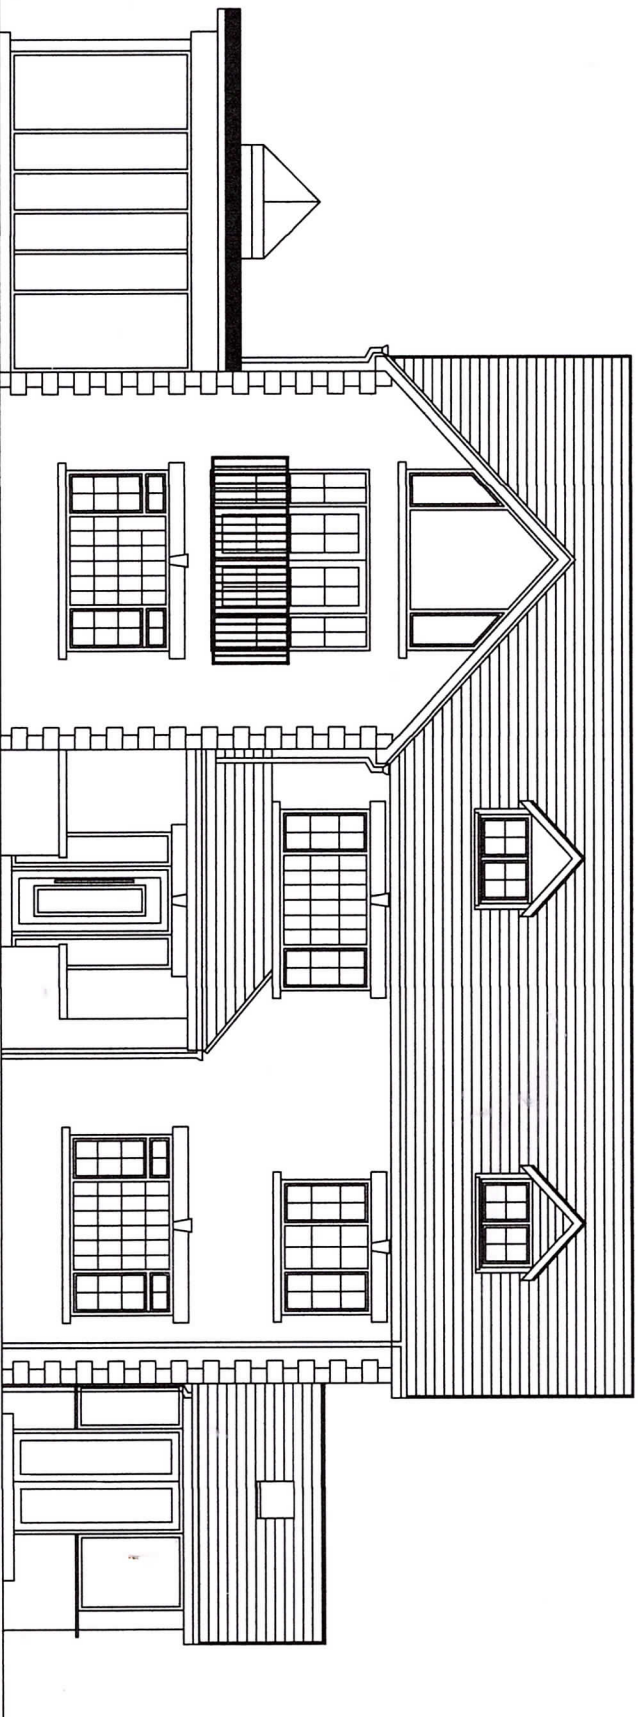

front elevation

- upvc double glazed windows
- upvc fascias and soffits
colour brown
- upvc squareline rainwater gutters
colour brown
- upvc square line rainwater downpipes
colour brown
- upvc double glazed window /door screen
colour brown
- precast block lintels over window heads
colour cream
- upvc double glazed windows
- natural stone to all elevations
- precast block quoins at corners
colour cream
- precast block cills under windows
colour cream
- 250 Litres Water Butt
- 54L X 54W X 111H Centimetres

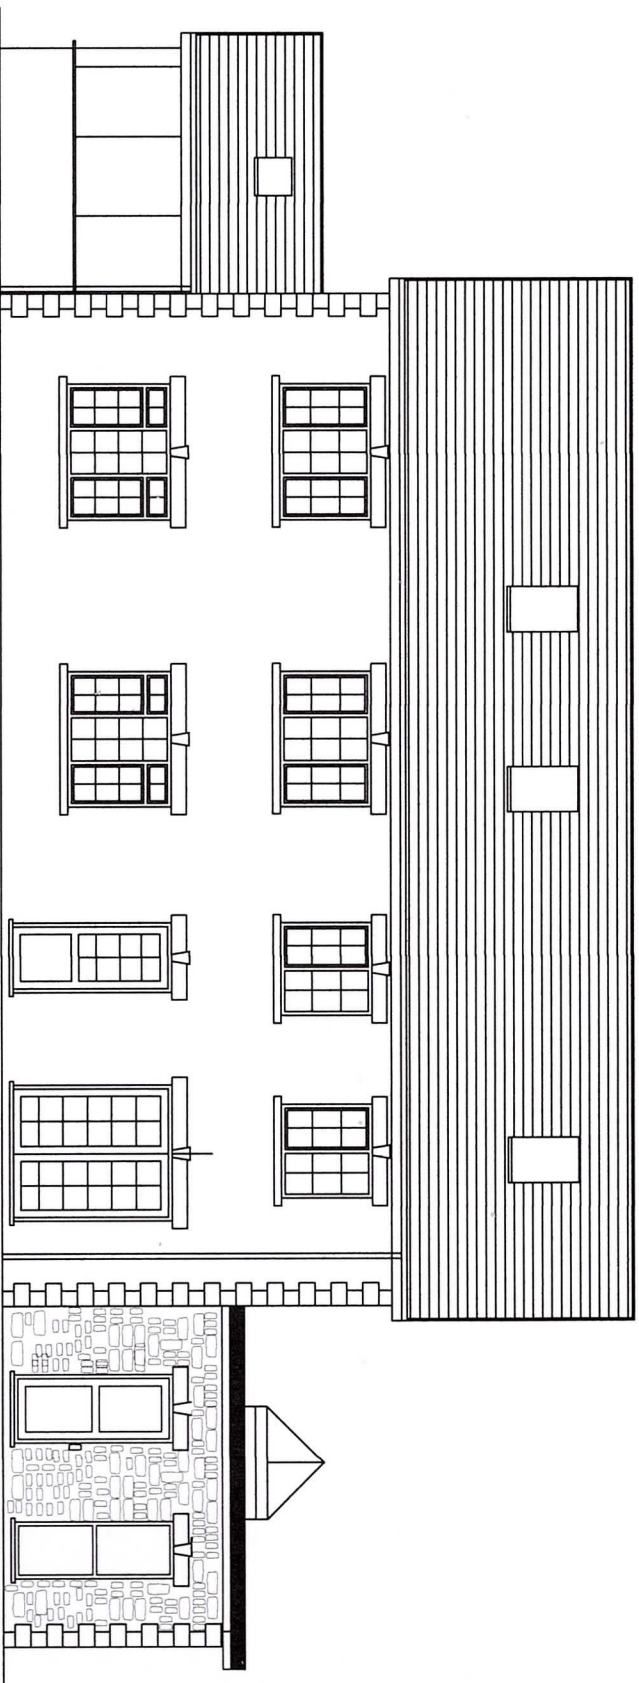

rear elevation

- upvc double glazed windows
- upvc fascias and soffits
colour brown
- upvc squareline rainwater gutters
colour brown
- upvc square line rainwater downpipes
colour brown
- upvc double glazed window /door screen
colour brown
- precast block lintels over window heads
colour cream
- upvc double glazed windows
- natural stone to all elevations
- precast block quoins at corners
colour cream
- precast block cills under windows
colour cream
- 250 Litres Water Butt
- 54L X 54W X 111H Centimetres