



LOCATION PLAN AS EXISTING

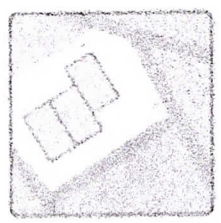


**UK
Planning
Maps**

Dakota, Pentwyn Baglan Road, Baglan, Port Talbot, SA12 8AH

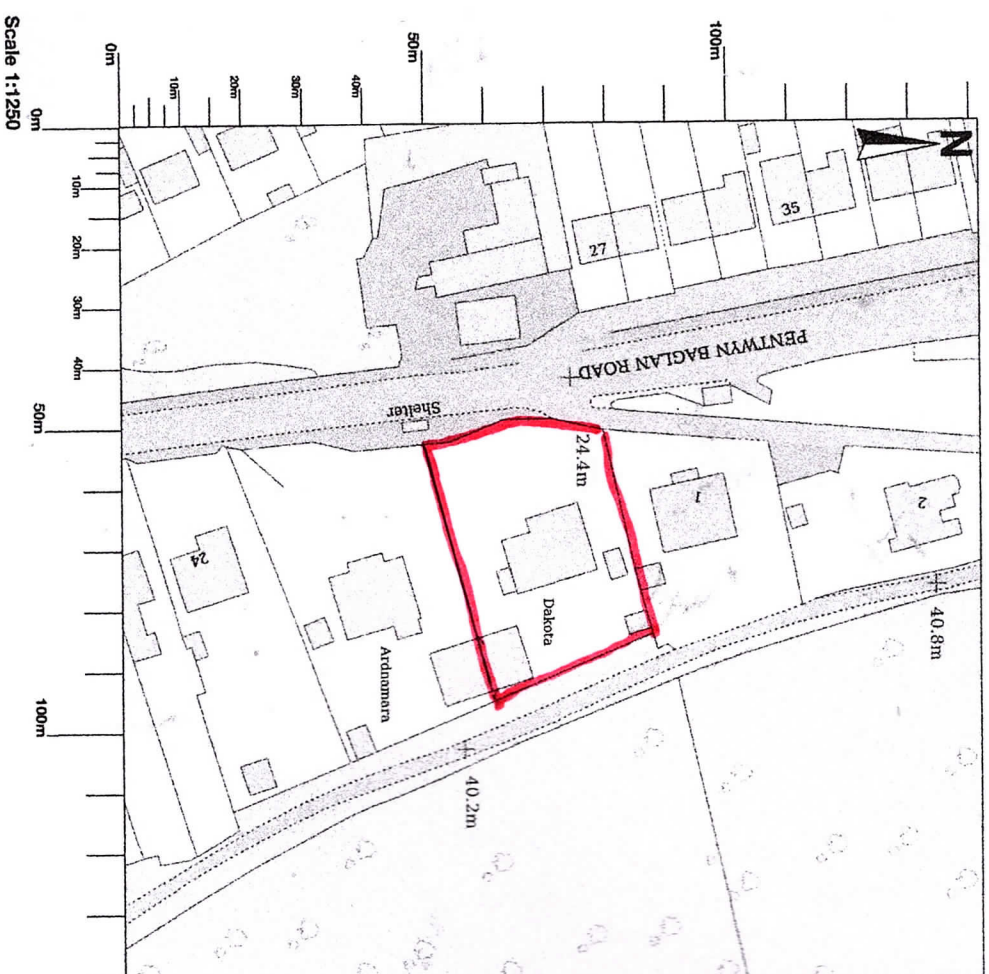


DAKOTA PENTWYN BAGLAN ROAD PORT TALBOT SA12 8AH
PROPOSED SIDE EXTENSION
LOCATION PLANS 1:1250

LOCATION PLAN AS PROPOSED

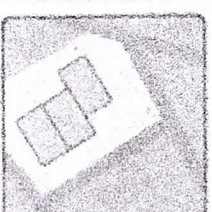

**UK
Planning
Maps**

Dakota, Pentwyn Baglan Road, Baglan, Port Talbot, SA12 8AH

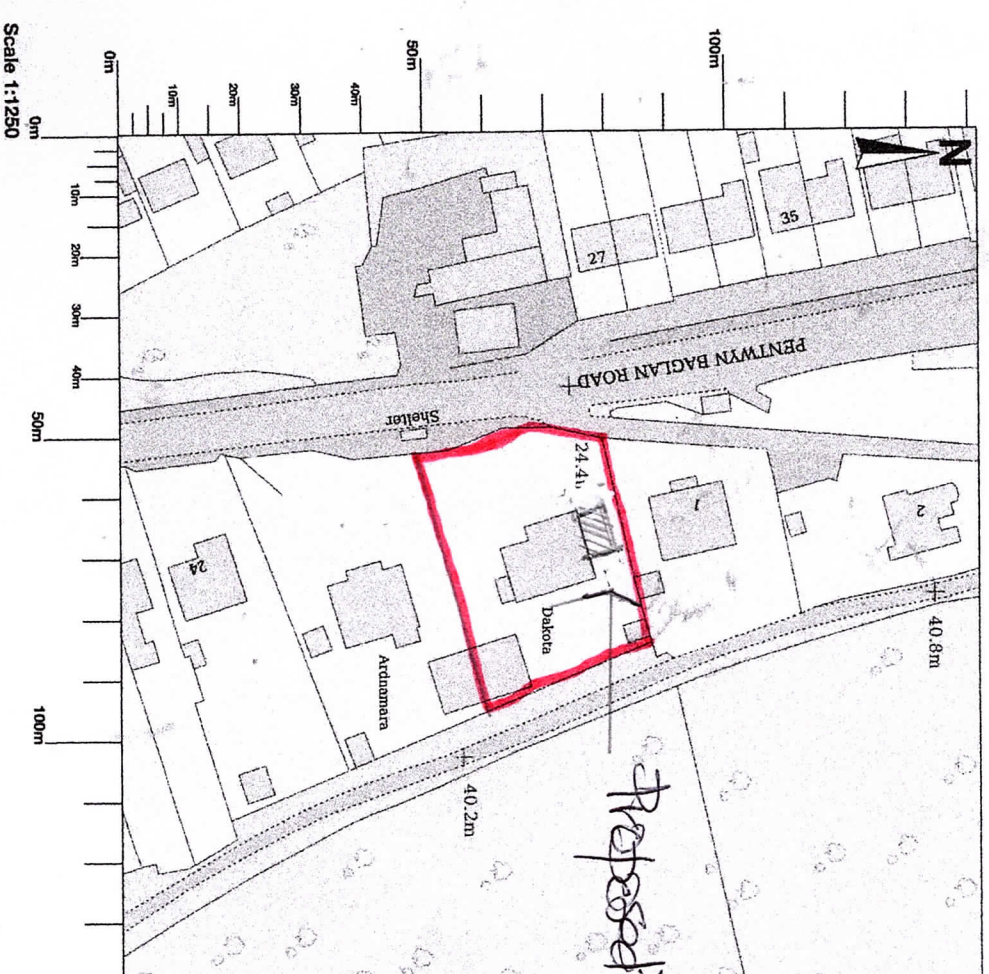

Scale 1:100
Drg No 001