


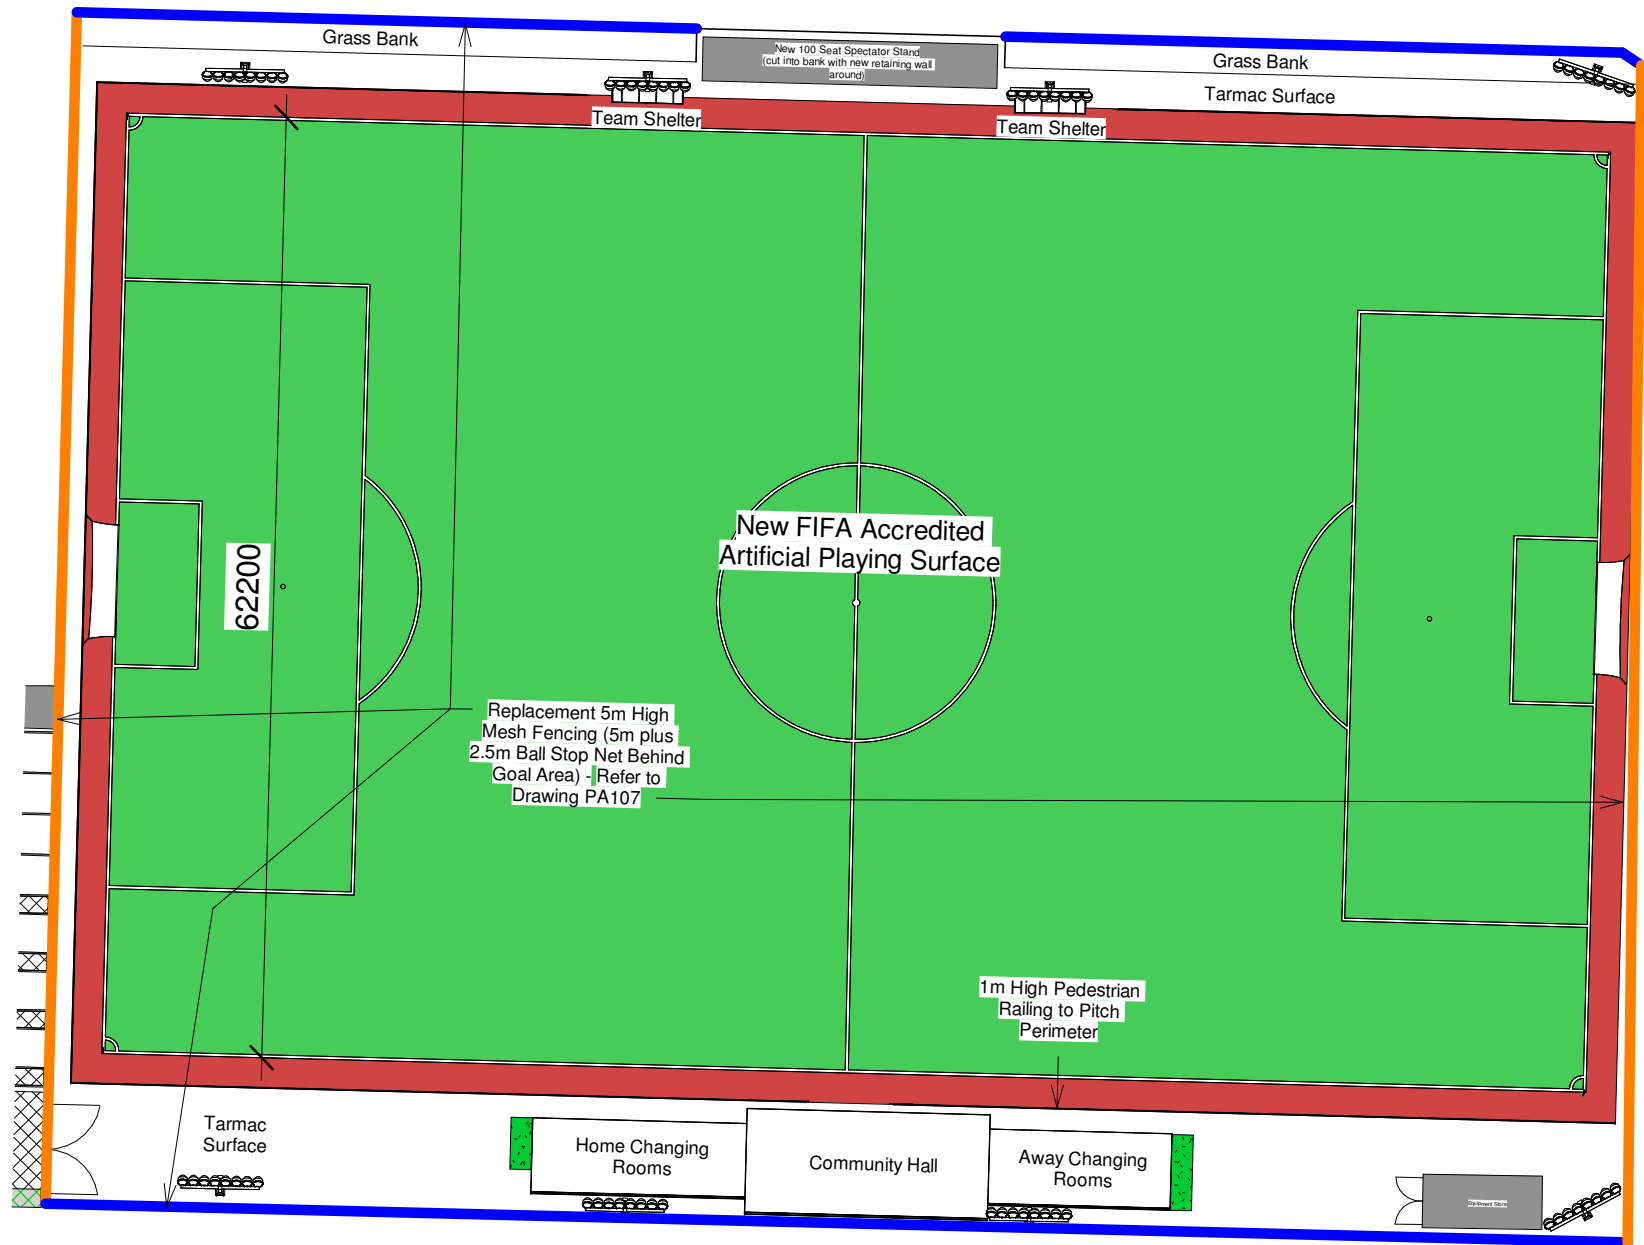

Fencing Key

Perimeter Mesh Paladin Fence 5m

Colour: Black
5m High



Perimeter Mesh Paladin Fence 7.5m

Colour: Black
5m High plus 2.5m High Ball Stop Net (7.5m Total)



NOTES:



DRAWING STATUS

Planning

PROJECT

Afan United FC

TITLE

Proposed Fencing Plan

CLIENT

Afan United FC

DRAWN BY

Gareth Owen

DATE

12.09.24

SCALE (@A3)

1 : 500

PROJECT NO.

GOCD AUFC01

DRAWING NO.

PA107

REV

A

GO CONCEPT DESIGNS LTD, 73 MARINER'S QUAY, PORT TALBOT, SA12 6AN
gareth@goconceptdesigns.co.uk