


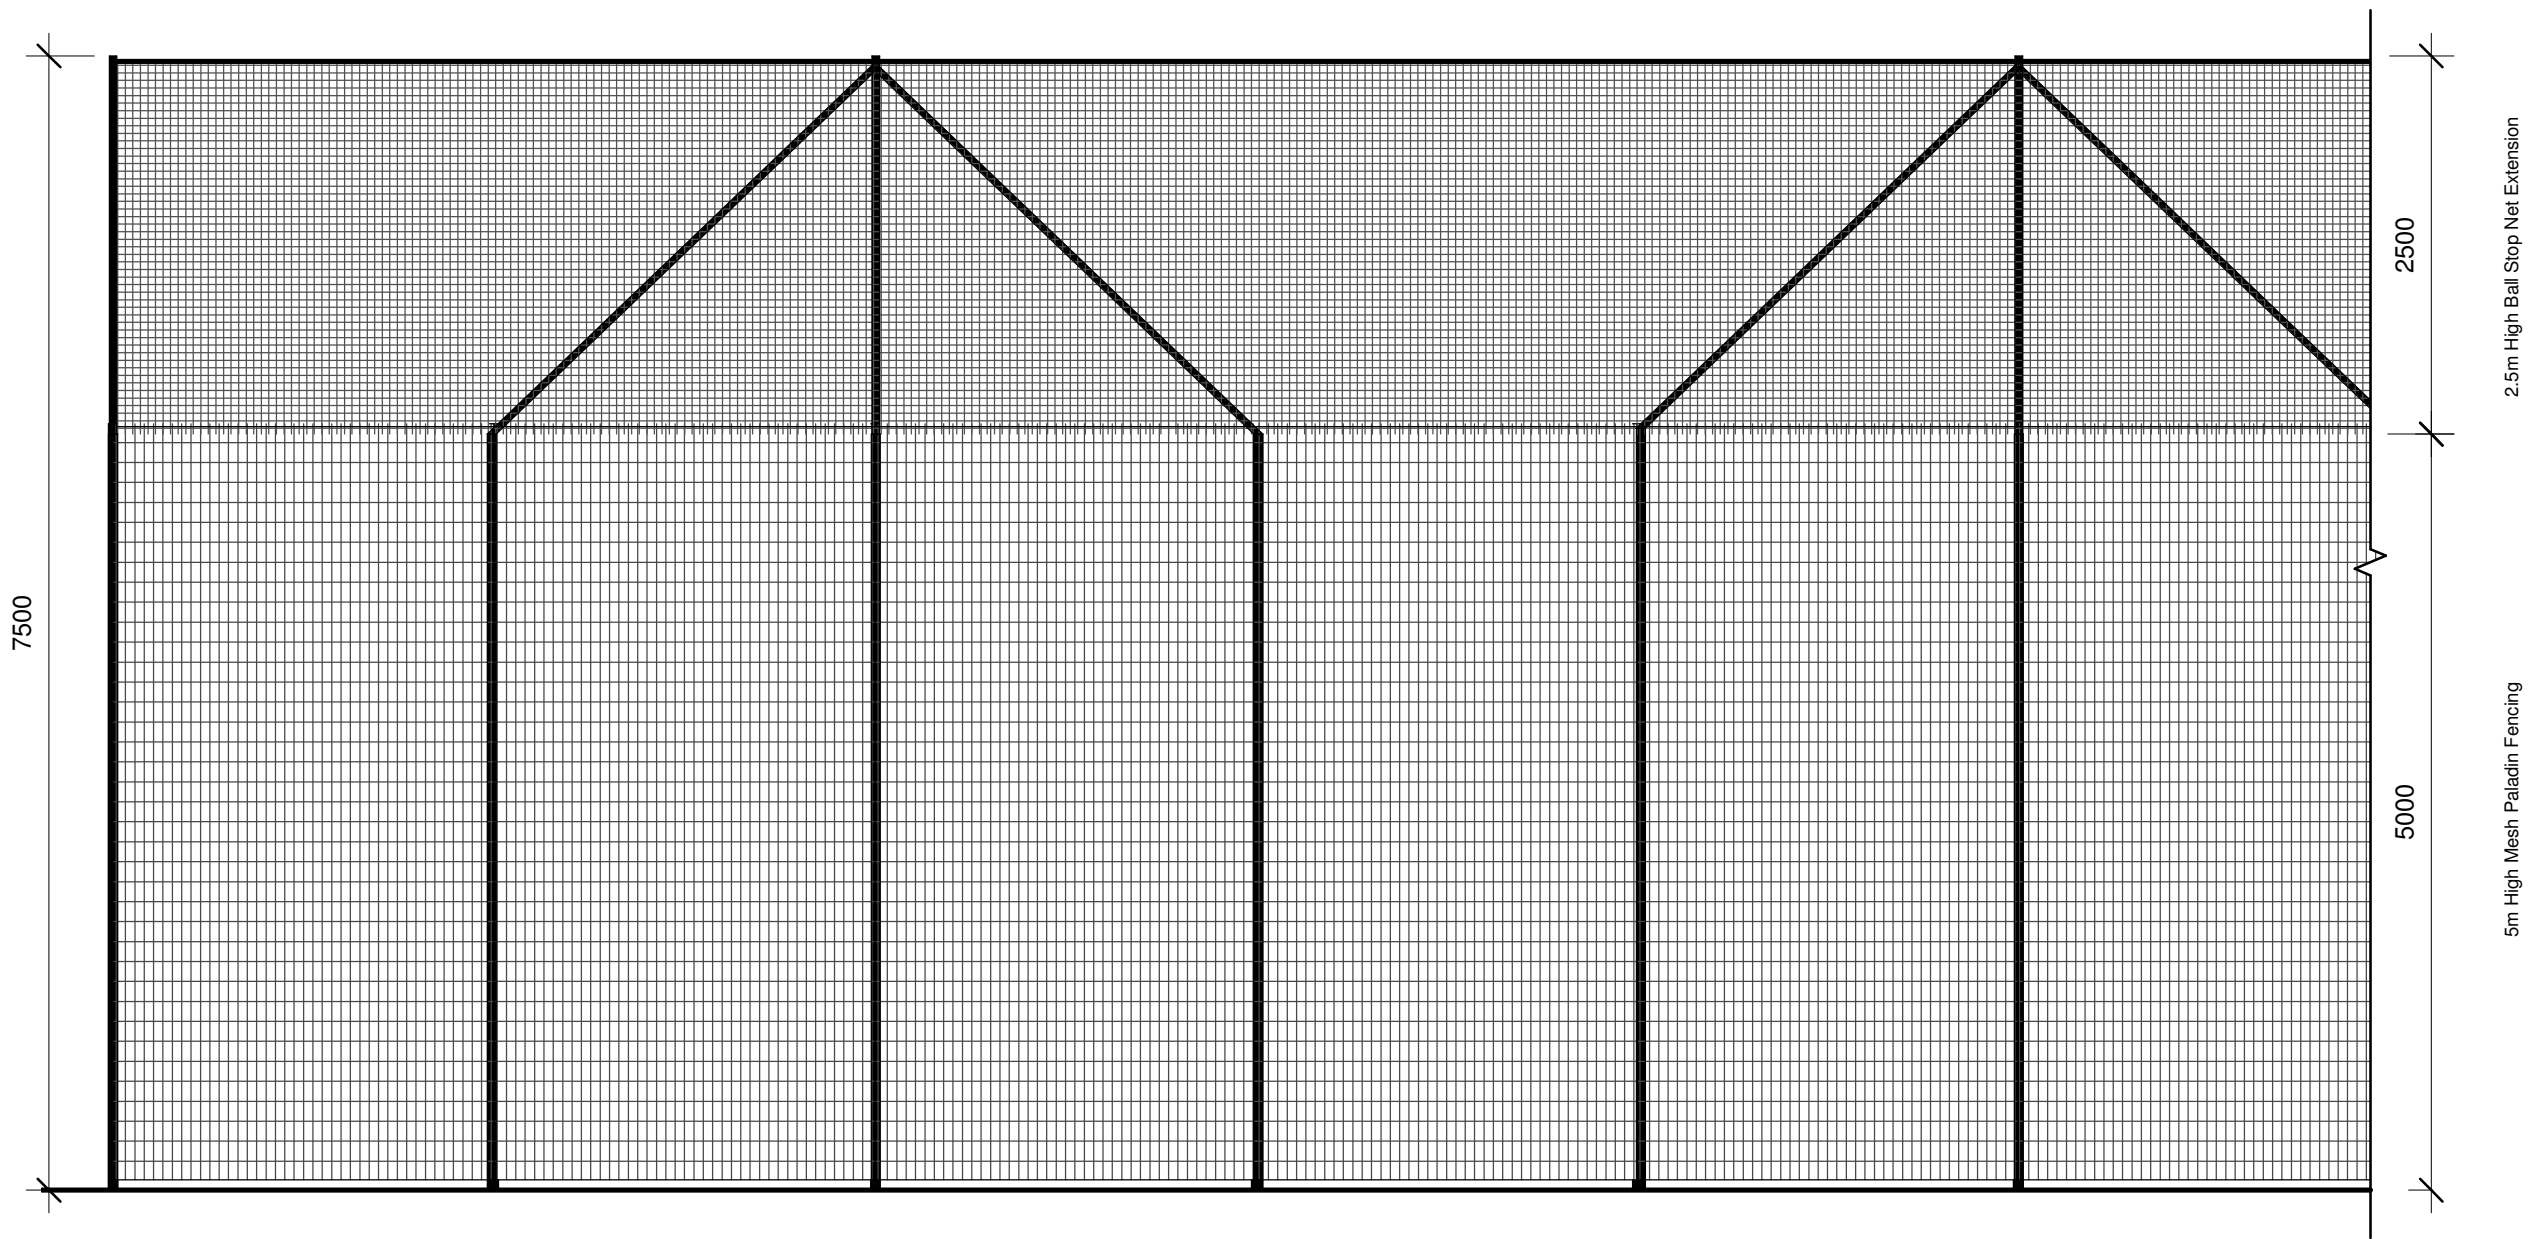

DRAWING STATUS	Planning
PROJECT	Afan United FC
TITLE	Fencing Elevations - 7.5m High
CLIENT	Afan United FC

Perimeter Mesh Paladin Fence 7.5m

Colour: Black
5m High plus 2.5m High Ball Stop Net (7.5m Total)

1

7.5m Ball Stop Elevation

1 : 50

DRAWN BY	DATE	SCALE (@A3)	PROJECT NO.	DRAWING NO.	REV	GO CONCEPT DESIGNS, 73 MARINERS QUAY, PORT TALBOT, SA12 6AN gareth@goconceptdesigns.co.uk
Gareth Owen	12.09.24	1 : 50	GOCD AUFC01	PA109	-	