


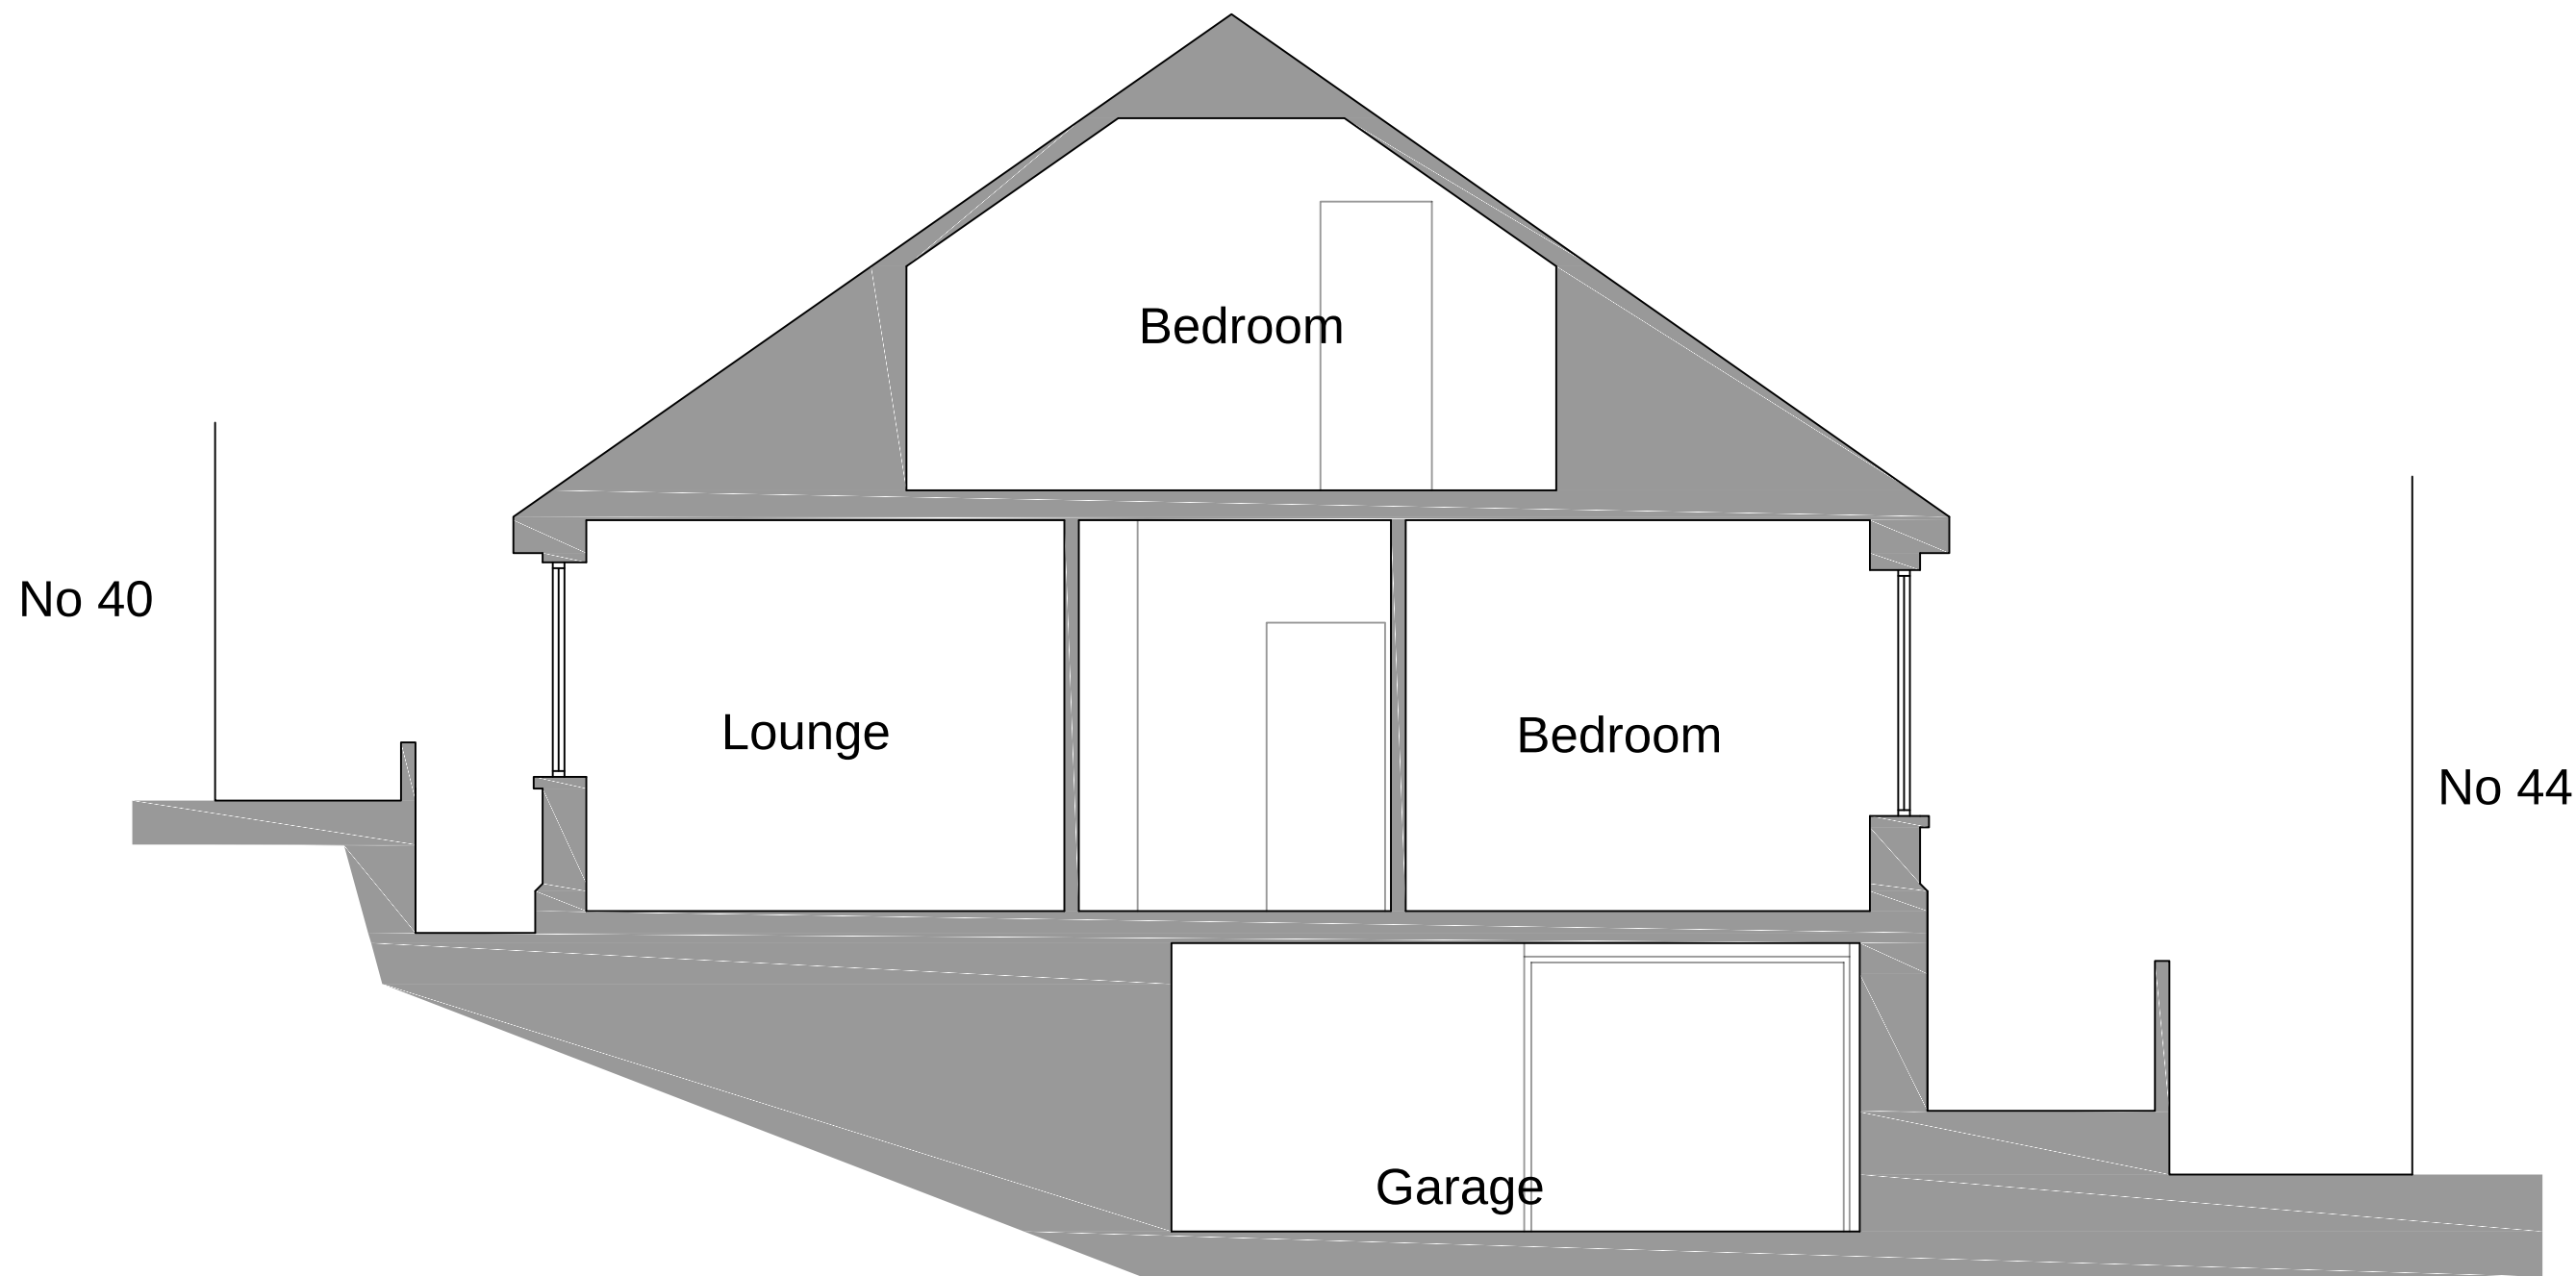

This drawing is copyright ©
NOTE: All dimensions to be checked on
site and not scaled from the drawing.

CLIENT Mr Jon Awbrey		JOB TITLE Rear Extension at 42 Pentwyn Baglan Road SA12 8EB		DRNG. TITLE Existing Section		
DATE: September 2024		SCALE: 1:50		A3	DRNG. NO. 24.12.03	REV. ---
					PURPOSE Record	

Ferndale Architectural Solutions LTD
98 Neath Road, Resolven, Neath, SA11 4AN Tel: 07970808768 Email: owen@ferndaleas.co.uk