


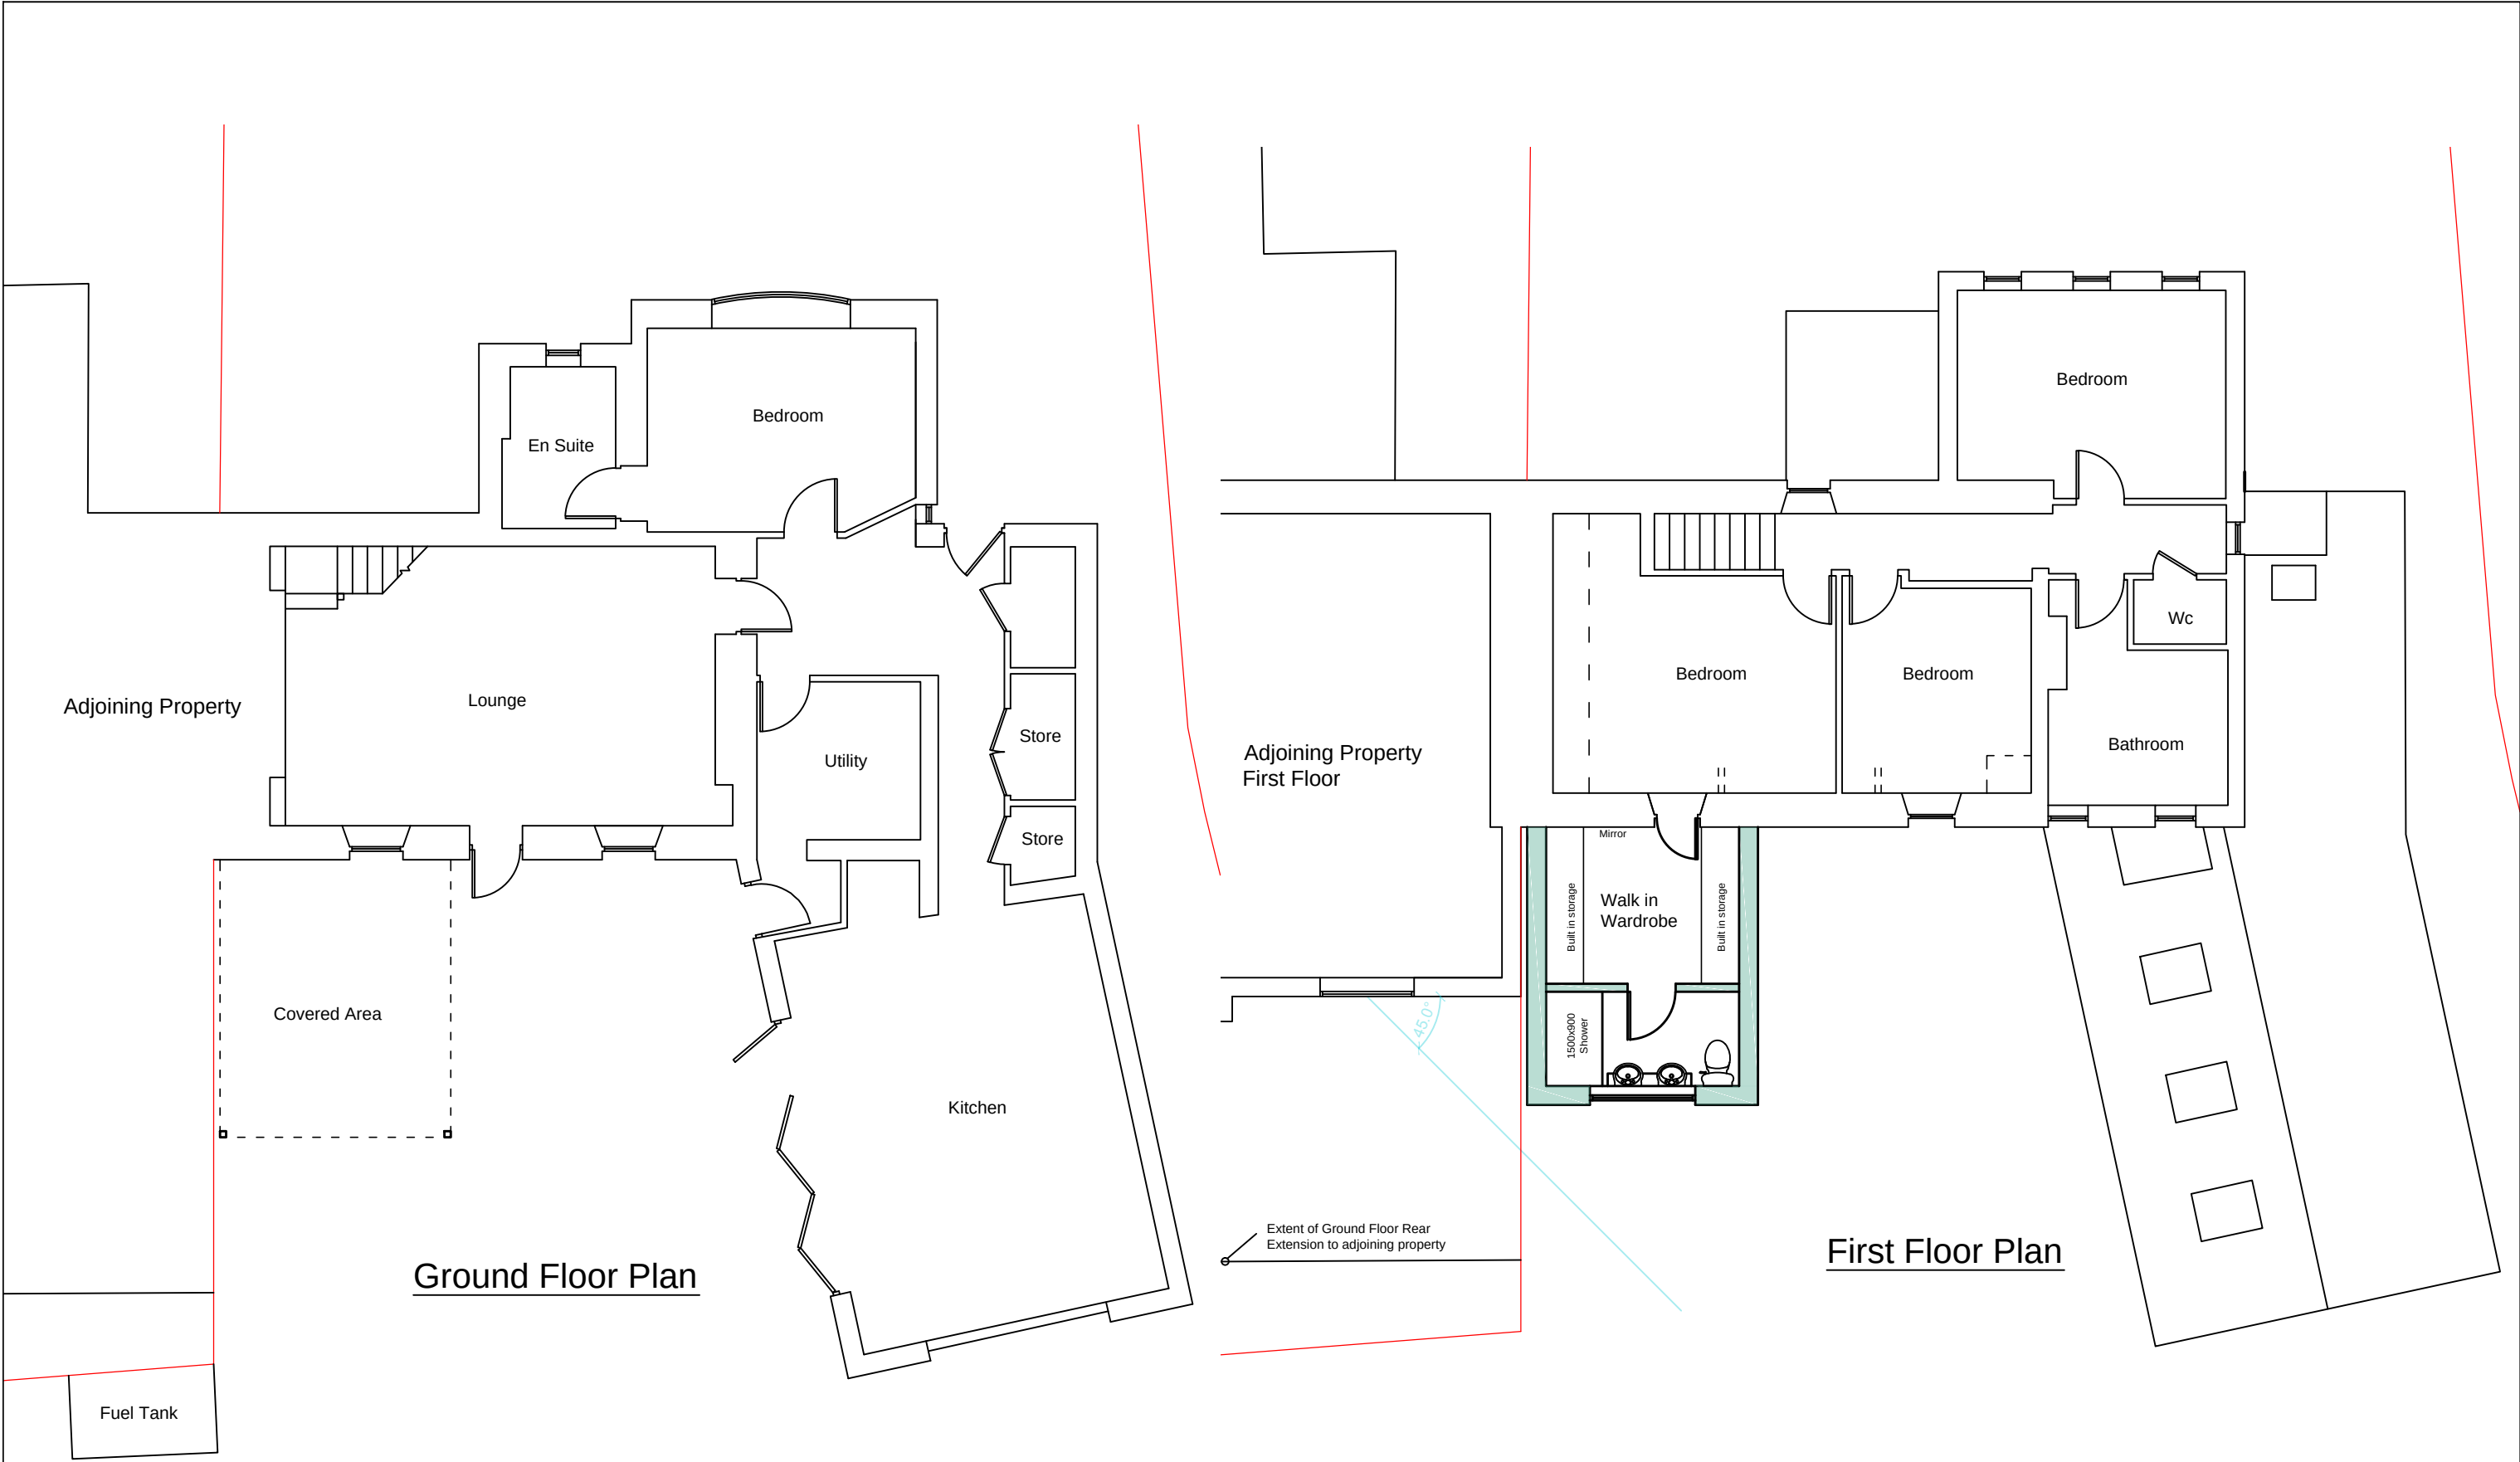

This drawing is copyright ©  
NOTE: All dimensions to be checked on  
site and not scaled from the drawing.



|                         |  |                                                                       |  |                                     |                       |
|-------------------------|--|-----------------------------------------------------------------------|--|-------------------------------------|-----------------------|
| CLIENT<br>Mr Paul Wayte |  | JOB TITLE<br>Rear First Floor Extension at<br>1 The green<br>Trebanos |  | DRNG. TITLE<br>Existing Floor Plans |                       |
| DATE:<br>October 2024   |  | SCALE:<br>1:100                                                       |  | A3                                  | DRNG. NO.<br>24.15.03 |
|                         |  |                                                                       |  | ---                                 | PURPOSE<br>Planning   |

Ferndale Architectural Solutions LTD  
98 Neath Road, Resolven, Neath, SA11 4AN Tel: 07970808768 Email: owen@ferndaleas.co.uk