


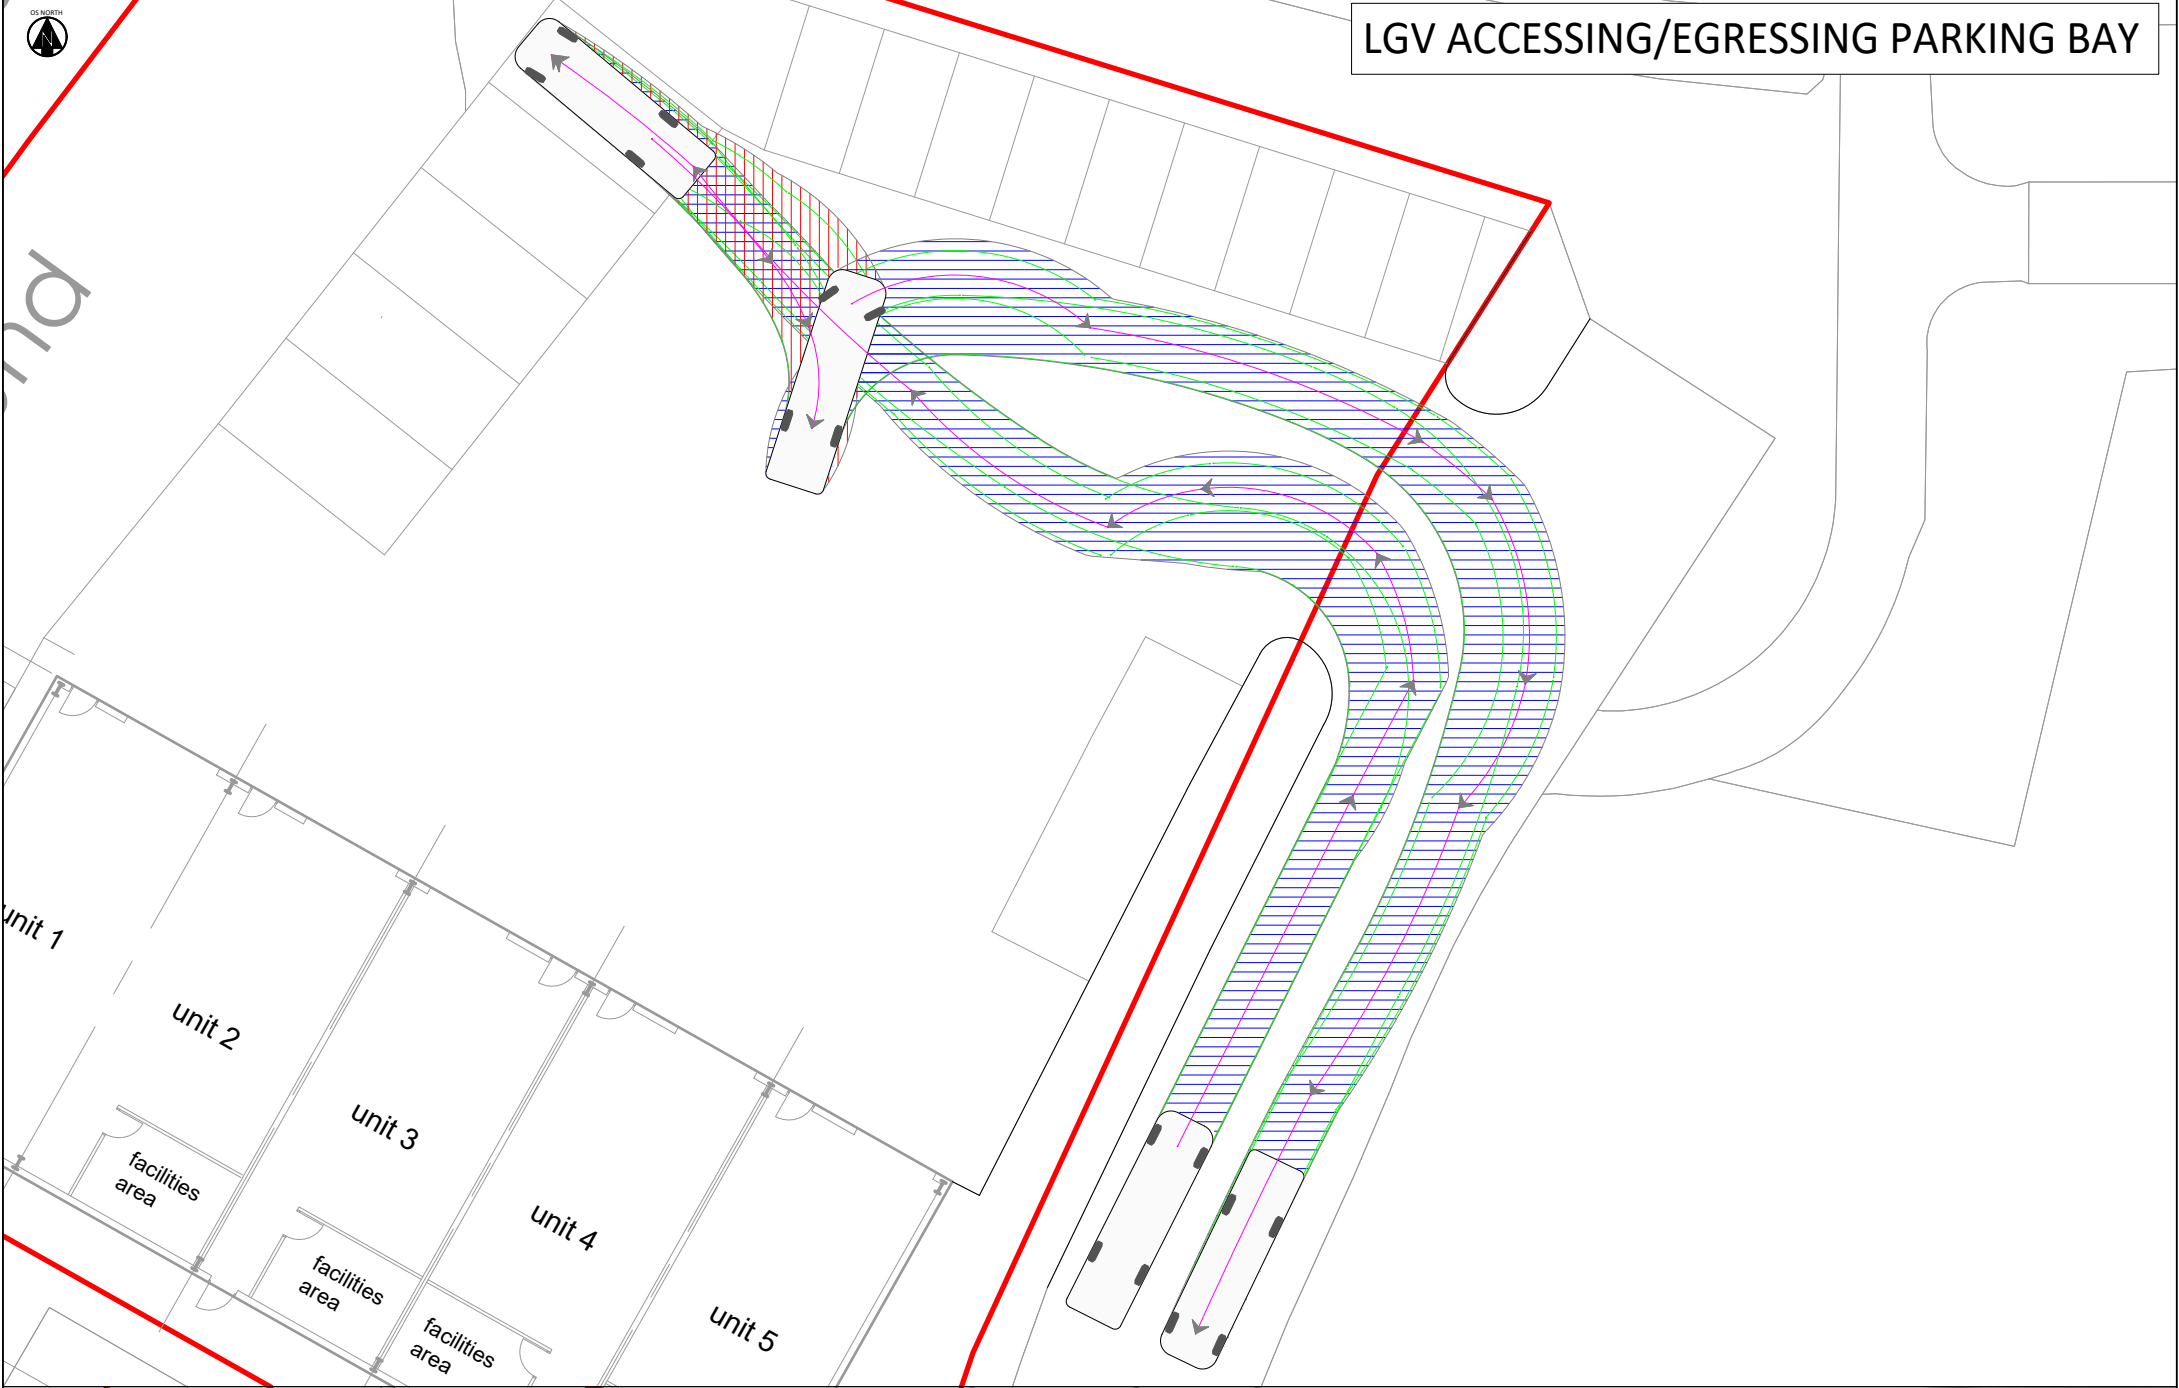

LGV ACCESSING/EGRESSING PARKING BAY



LARGE CAR ACCESSING/EGRESSING PARKING BAY

SCALE BAR

SCALE BAR (1:250)

NOTES

LRIGID

Width	: 2.50	meters
Track	: 2.47	
Lock to Lock Time	: 6.0	
Steering Angle	: 37.6	

FORWARD

REVERSE

2010 BMW 5-Series

Width	: 1.86	meters
Track	: 1.85	
Lock to Lock Time	: 6.0	
Steering Angle	: 36.9	

FORWARD

REVERSE

REVISIONS

Rev	Date	Description	By	App
P01	29/07/24	First Issue	AC	DC

Apex
TRANSPORT PLANNING

CLOCKWISE
BRUNEL HOUSE
CARDIFF
CF24 0HA
t: 02920 619 361
e: cardiff@apexp.co.uk

RUNWAY EAST
101 VICTORIA STREET
BRISTOL
BS1 6PU
t: 0117 427 0414
e: bristol@apexp.co.uk

CLIENT
GJP

PROJECT
NORTH BANK ROAD, PORT TALBOT

TITLE
SWEEP PATH ANALYSIS OF PROPOSED PARKING BAYS

PROJECT NO. C24-120	SCALE @ A3 1:250	
STATUS DESCRIPTION INFORMATION		STATUS S2
DRAWING NO. C24120-ATP-DR-TP-0004		