



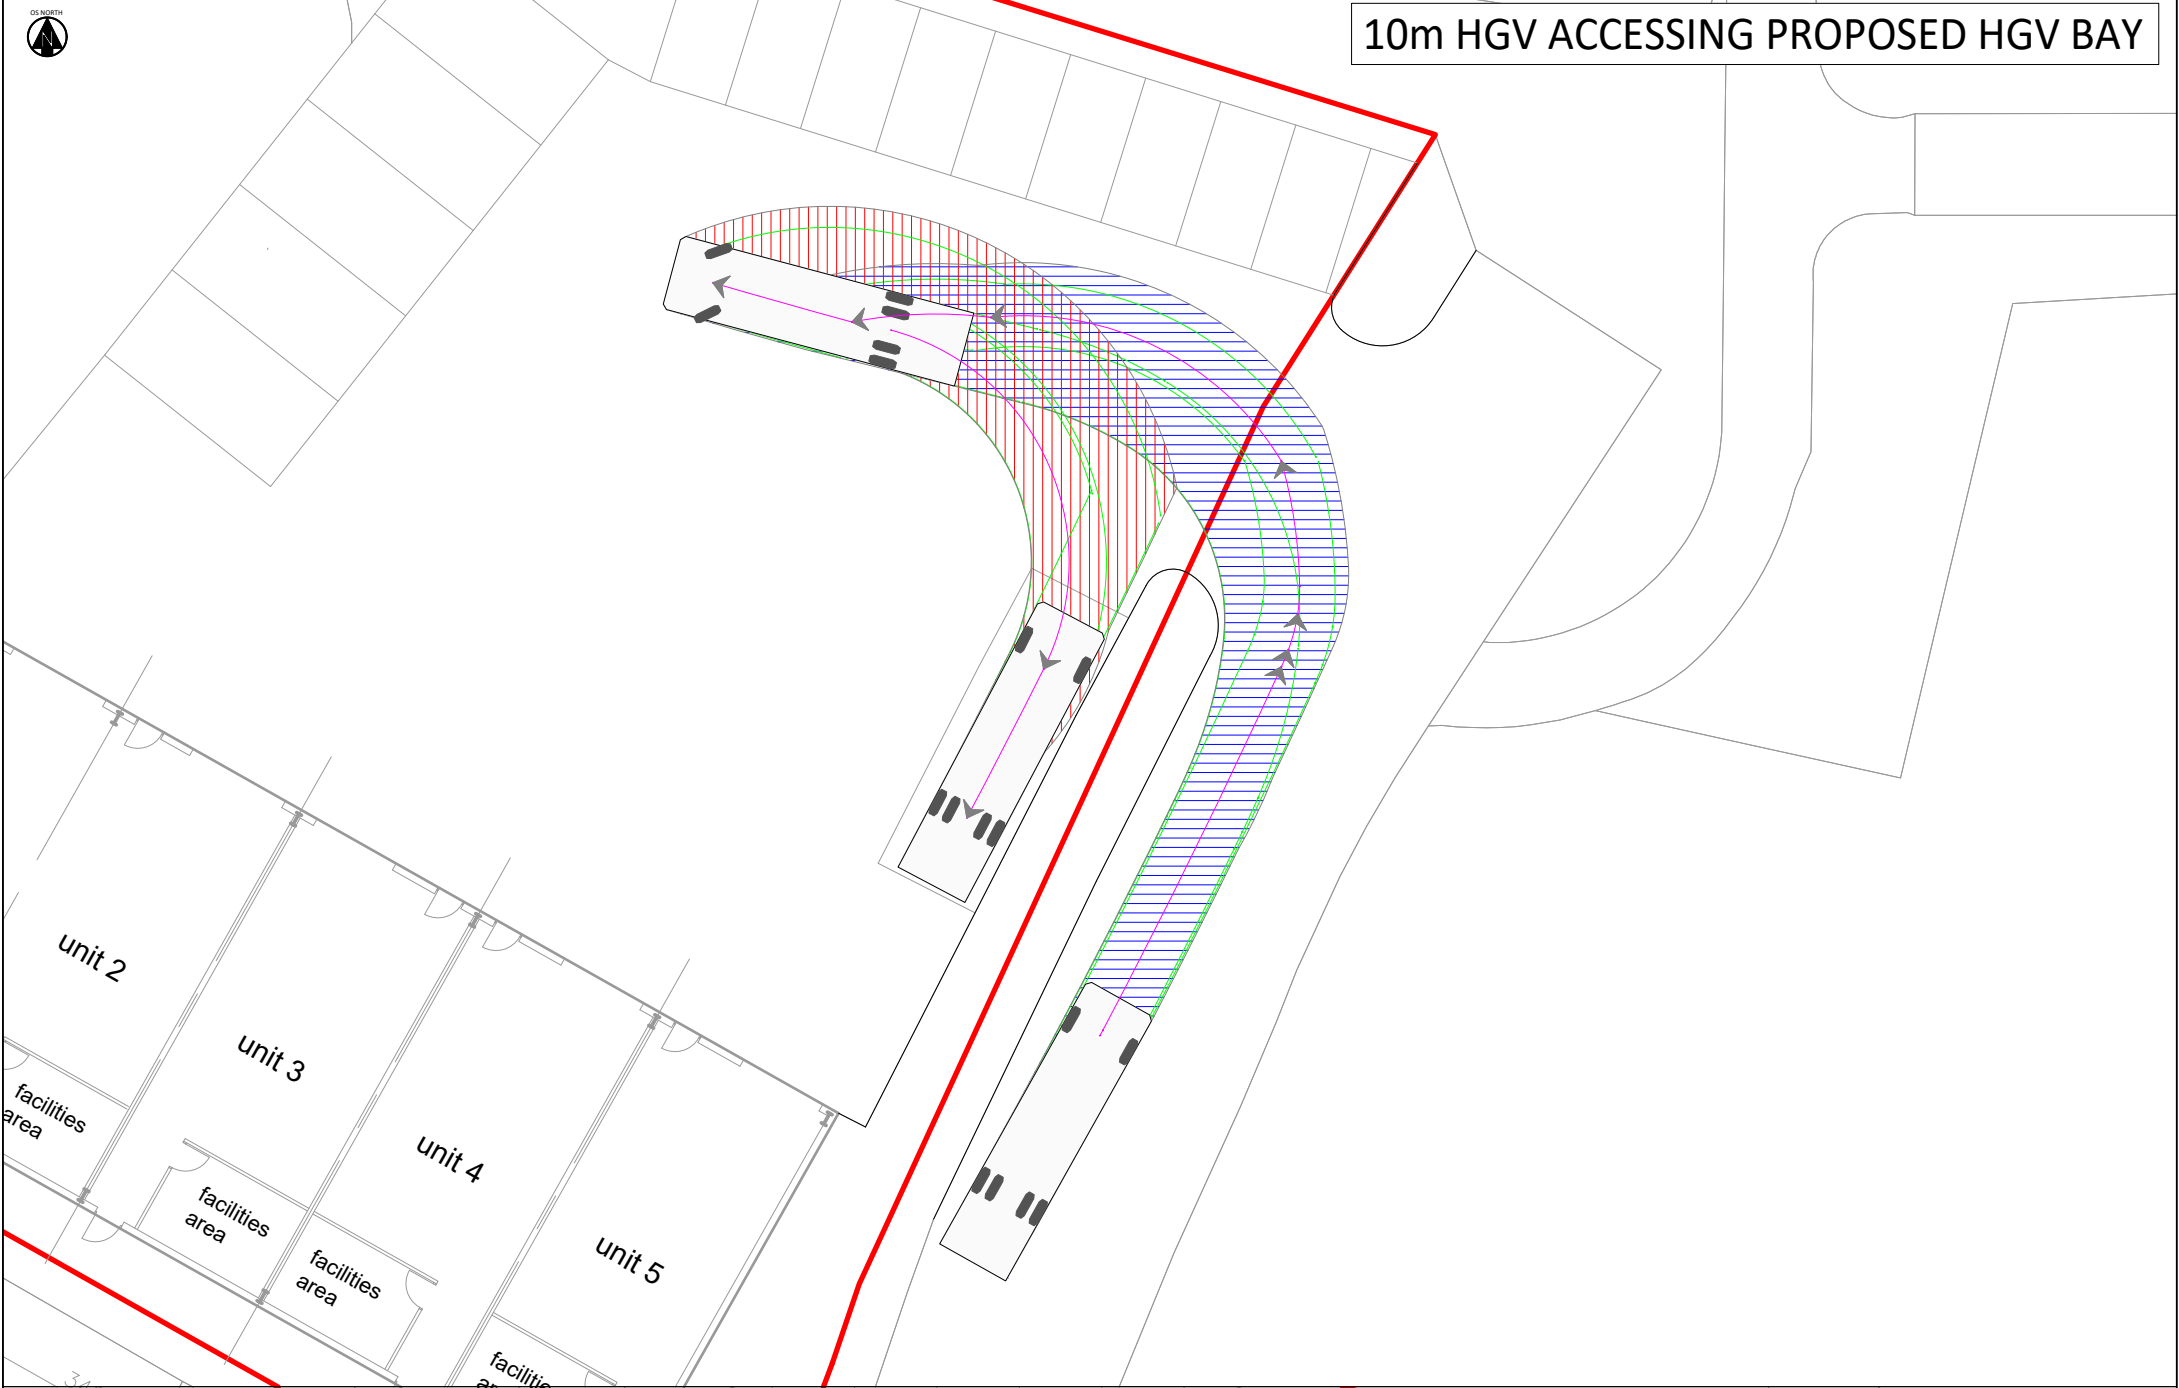

10m HGV ACCESSING PROPOSED HGV BAY

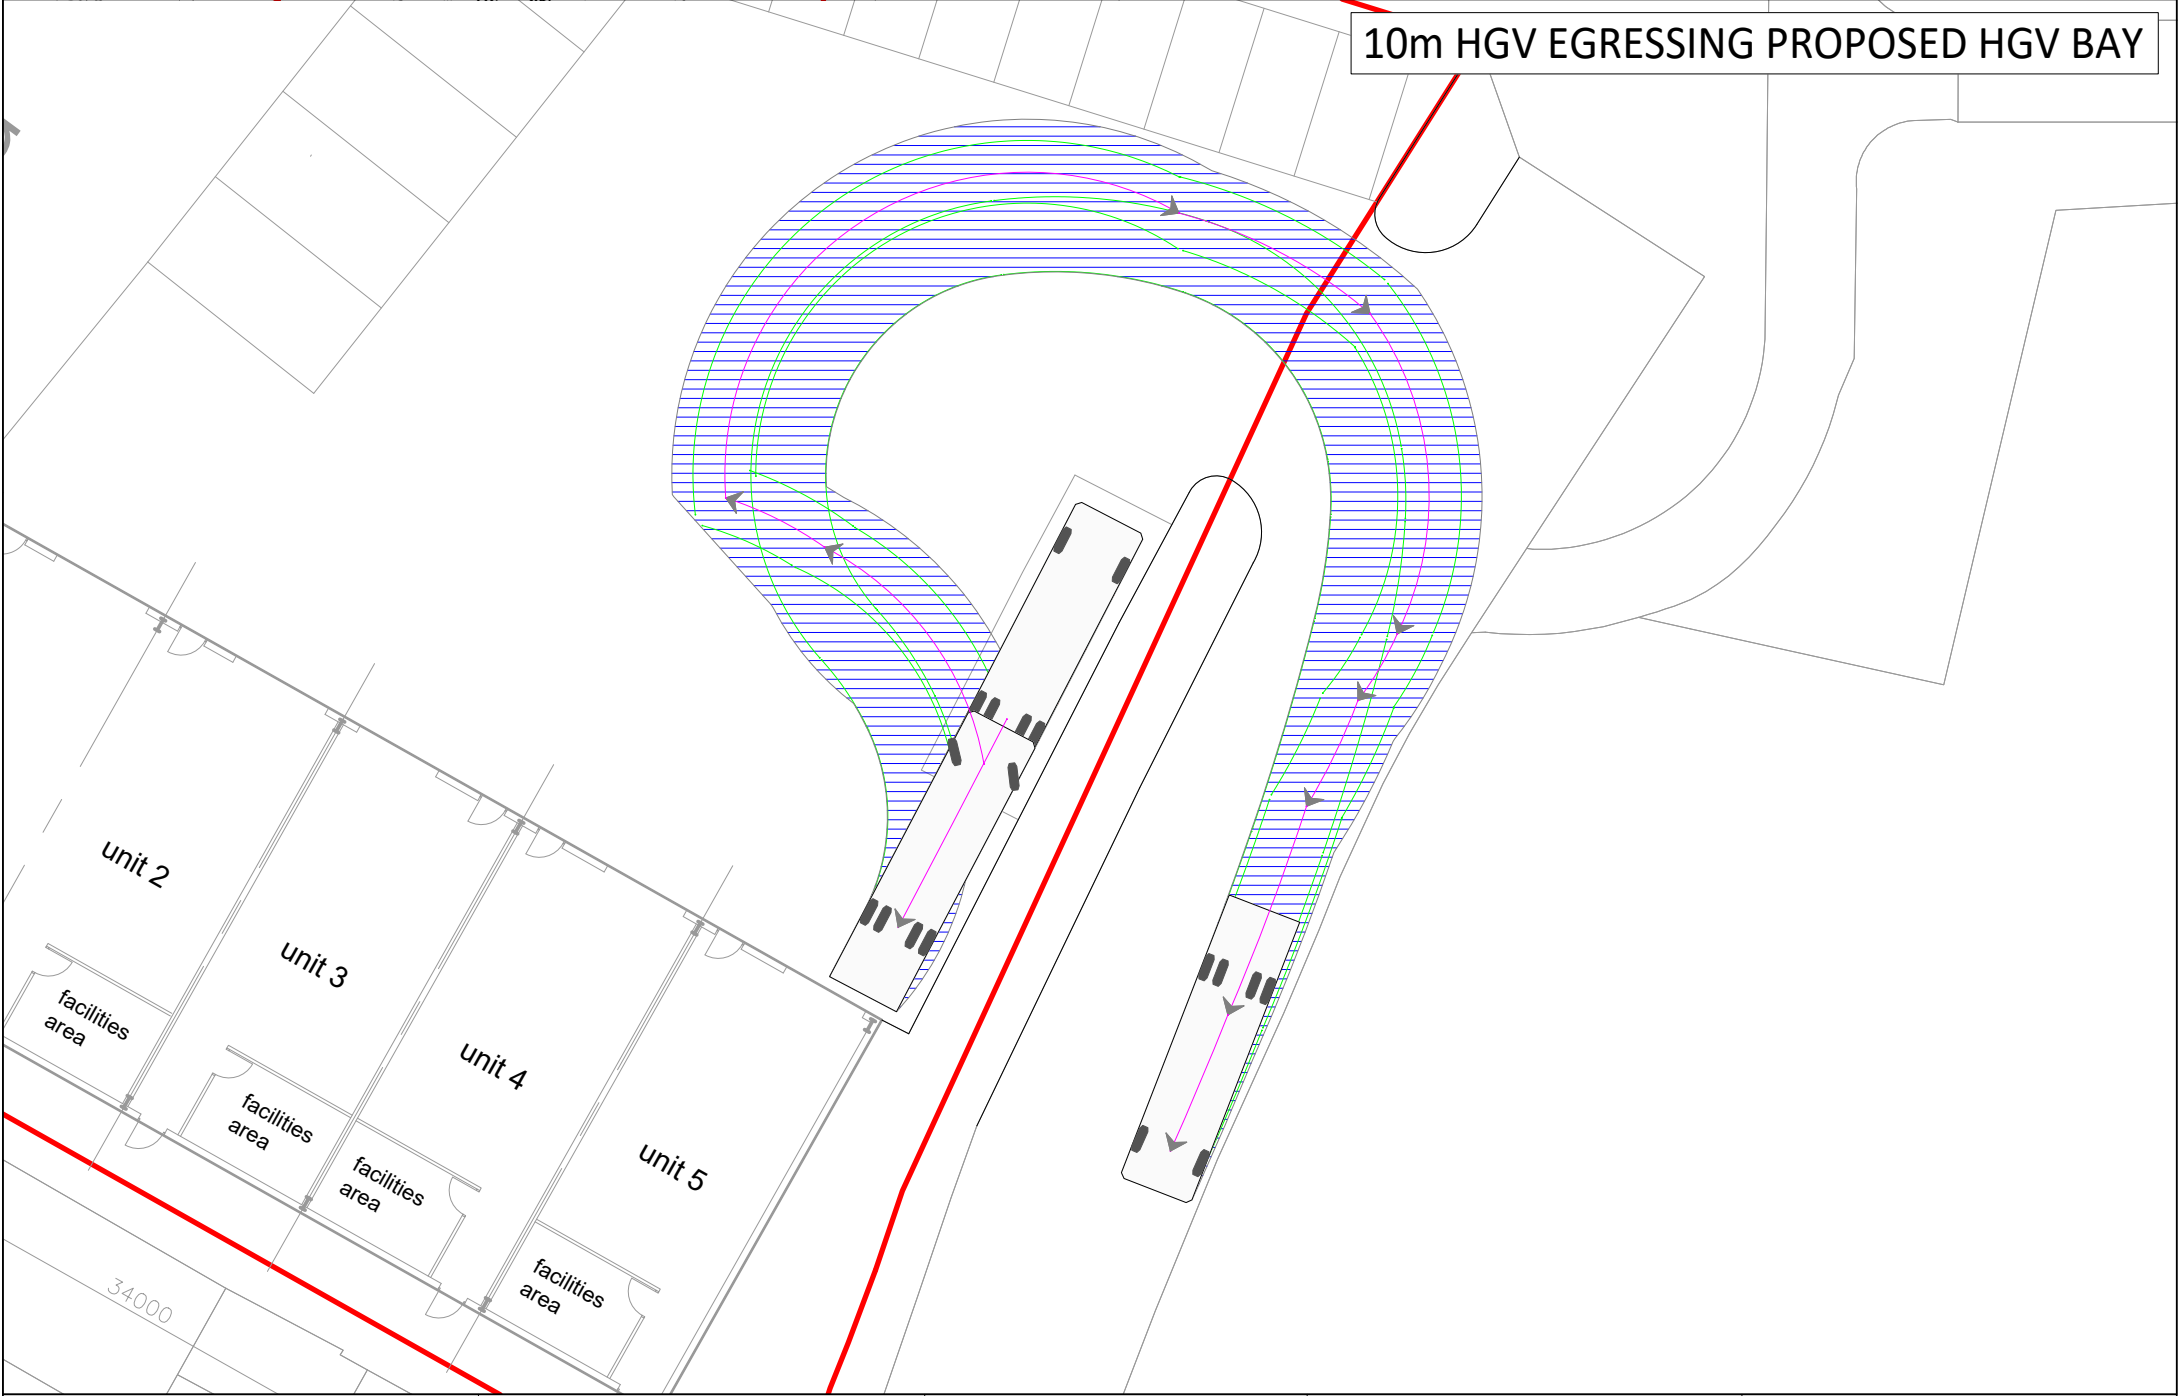

10m HGV EGRESSING PROPOSED HGV BAY

SCALE BAR

SCALE BAR (1:250)

NOTES

10.00

LRIGID

Width : 2.50 meters

Track : 2.47

Lock to Lock Time : 6.0

Steering Angle : 37.6

1.40 6.10

FORWARD

REVERSE

Tyre Tracks

Vehicle body tracks

Direction of travel

REVISIONS

Rev	Date	Description	By	App
P01	29/07/24	First Issue	AC	DC

Apex

TRANSPORT PLANNING

CLIENT
GJP

PROJECT
NORTH BANK ROAD, PORT TALBOT

CLOCKWISE
BRUNEL HOUSE
CARDIFF
CF24 0HA
t: 02920 619 361
e: cardiff@apexp.co.uk

RUNWAY EAST
101 VICTORIA STREET
BRISTOL
BS1 6PU
t: 0117 427 0414
e: bristol@apexp.co.uk

TITLE
SWEEP PATH ANALYSIS OF 10m HGV

PROJECT NO. C24-120	SCALE @ A3 1:250	
STATUS DESCRIPTION INFORMATION		STATUS S2
DRAWING NO. C24120-ATP-DR-TP-0003		