


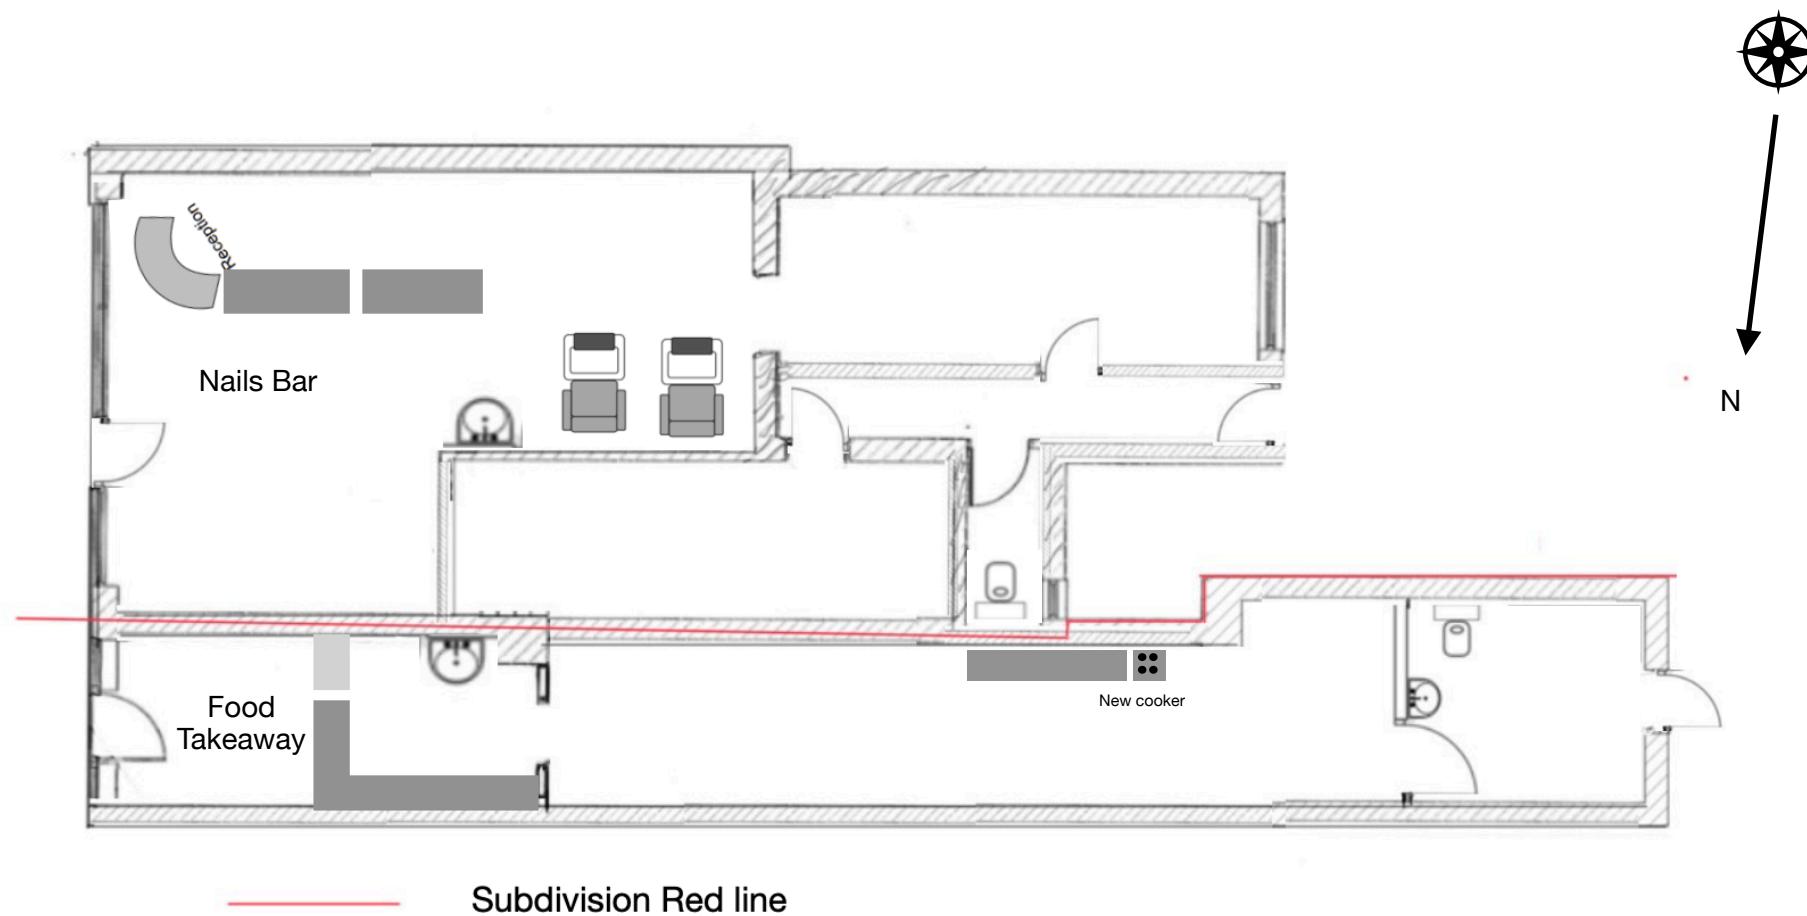

Note: there are no external alterations

Title:	Existing and Proposed Plans	Drawing: 15.10.2024	PLANNING PERMISSION APPLICATION
Site:	272 Margam road, Port Talbot, SA13 2DB	Scale: 1:100 A4	NPT