


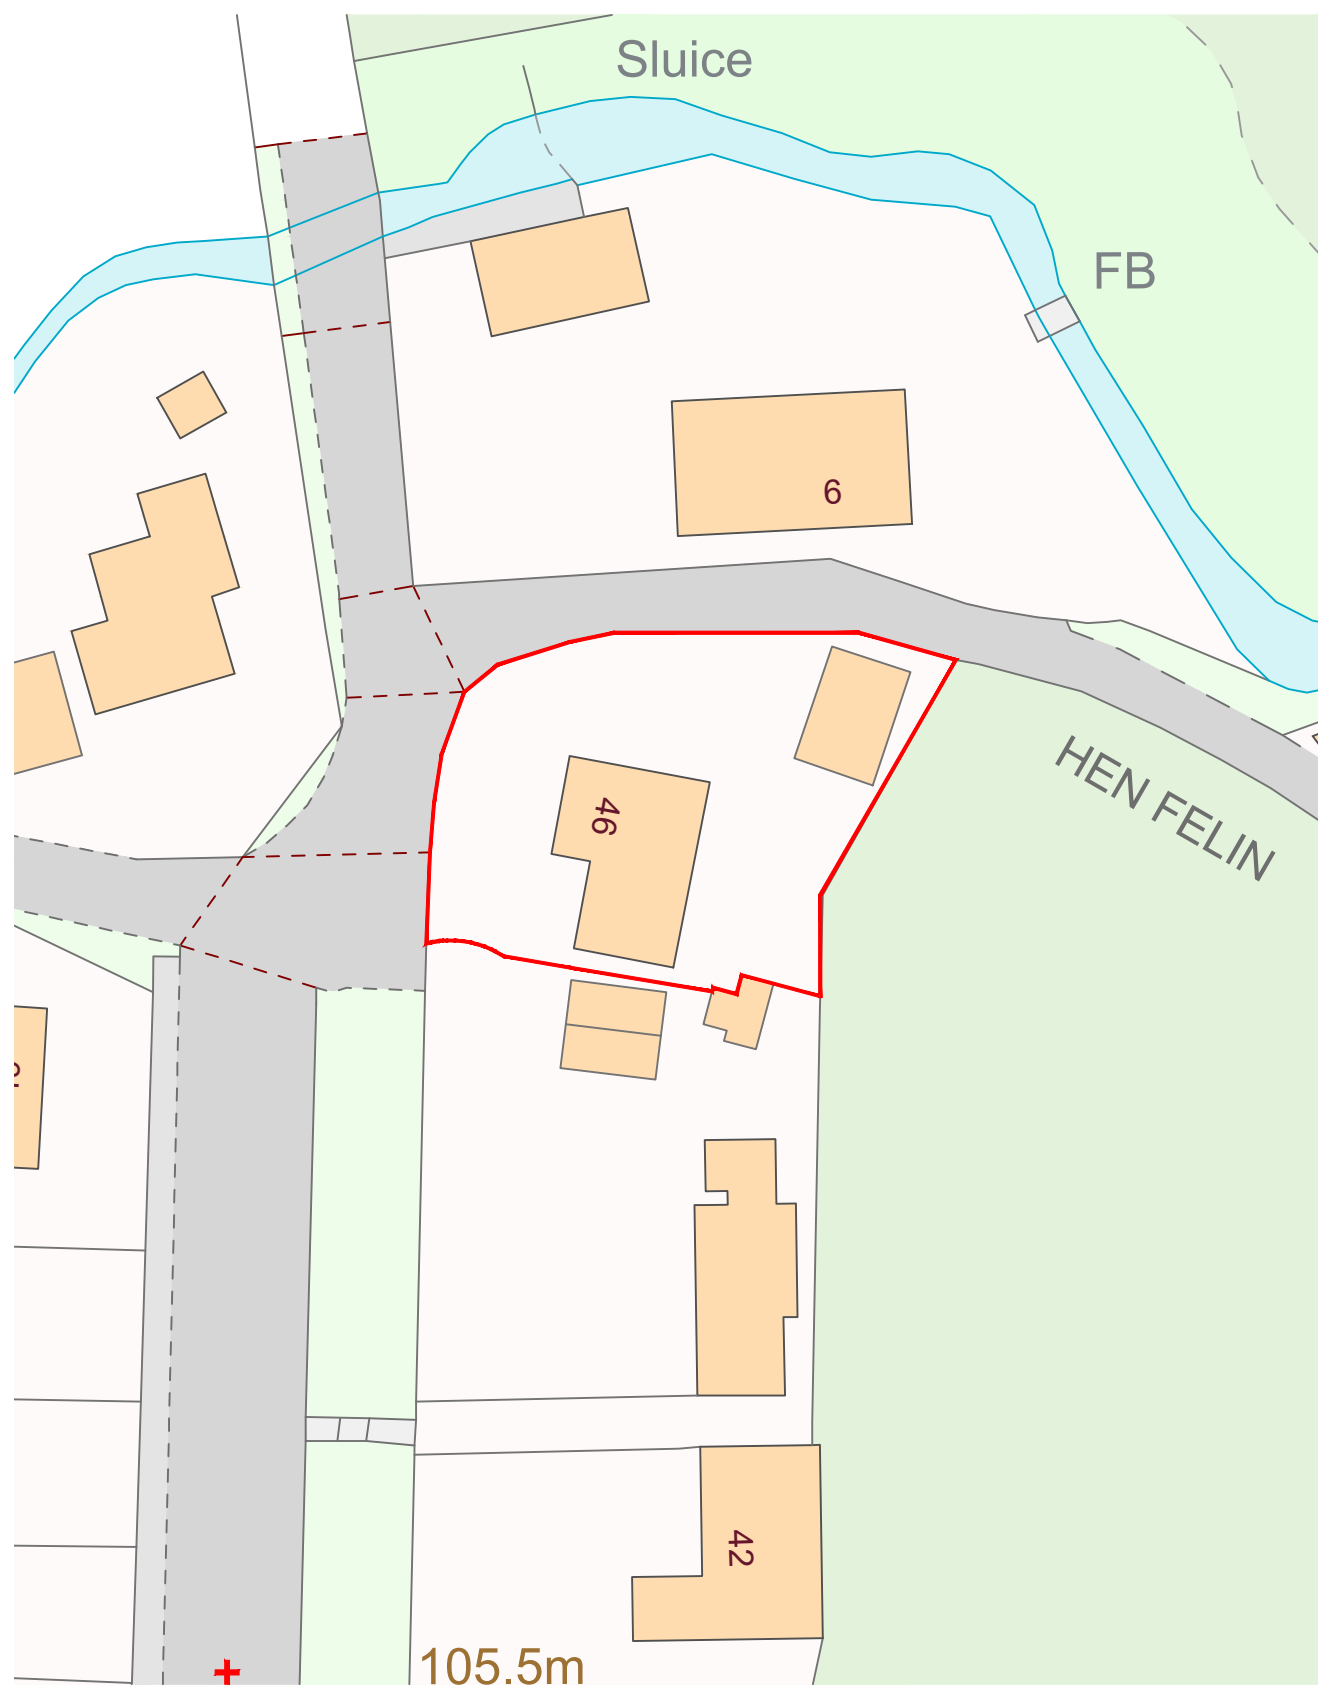

MAP REFERENCE :

§ * * * * *

Reproduced from the Ordnance Survey mapping with the permission
of the controller of Her Majesty's Stationery Office © Crown copyright.
Unauthorised reproduction infringes Crown copyright and may lead to
prosecution or civil Proceedings. Licence No. AR100006113



S U R B A N
DESIGN

PROJECT :
PROPOSED RENOVATION AT 46
ASHWOOD DRIVE, RHOS.

CLIENT :
MR & MRS D JOHN

REVISIONS :

NOTES :

- Do not scale from this drawing take figured dimensions only.
- Dimensions are in millimeters unless otherwise stated.
- All dimensions to be checked on site.

STAGE :
PLANNING

DRAWING TITLE :
SITE LOCATION PLAN

JOB NUMBER :
24-011

DRAWING NUMBER (REV) :
D01

SCALE :
"AS DRAWN"

A3

DRAWN BY (DATE) : MM (08/24)
CHECKED BY (DATE) : MM (08/24)
APPROVED BY (DATE) : MM (08/24)

EMAIL :
hello@surbandesign.com