


SITE LOCATION PLAN

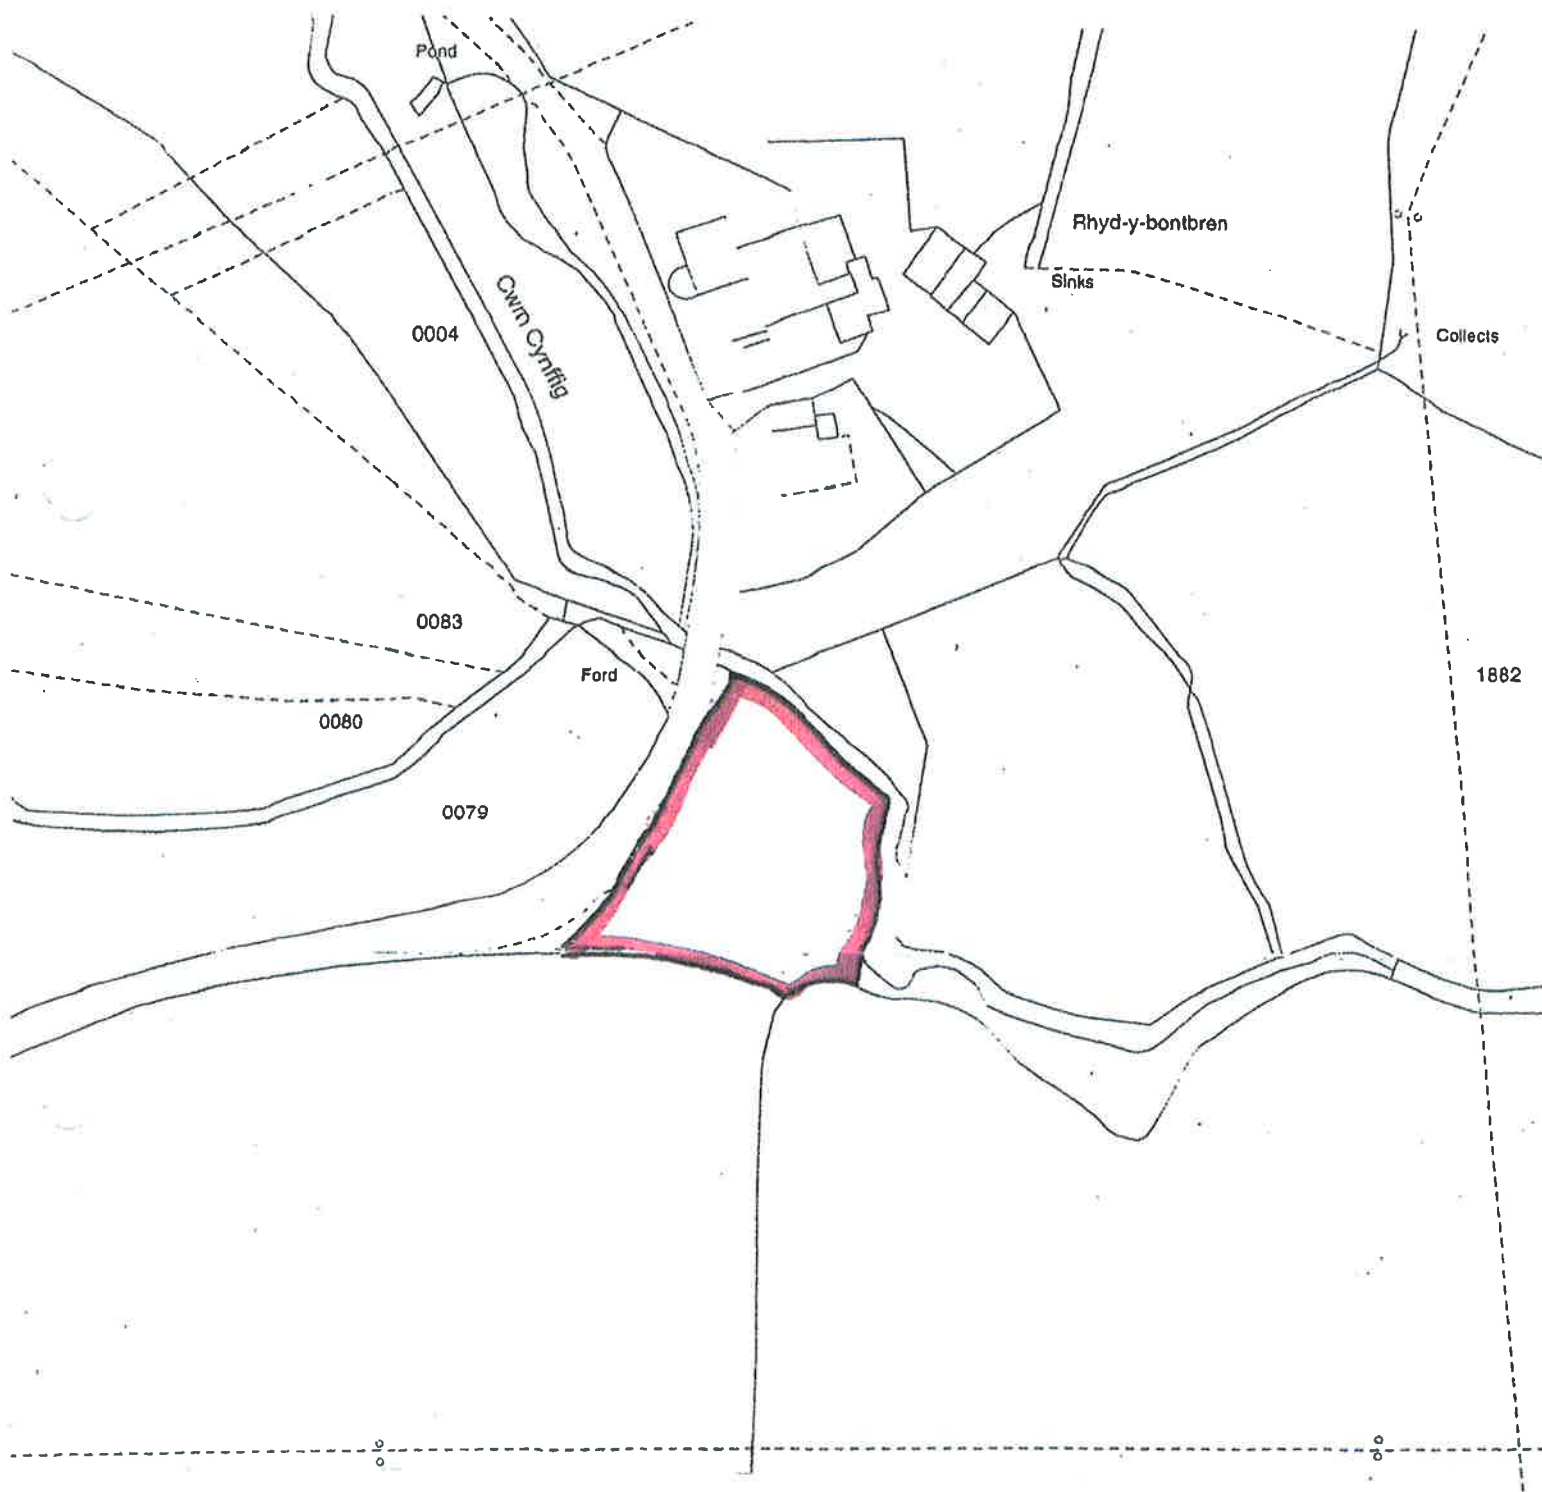

SCALE:- 1 : 1250

