


SITE LAYOUT PLAN - PROPOSED

SCALE 1:500

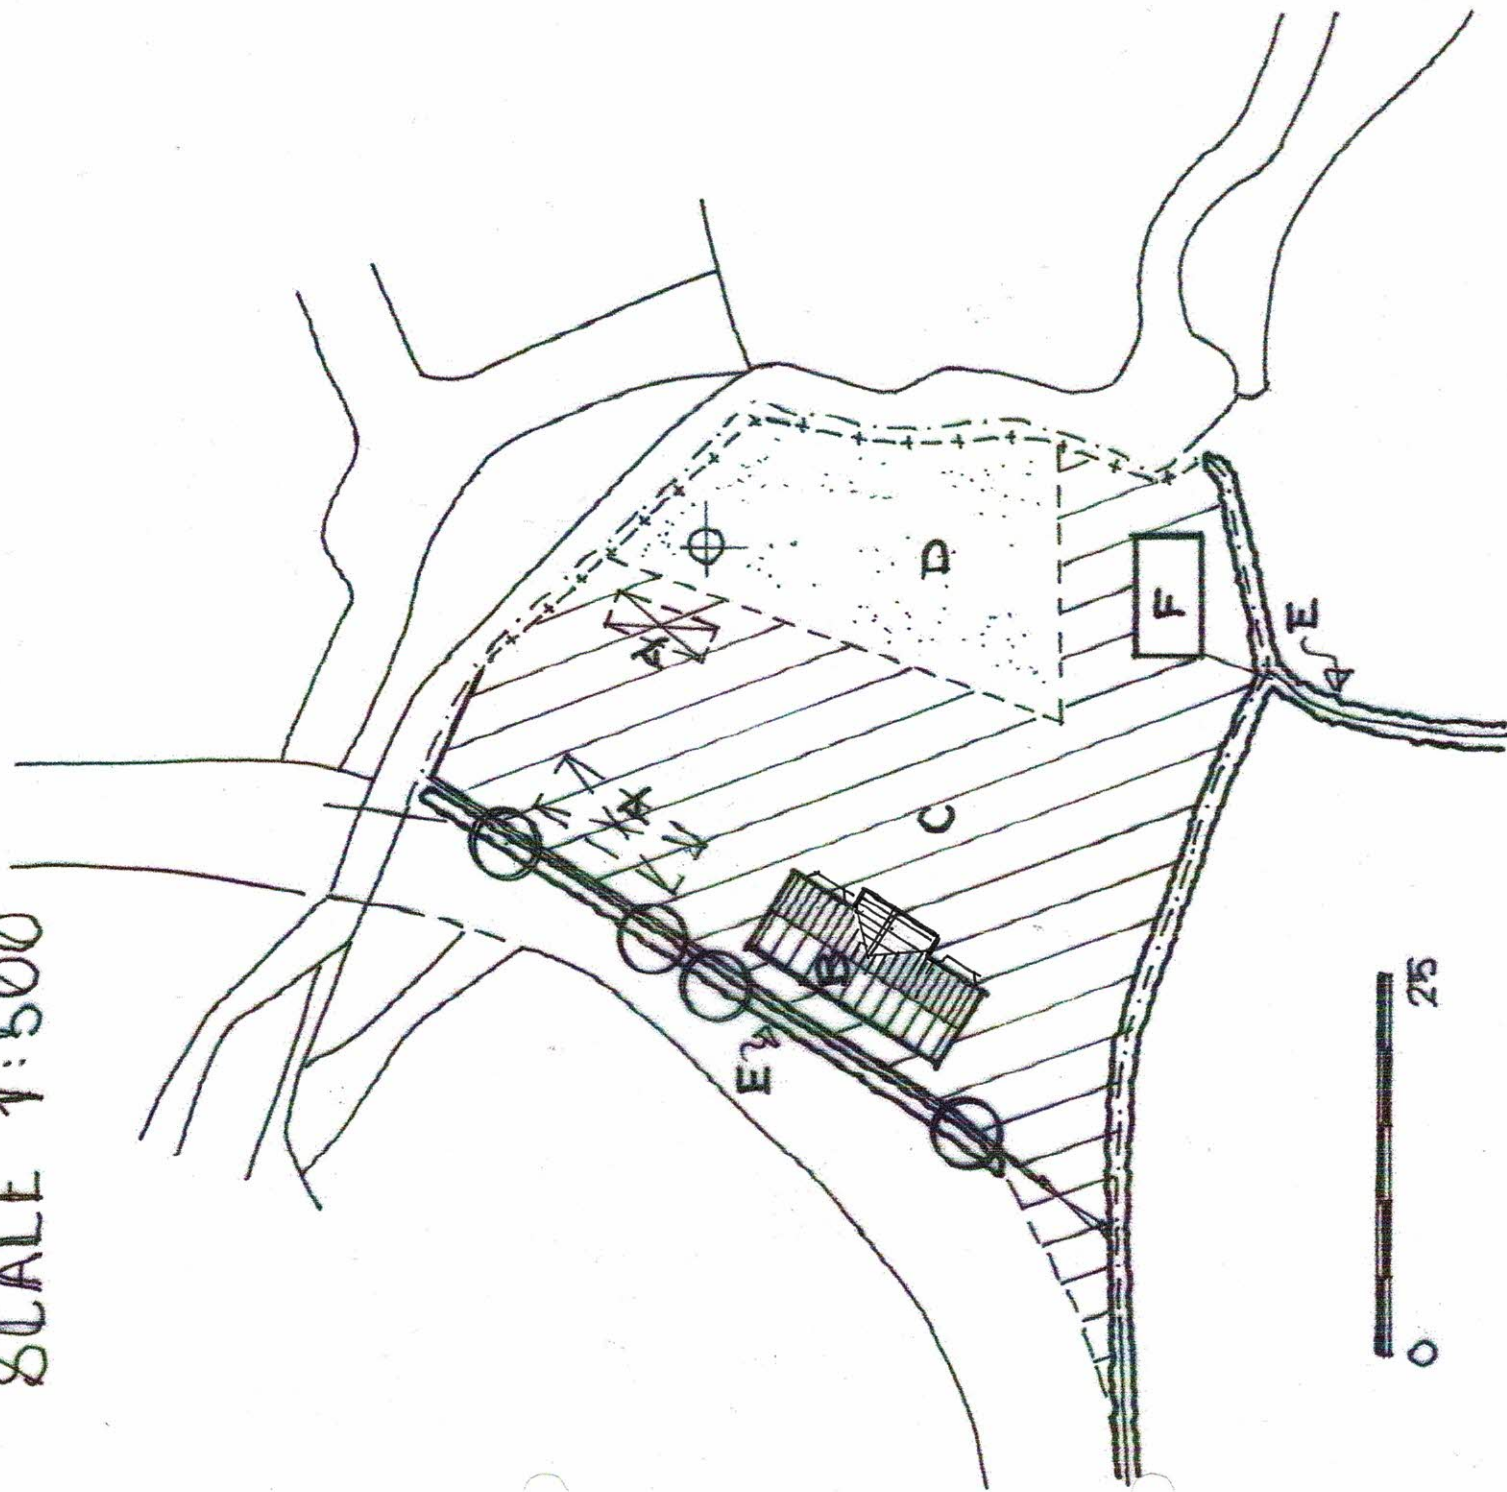

KEY:

A CARAVAN

B AMENITY BUILDING

C HARDSTANDING

D GRASS

E EXISTING HEDGEROWS (TO BE RETAINED)

— CLOSE BOARDED FENCE

-+ -+ POST & RAIL FENCE

⊕ EXISTING CESS TANK

F EXISTING STABLE BUILDING

○ EXISTING HEDGEROW TREES (TO BE RETAINED)