
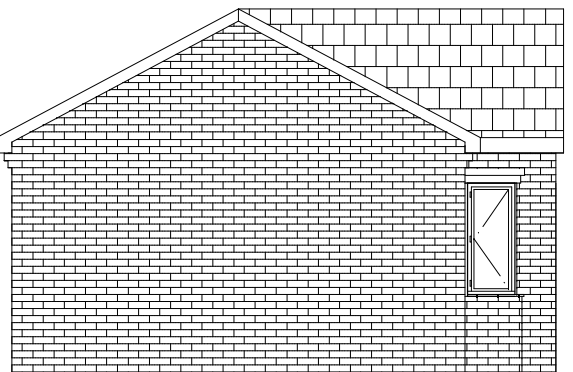
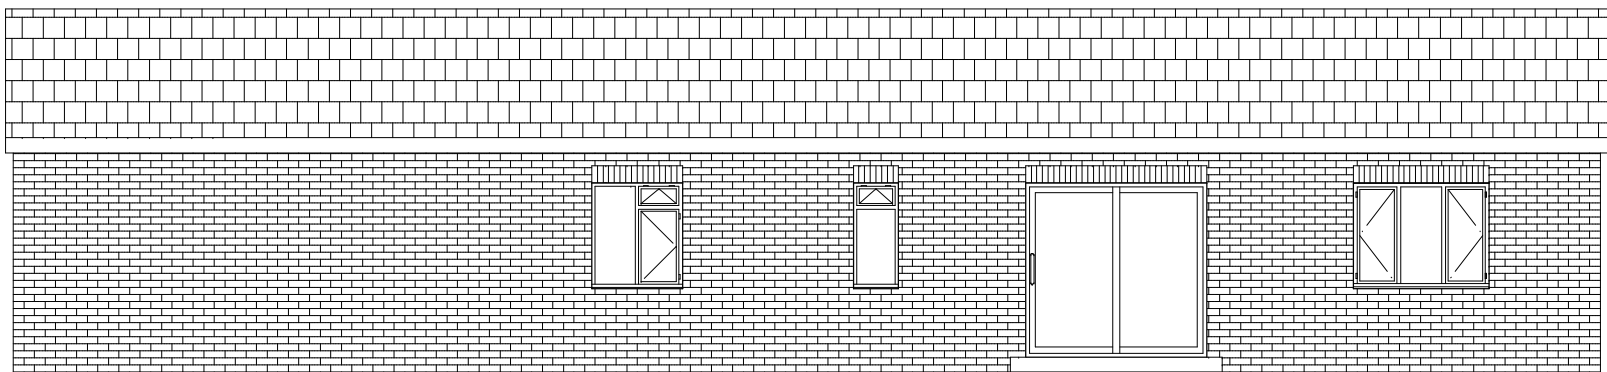


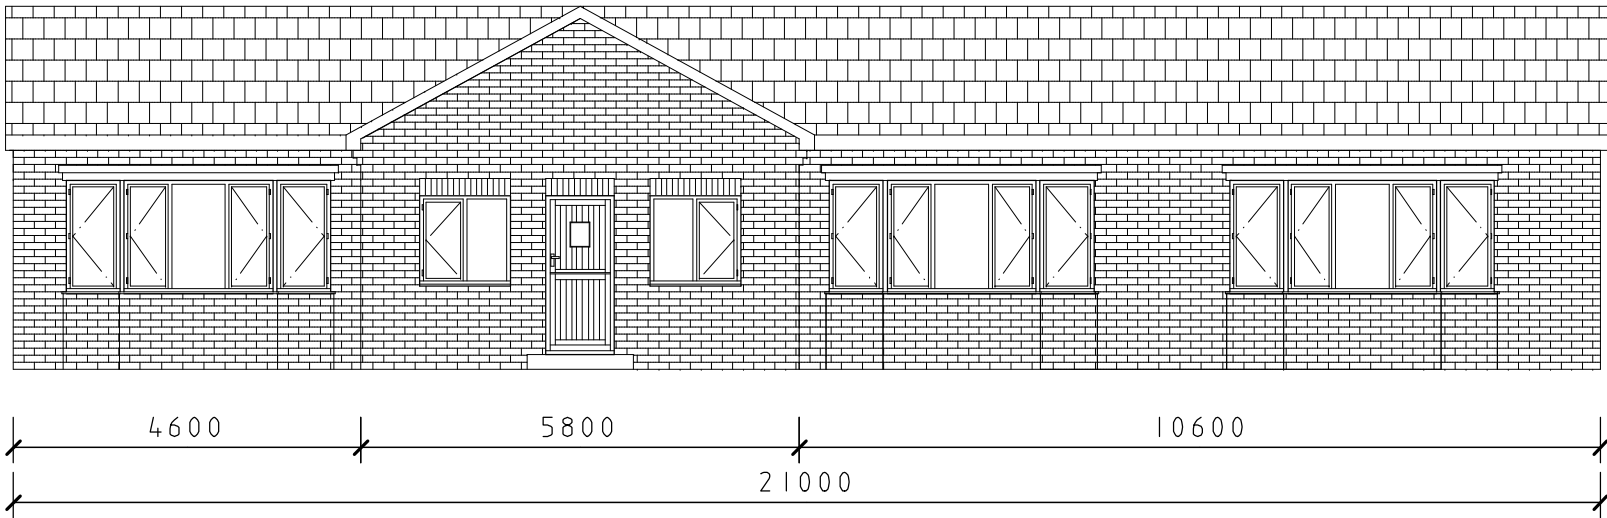

NOTES:
All dimensions must be checked on site.

-	-	-
	Date	Revisions

©copyright

Philip Brown
ASSOCIATES LTD

CHARTERED TOWN PLANNERS
& DEVELOPMENT CONSULTANTS

74 Park Road, Rugby, Warkickshire CV21 2QX
Tel: 01788 570574
Email: philipbrownassociates@talktalk.net

Client
O. Jones

Job Title
Proposed Amenity Building

Drawing Title
Proposed Elevations

Scale 1:100	Sheet A3
----------------	-------------

Date October 2024	Drawn by Samuel Brown
----------------------	--------------------------

