


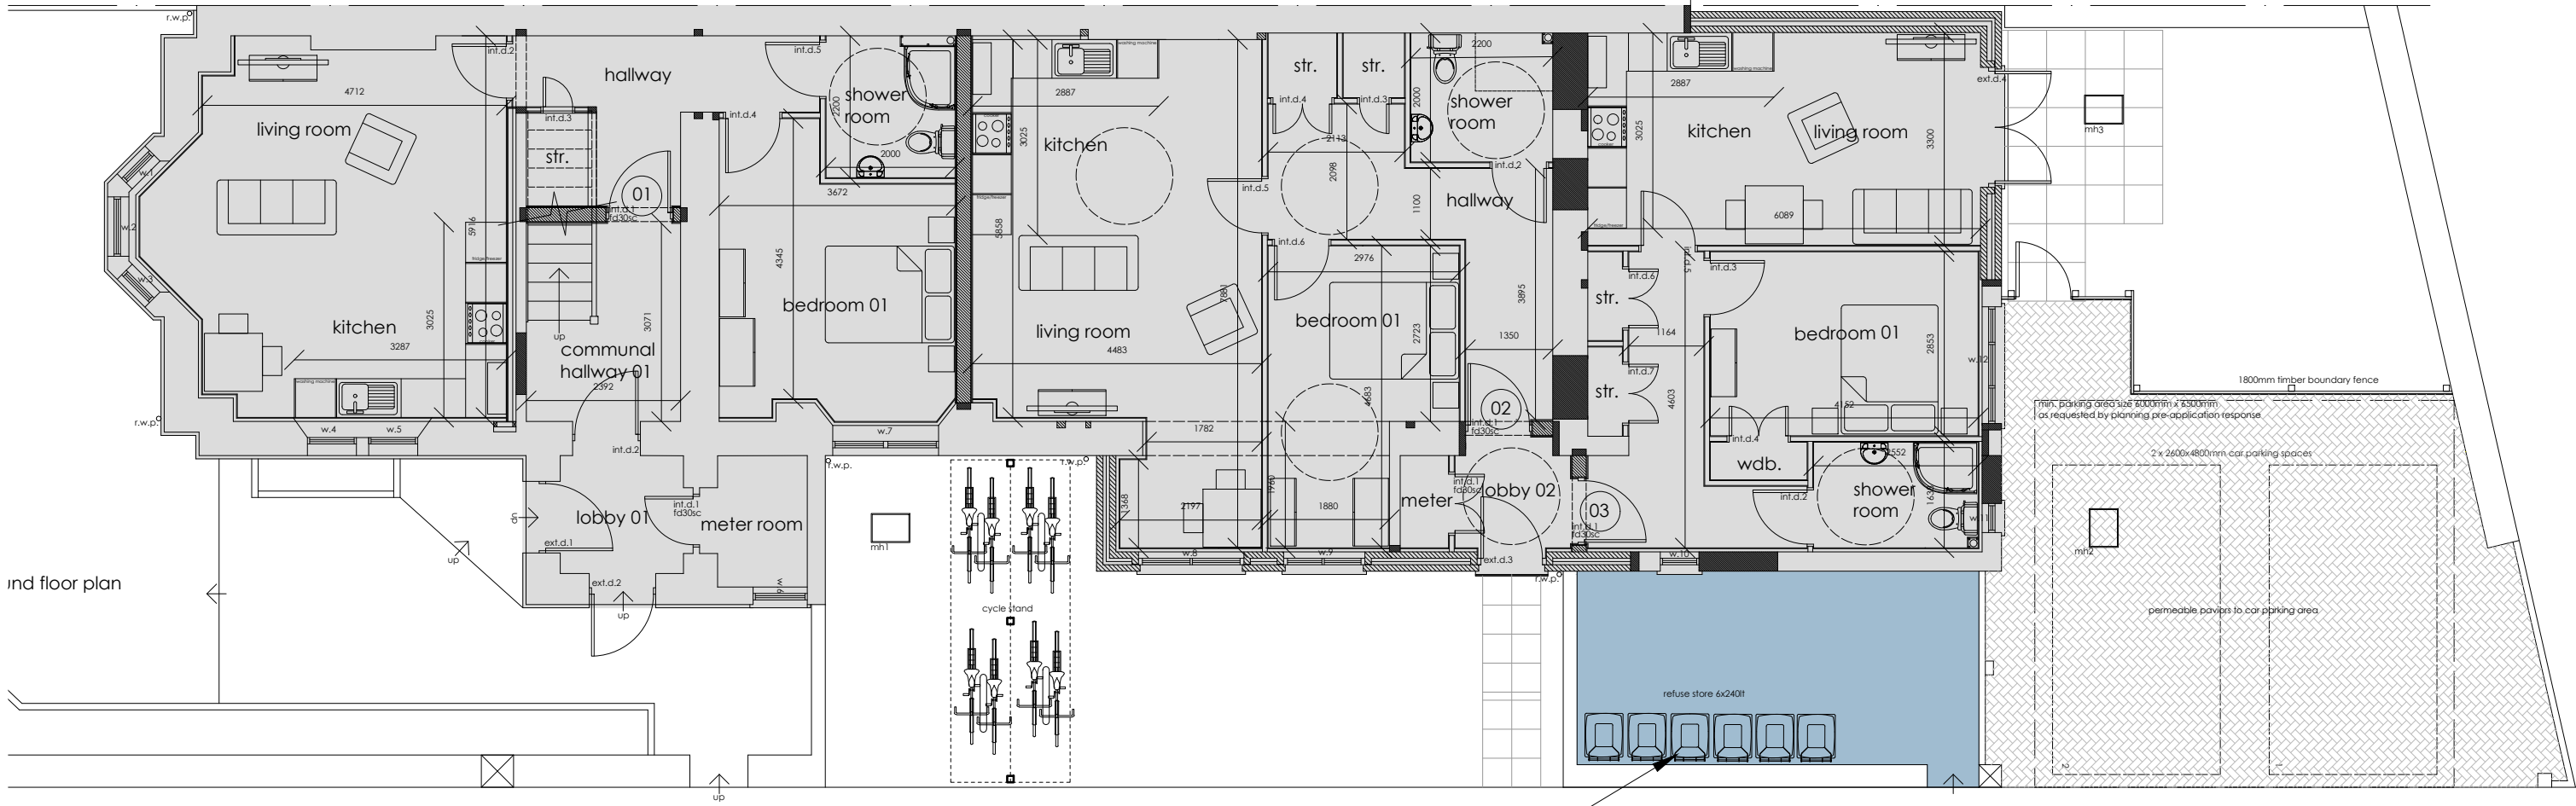

proposed location of bin storage without timber framed structure

revision	
a	
b	
c	
d	
e	
f	
g	

project	drawing	date
20 VICTORIA GARDENS, NEATH	REAR BOUNDARY WALL	OCTOBER 2024
client	drawing no.	scale
CELTIC PROPERTIES 2 LIMITED	21.246.14a	1 100 @ A3
www.iplanarchitecture.co.uk	hello@iplanarchitecture.co.uk	07765 660189