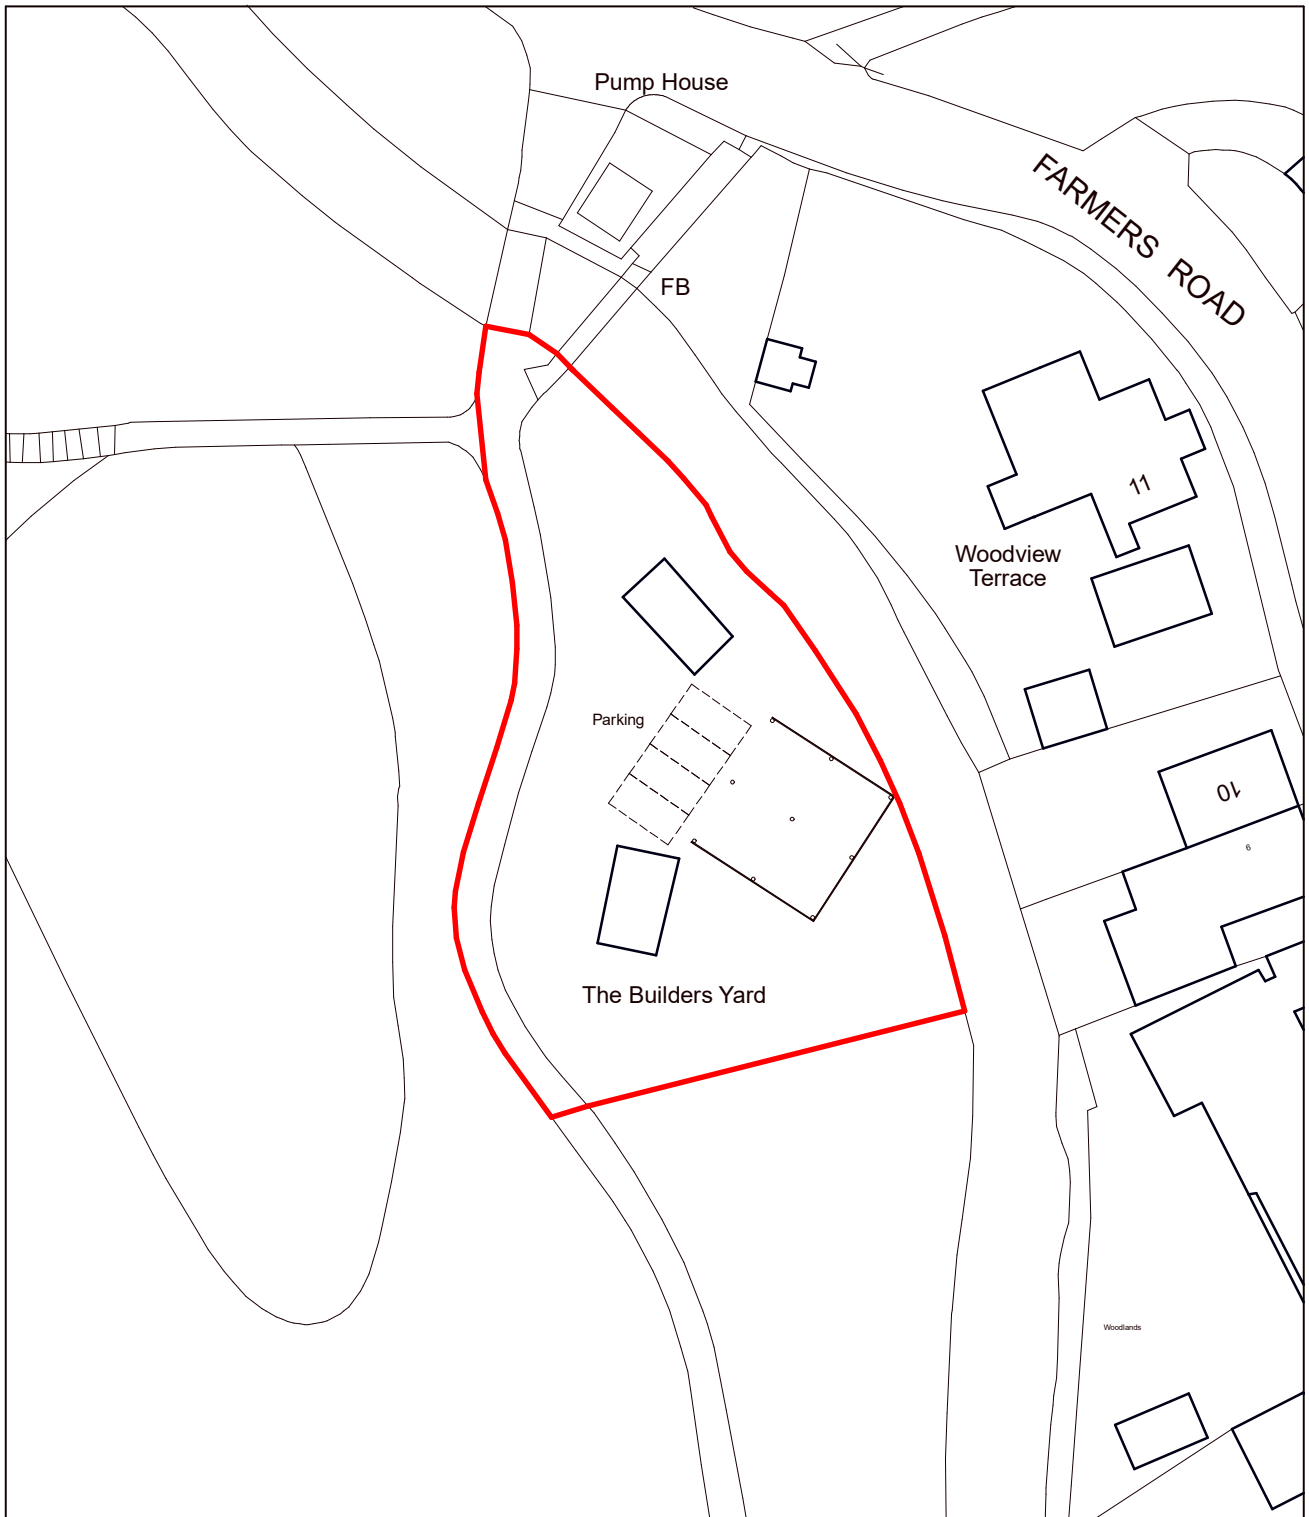


THE BUILDERS YARD, FARMERS ROAD, BRYNCOCH, NEATH
Mr Ryan Kelly

SCHEME DESIGN: Existing Block Plan

2458-03

1:500 @ A4

October 2024

