



EXISTING/PROPOSED



Scale: 1:100

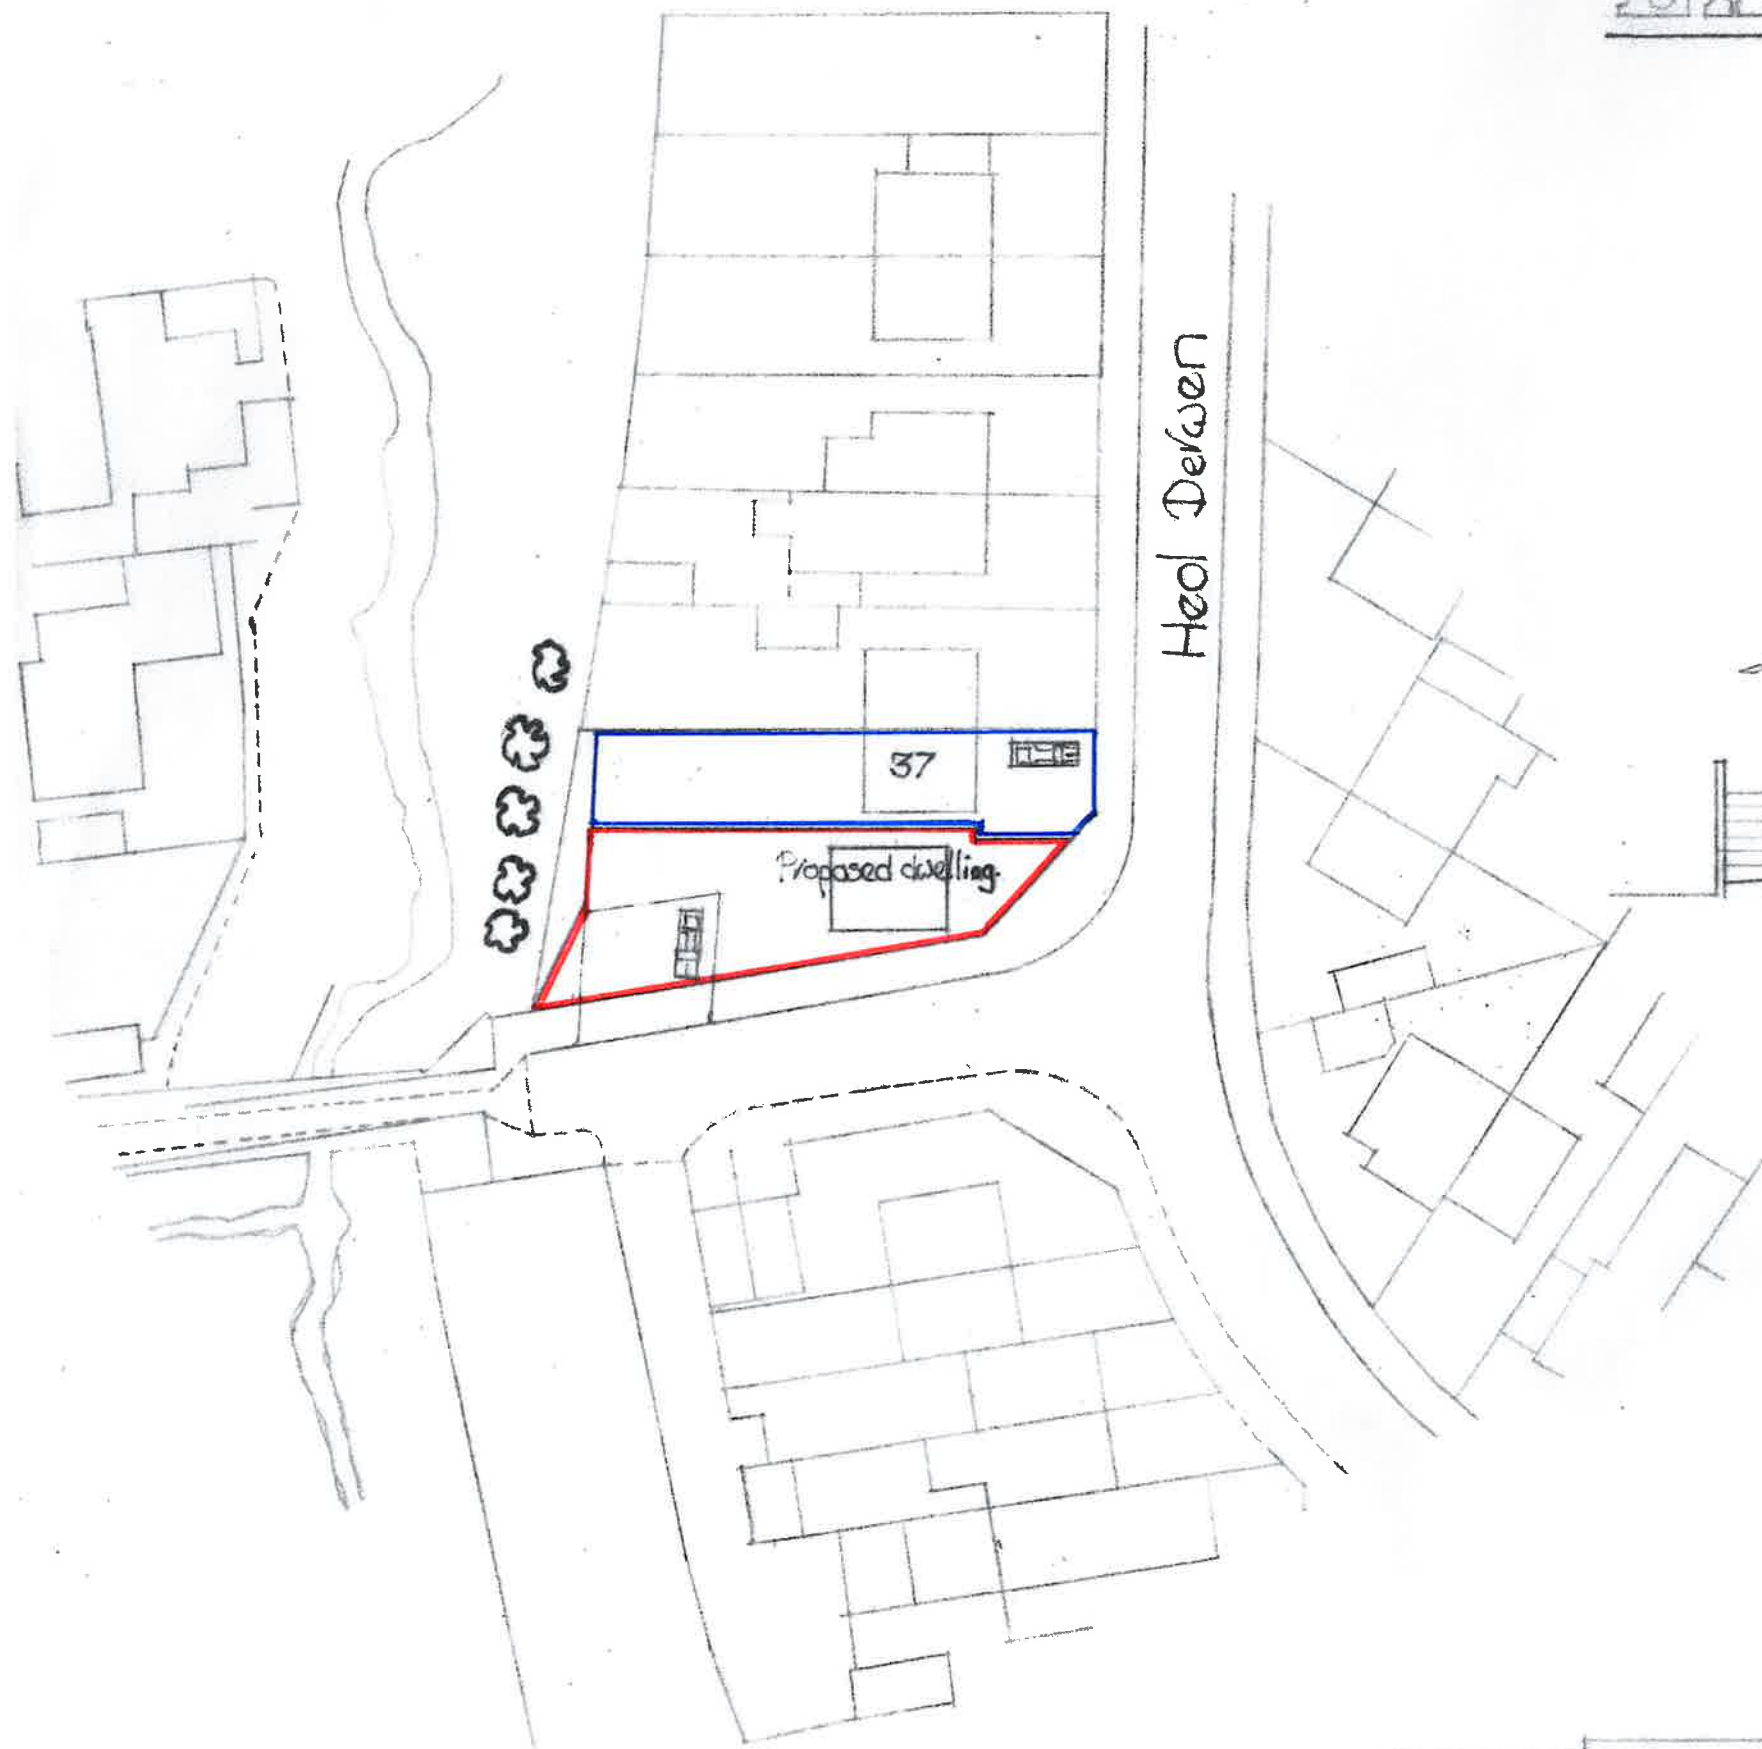

Block Plan As Proposed
Scale: 1:500

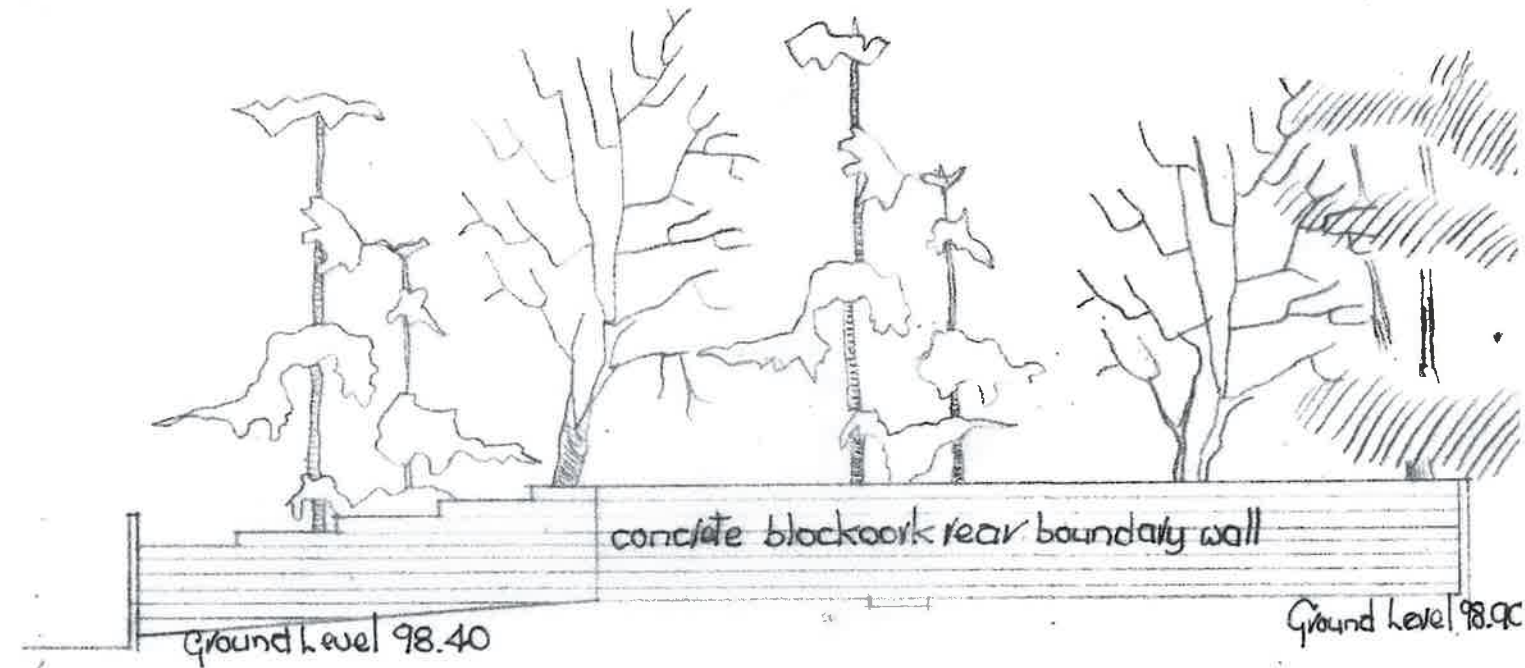

Section / Elevation A-A
Scale: 1:100

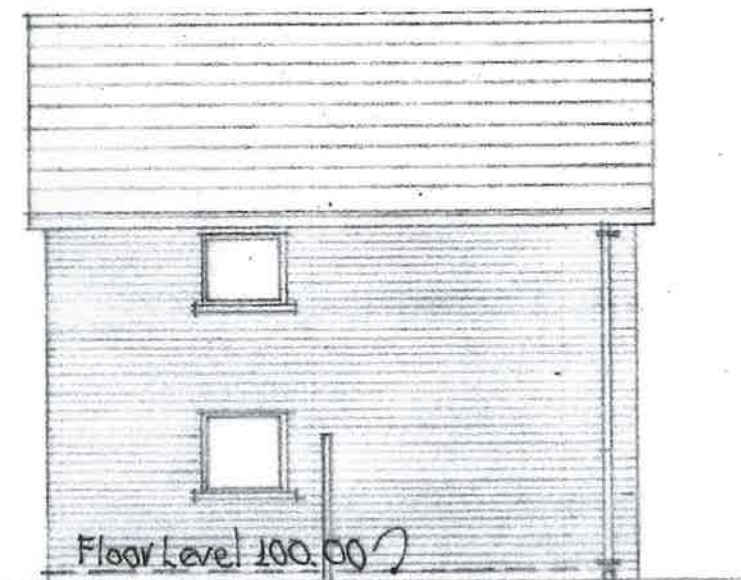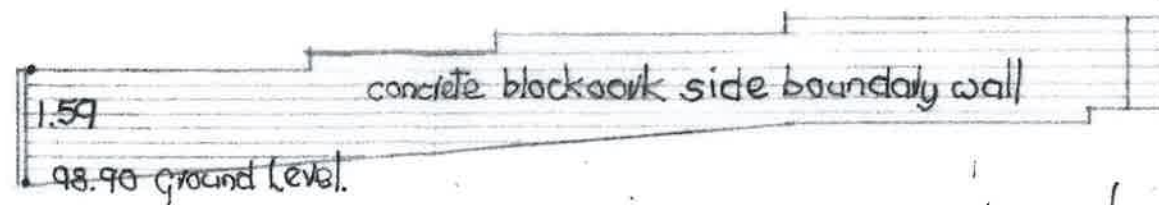

Section / Elevation B-B
Scale: 1:100