




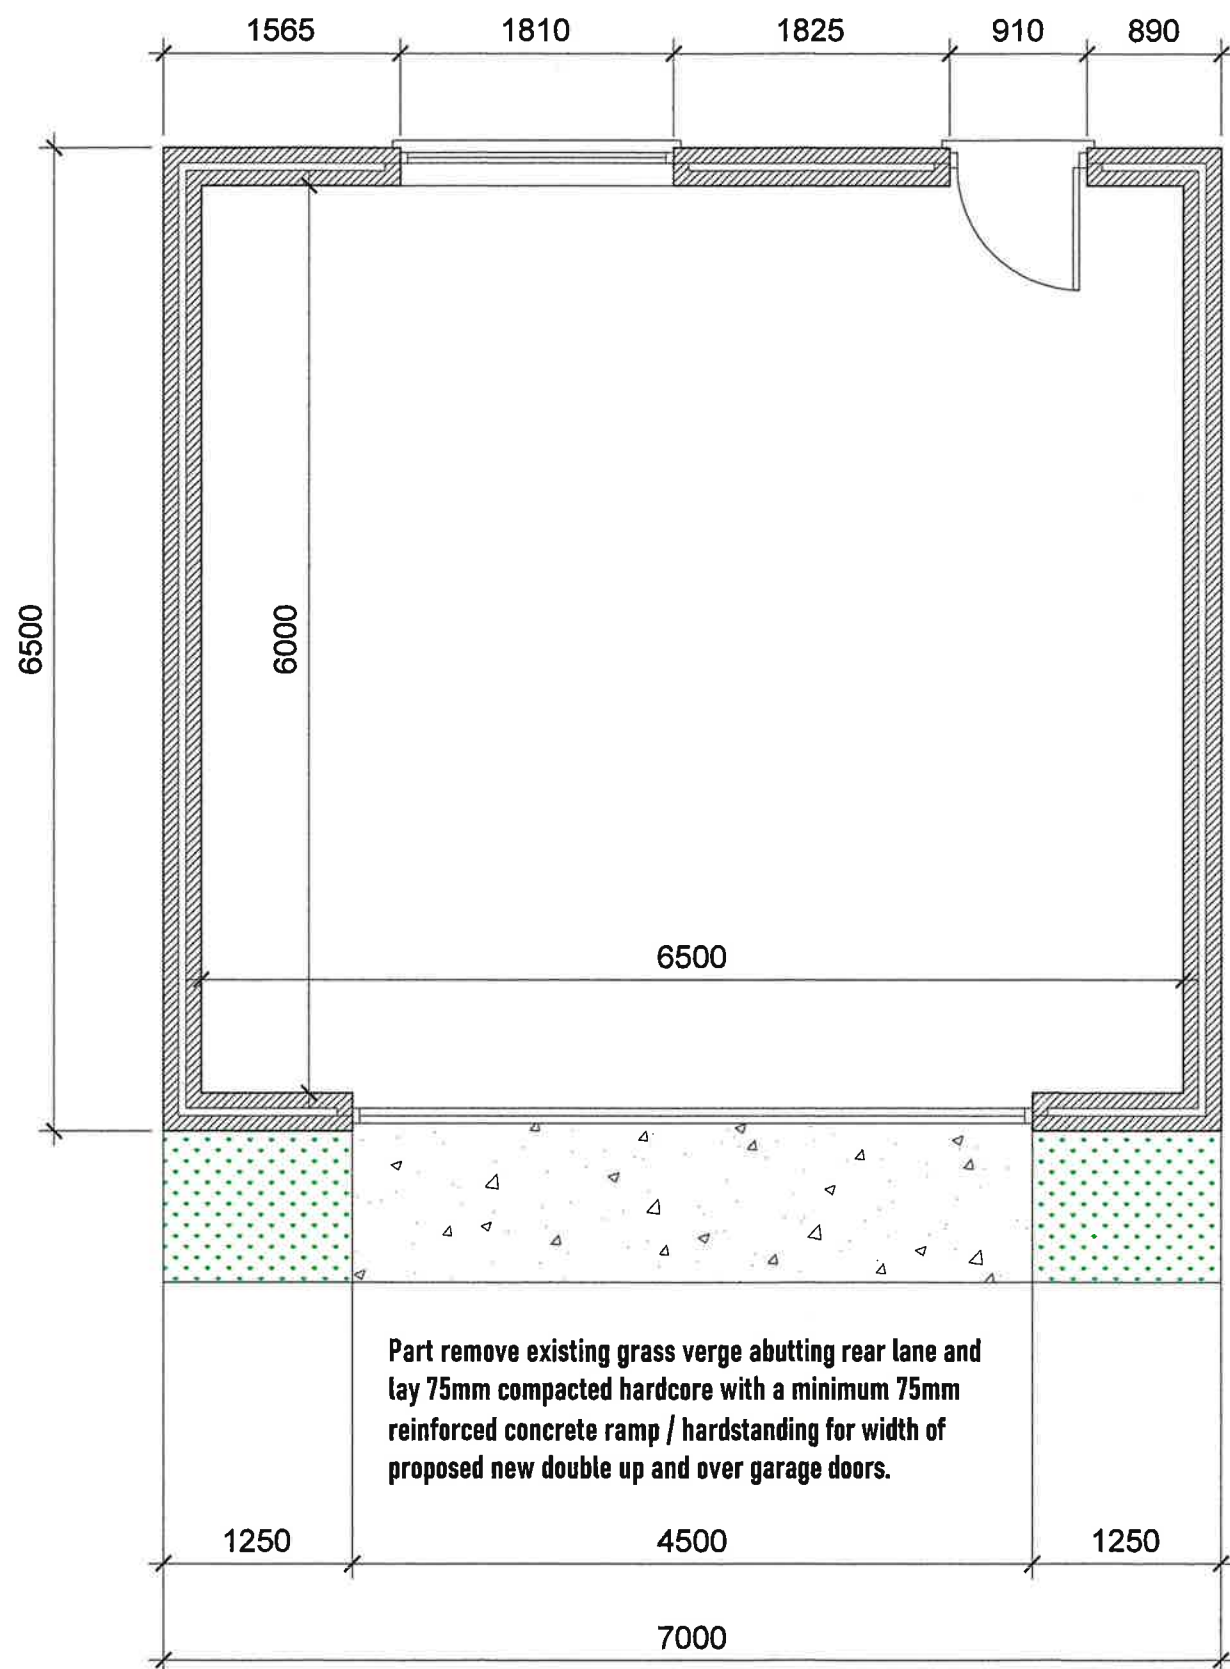

Proposed Garage Layout Plan

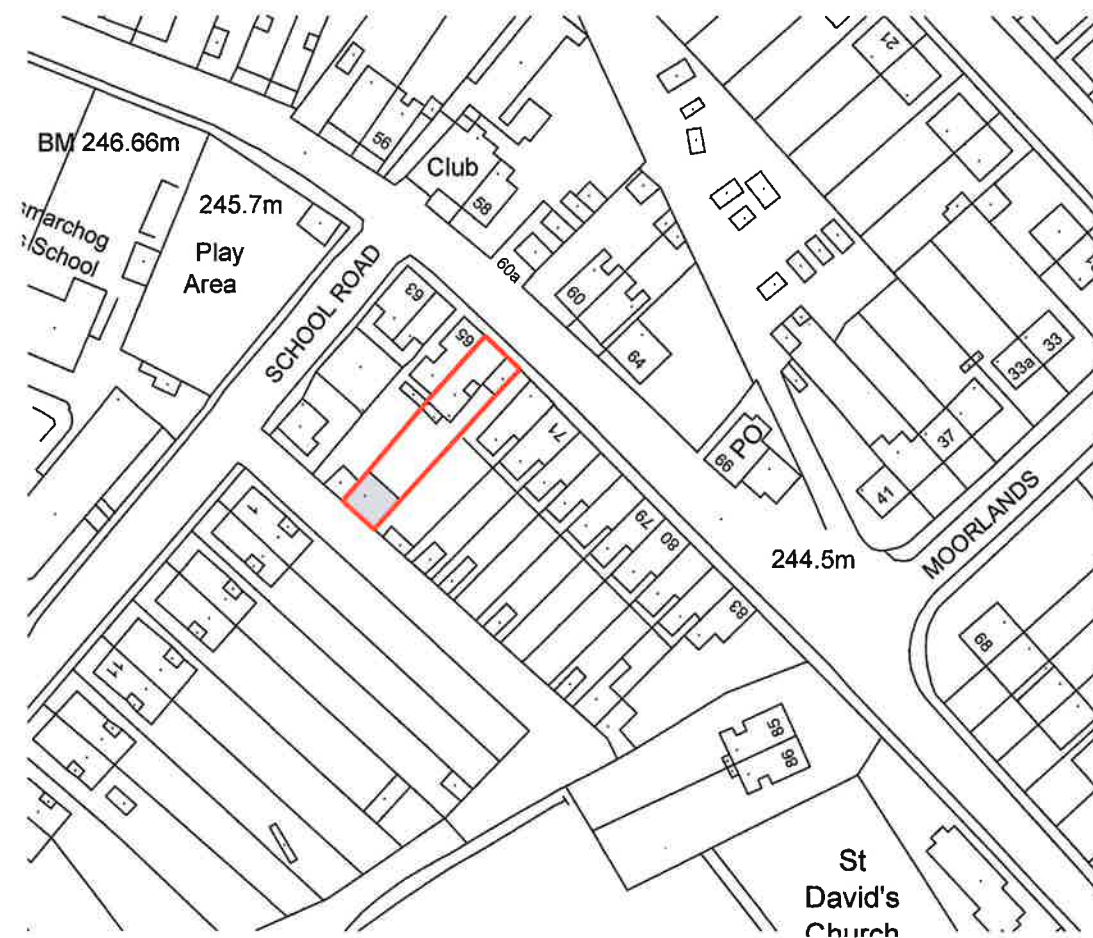

Location Plan 1 : 1250

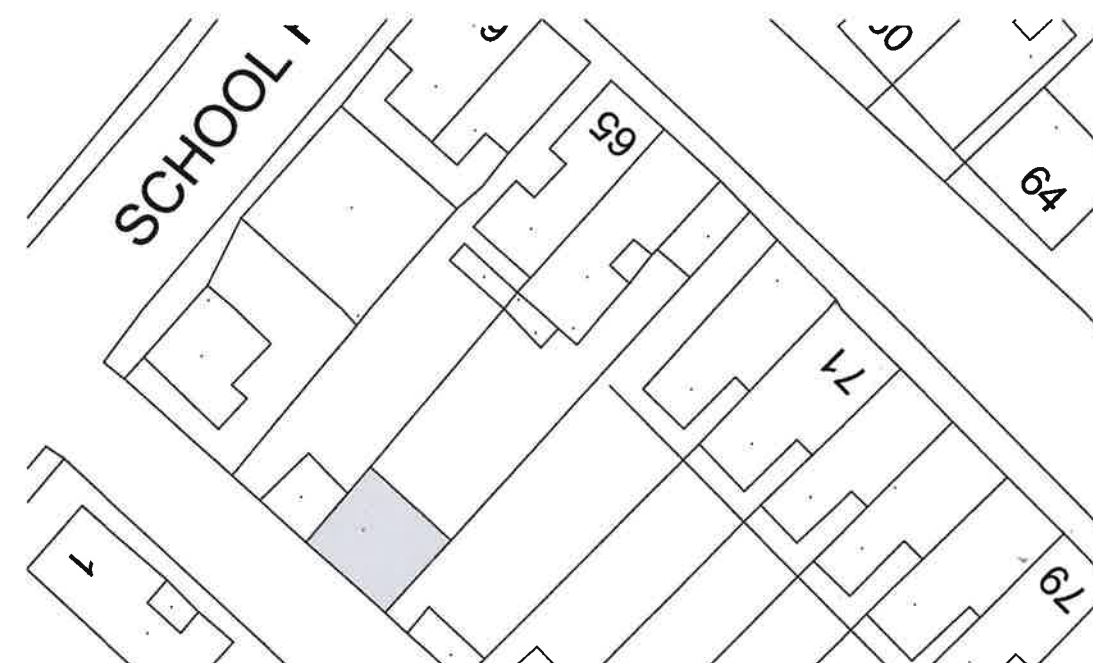

Block Plan 1 : 500

Client	Project			
	Proposed Garage to the Rear of : 67 Main Road, Dyffryn Cellwen, Neath.			
	Drawn	Date	Scale	Drawing No.
	June '24	1 : 50	2024 / 01 / 01	

Mr. P. Stoneman