




SITE LOCATION PLAN 1:1250

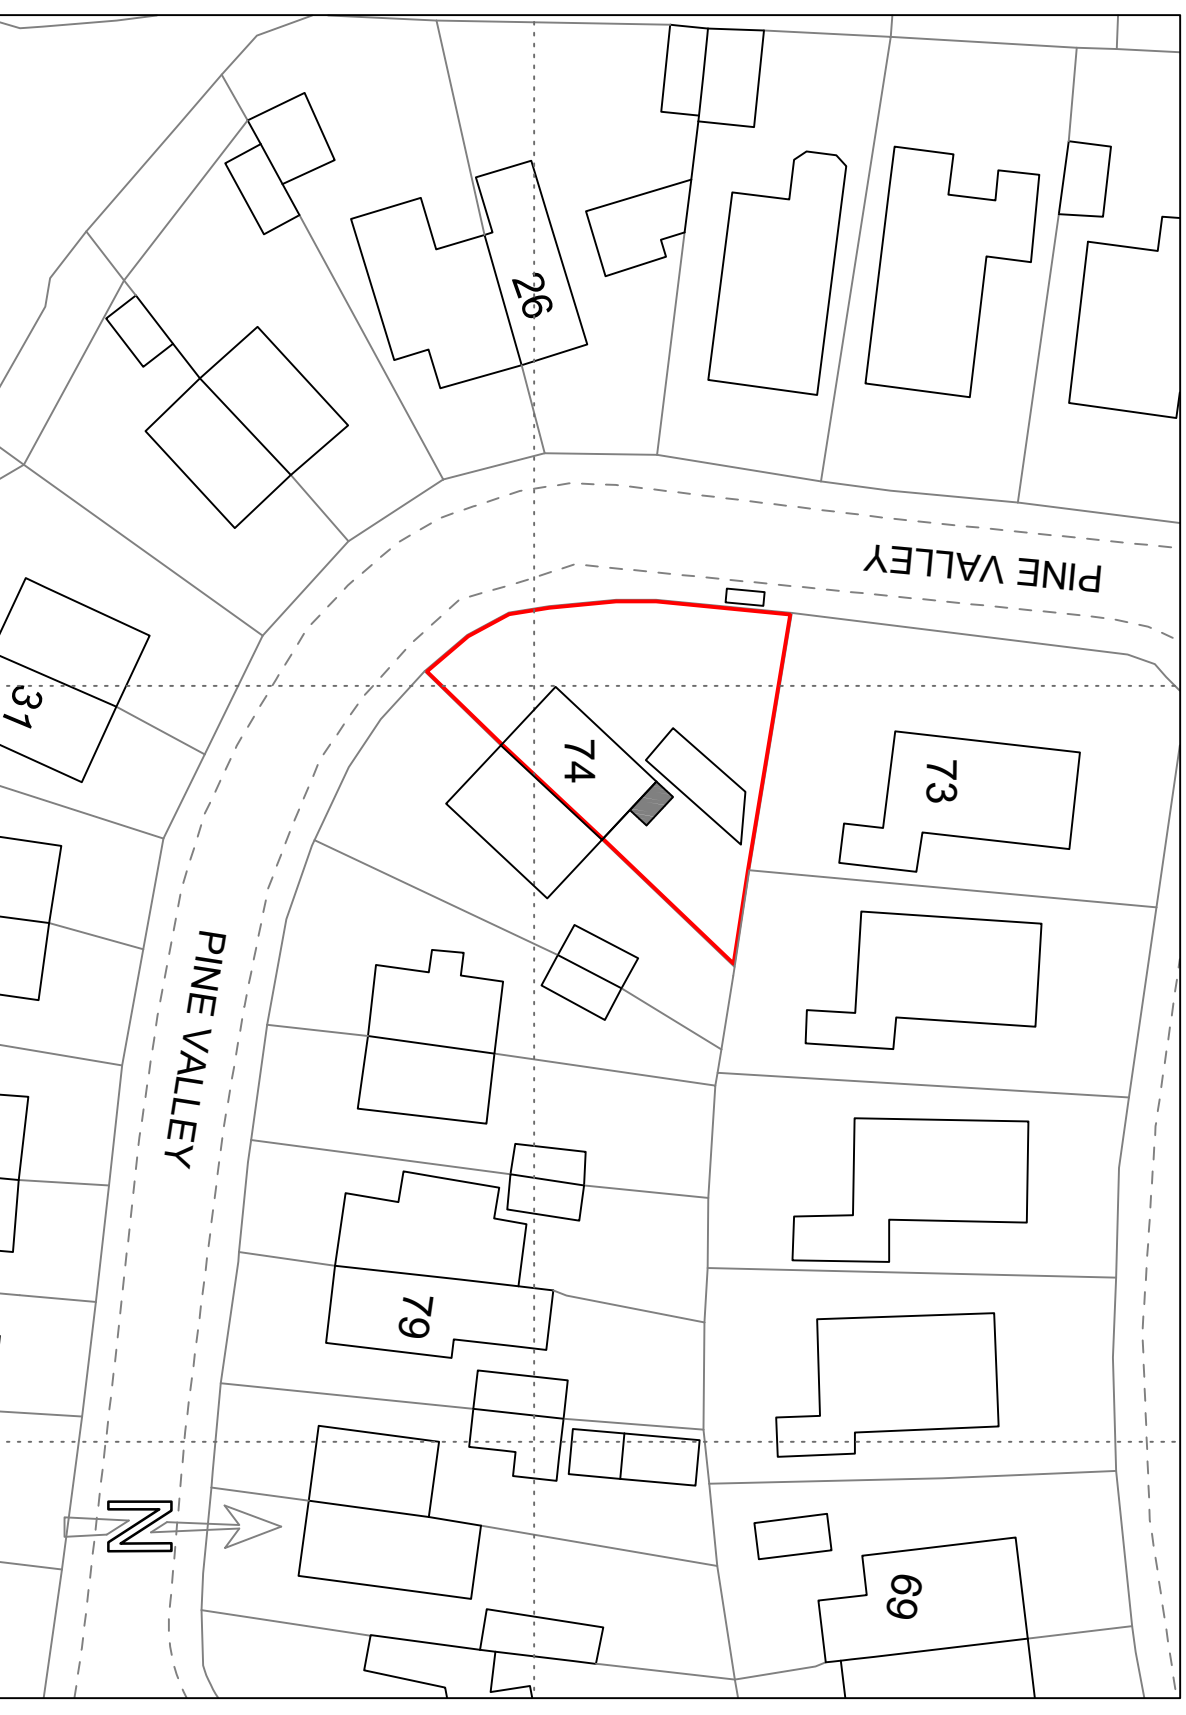

BLOCK PLAN 1:500

[illegible]