
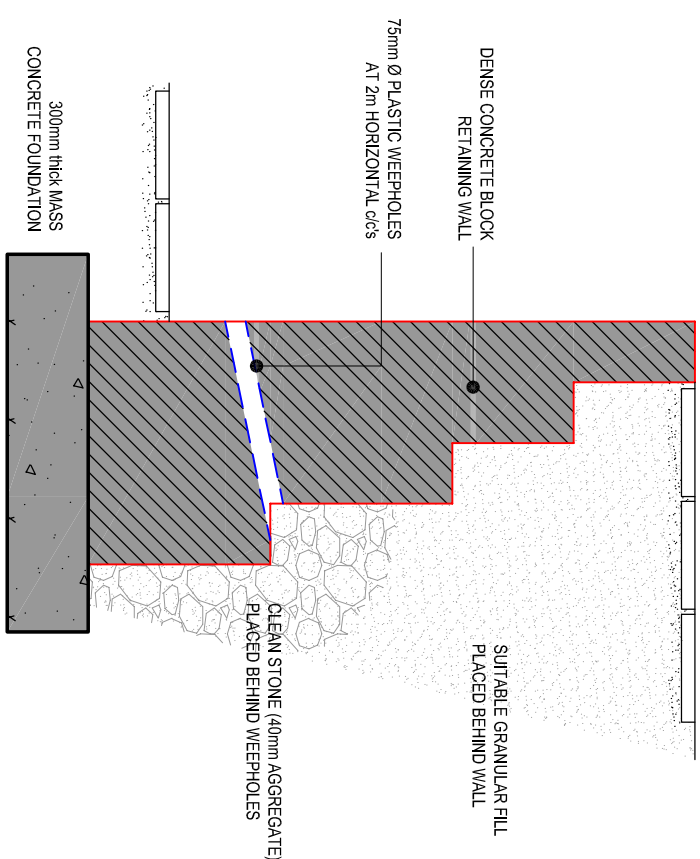
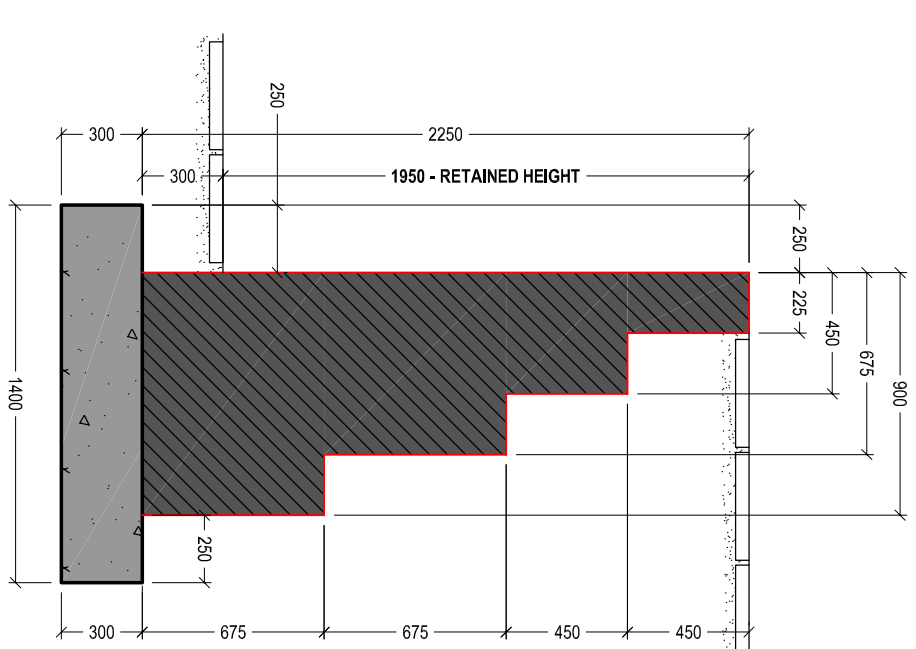
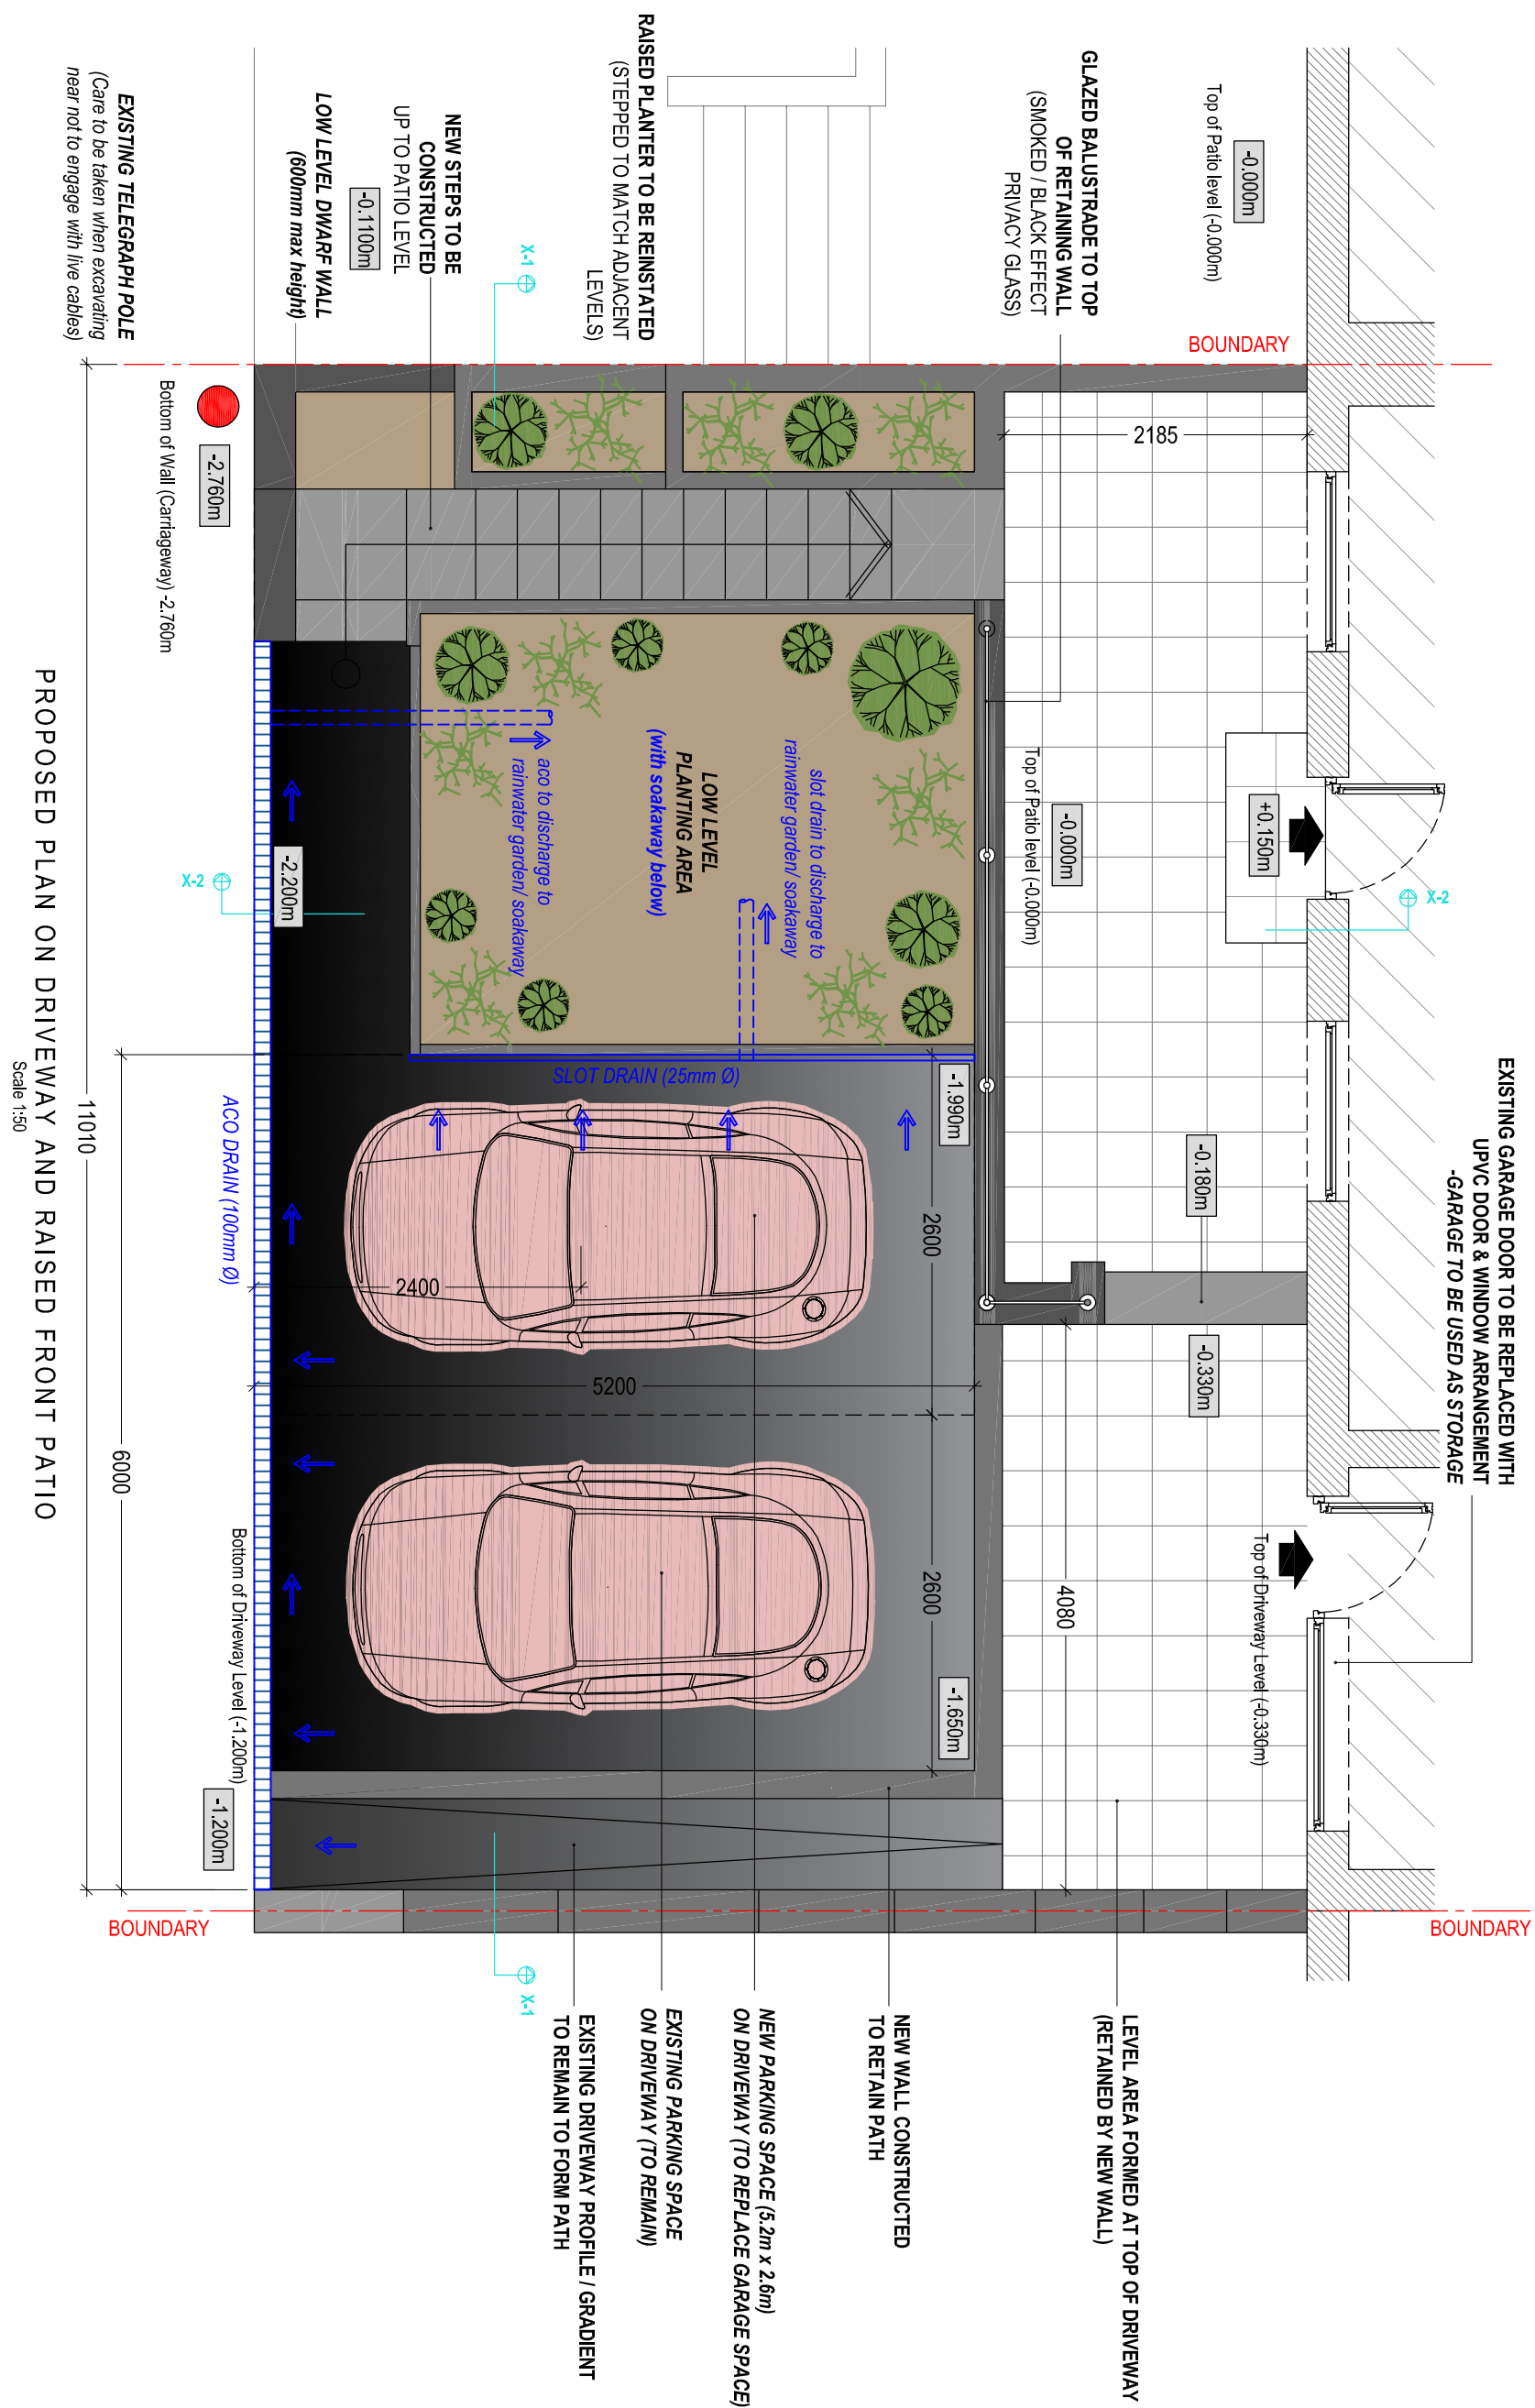


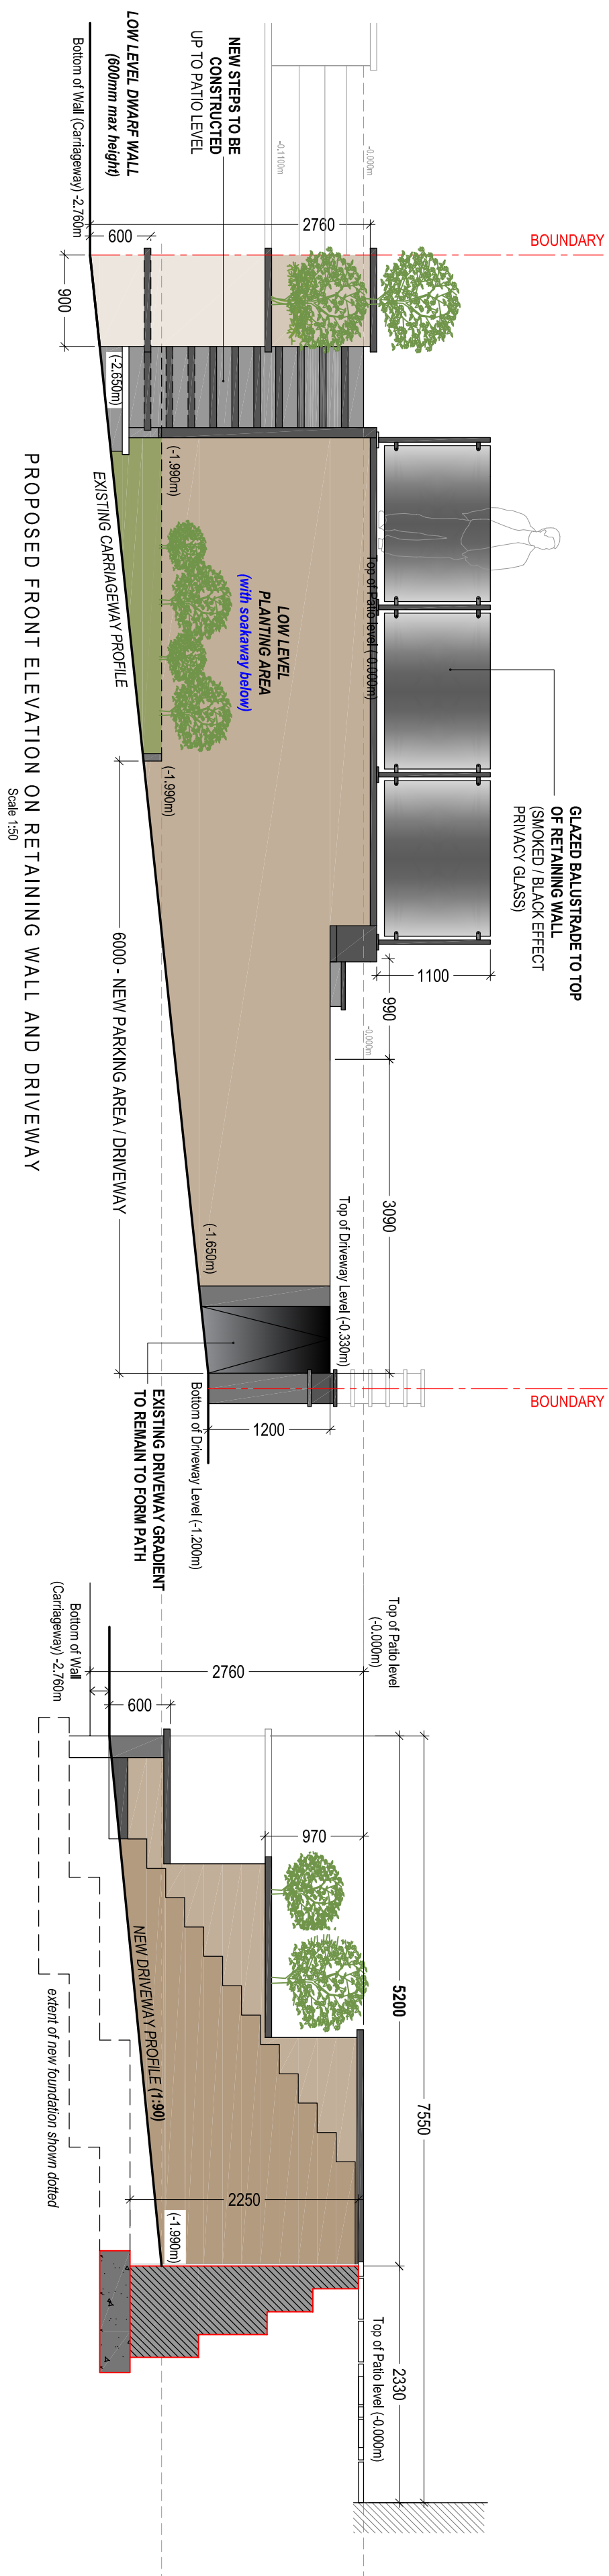

Client:		Mr & Mrs. J. Melvin 73 Dyffryn Road Alltaven	
Project Title:		PROVISION OF OFF-STREET PARKING AREA (Inc. construction of Retaining Walls)	
General Notes:		1. Draw made from the existing site layout drawings only. 2. Dimensions are in millimeters unless otherwise stated.	
Drawing Issue:		BUILDING REGULATIONS	
Drawing Title:		PROPOSED PLANS AND SECTIONS	
Drawing No:	CPD-003	Revised:	C
Date:	10-01-2024	Reviewed:	28-10-2024
Scales:	1:50 / 1:25	Paper Size:	A2