


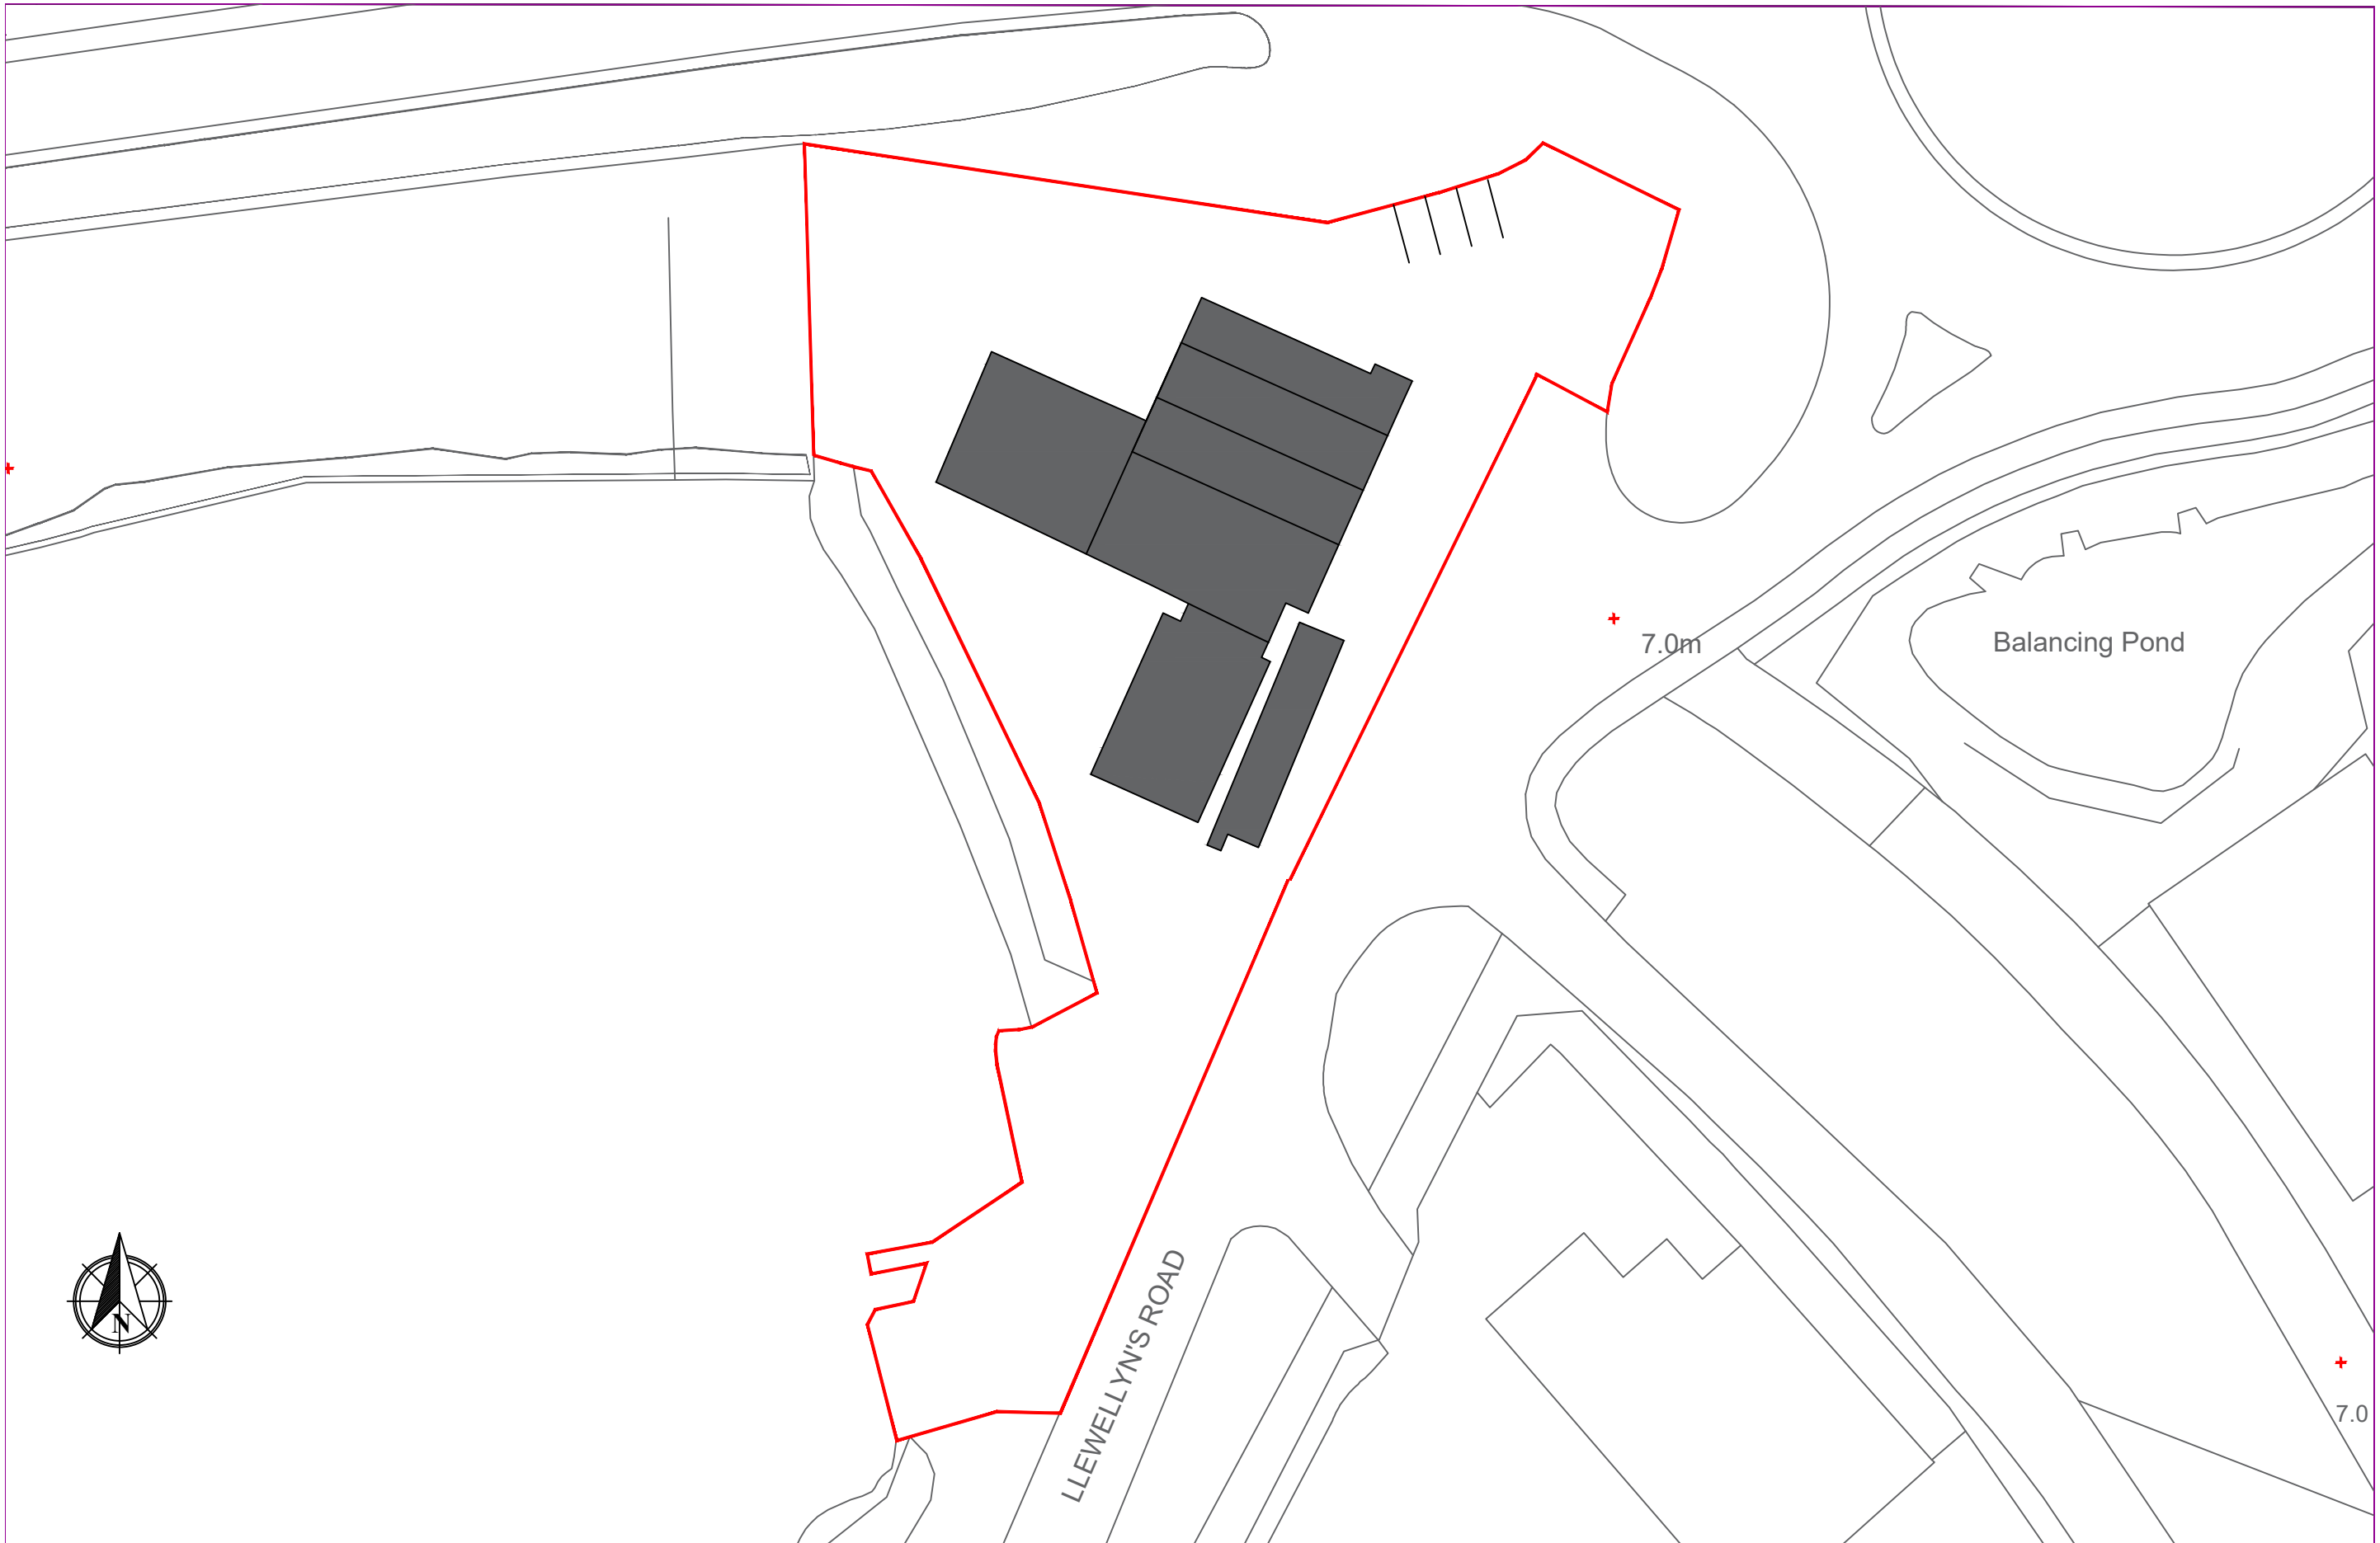

	No. REVISION		By	Date	NOTES 1. Do not scale from this drawing take figured dimensions only. 2. Dimensions are in millimeters unless otherwise stated. 3. All dimensions to be checked on site.	Client:	Job Title: Unit 5, Llewellyn's Quay, Port Talbot				
							Drawing Title: Block Plan				
							Job No: 19/1000	Drawing No: 200	Rev:	Drawn By: M.M	Date: MAR' 2020
							Checked By: M.M	Date: MAR' 2020	Approved By: M.M	Date: MAR' 2020	Email: morgandesignconsult@gmail.com
							Scale: 1:1250 ③				
					STAGE PLANNING						