


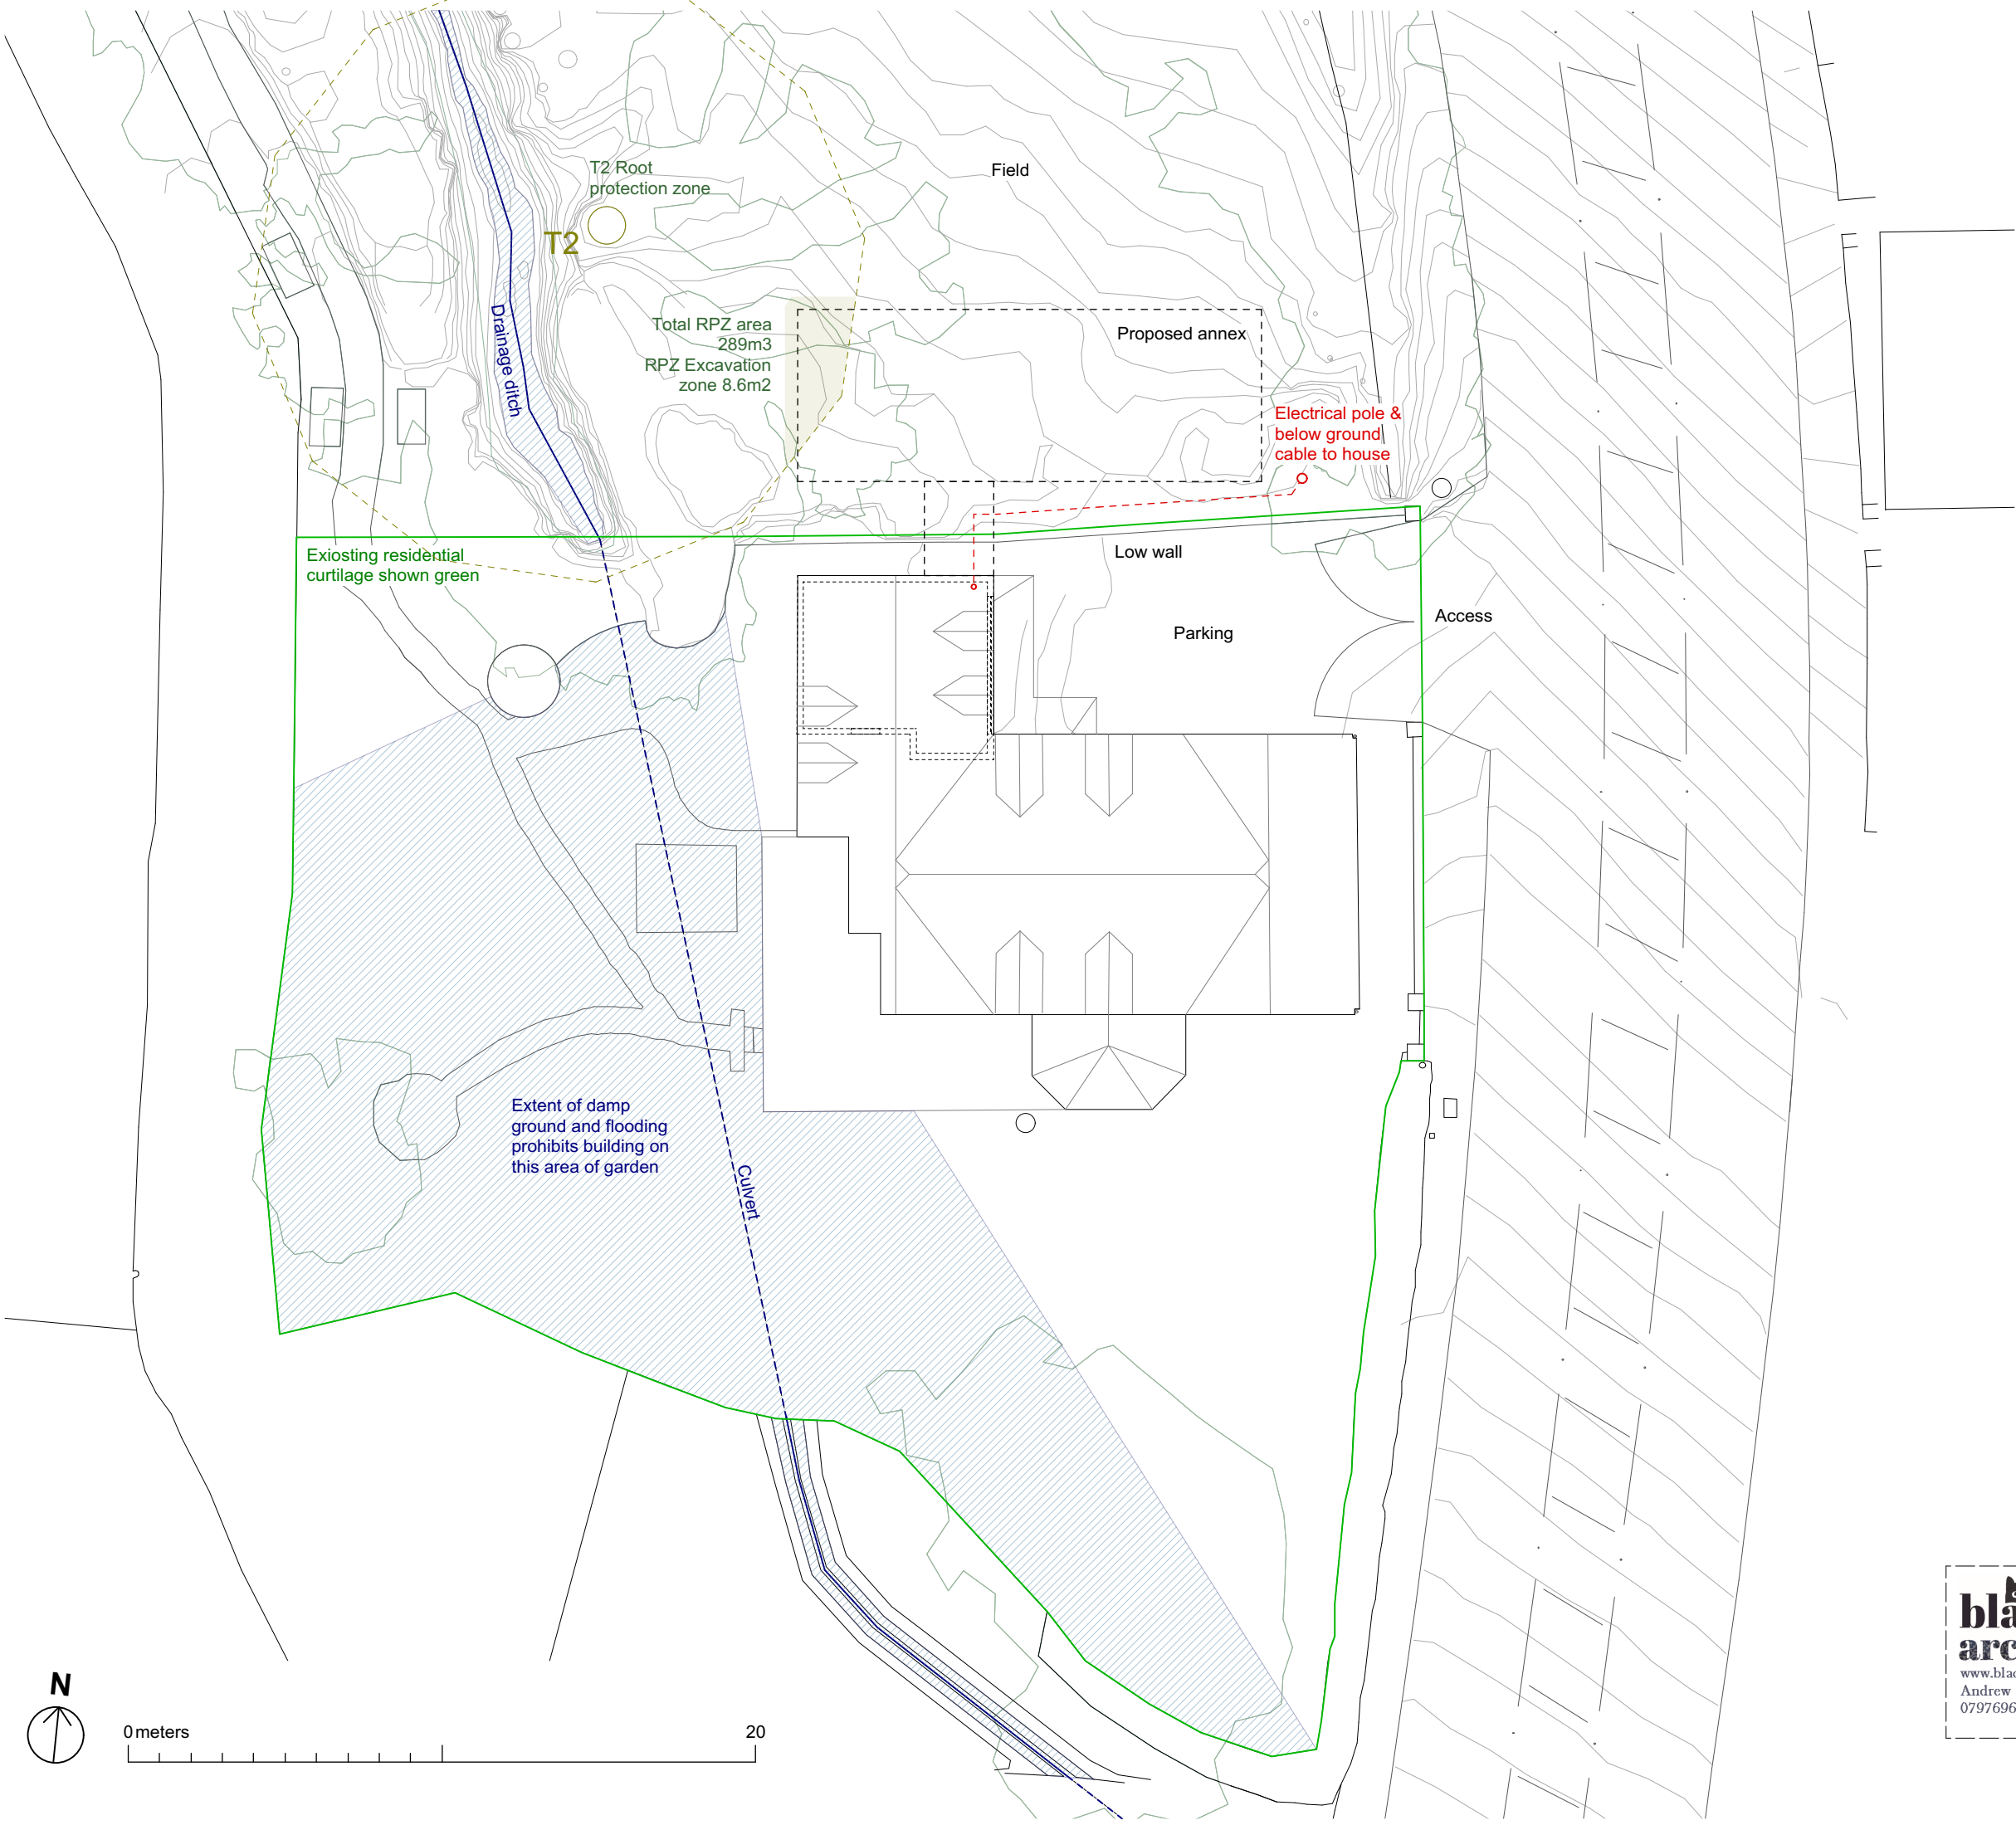

0meters 20



www.blackcatarchitects.co.uk
Andrew Docherty
07976965560

Project	060 Bryn Celyn
Drawing	1011
Title	Site Constraints Plan
Scale	1:200 @ A3
Rev	B
Date	29.10.24
Status	PLANNING