



Superseded

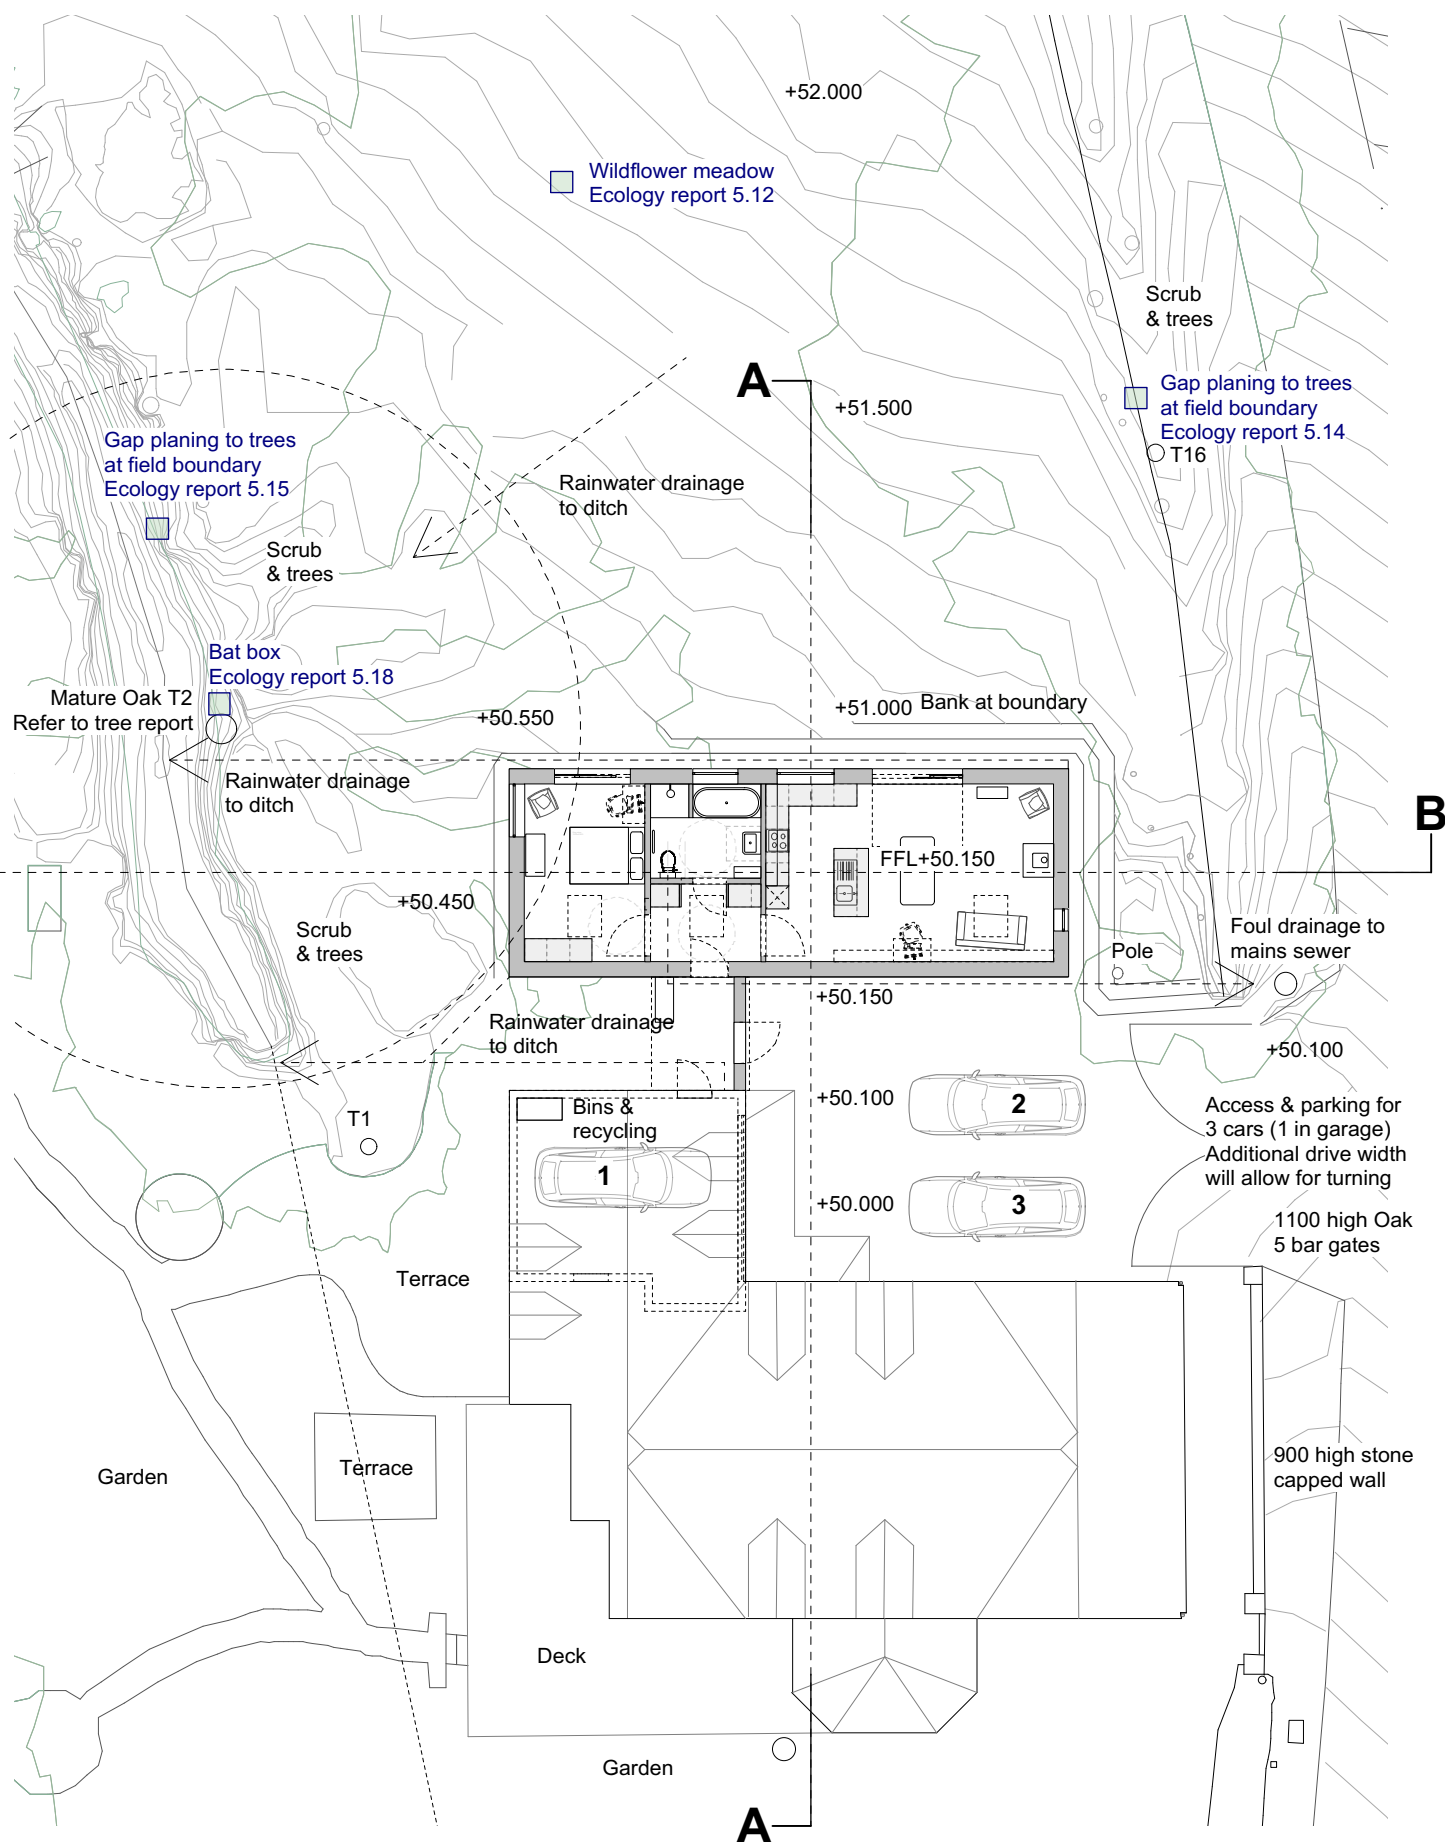

Ecological enhancements shown green
Refer to ecologist report for details.

Ecological enhancements outside of
the red line boundary are for general
improvement of the wider site

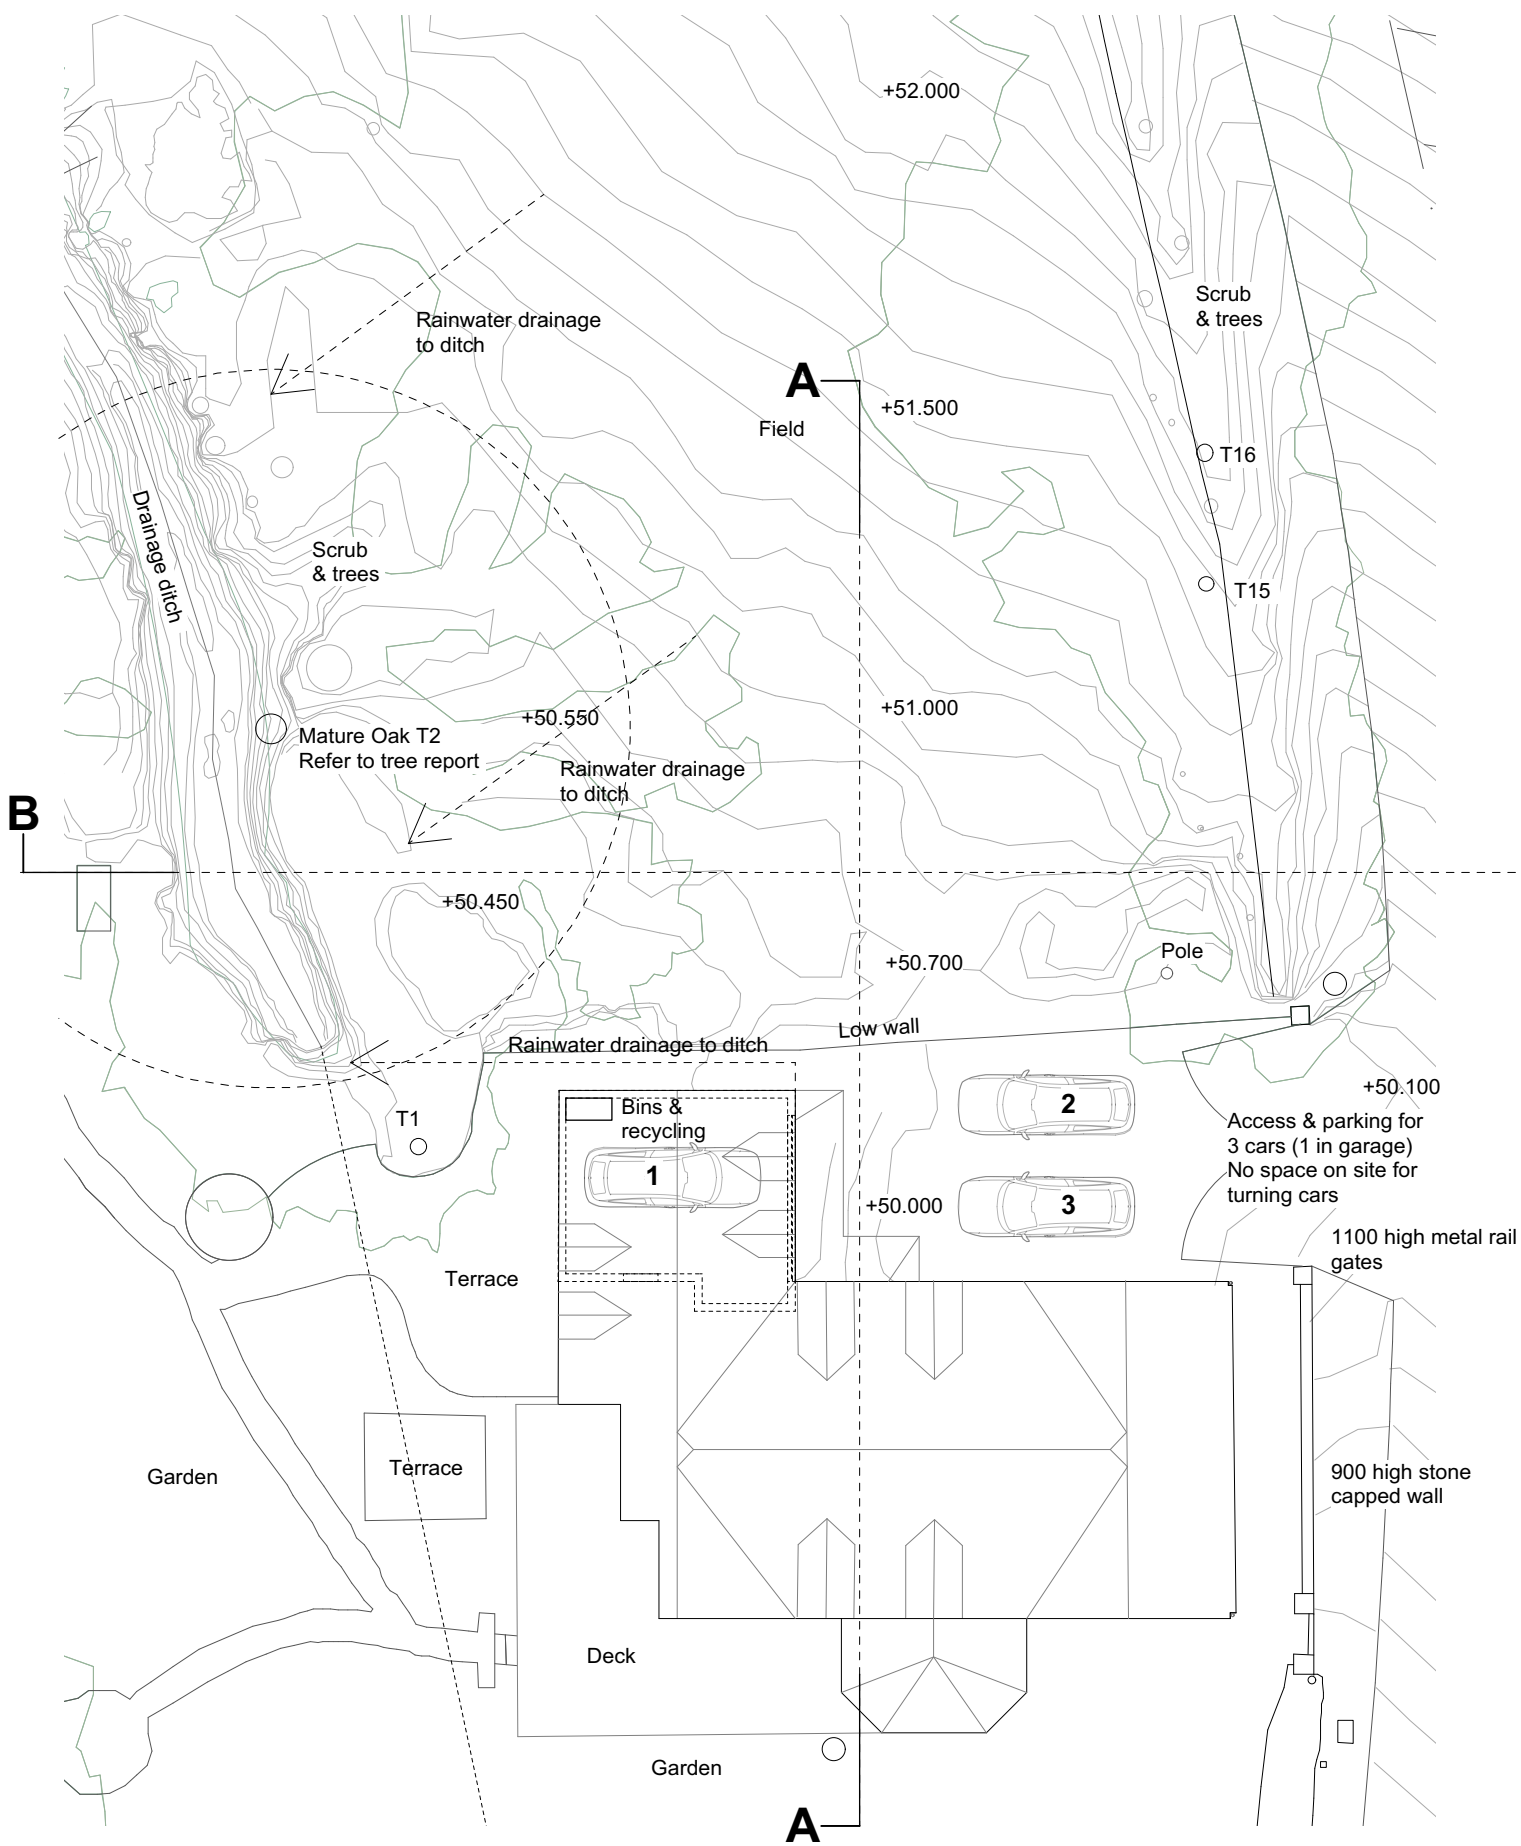

www.blackcatarchitects.co.uk
Andrew Docherty
07976965560

Project	060 Bryn Celyn
Drawing	1101
Title	Existing & Proposed Site Plans
Scale	1:200 @ A3
Rev	G
Date	29.10.24
Status	PLANNING