




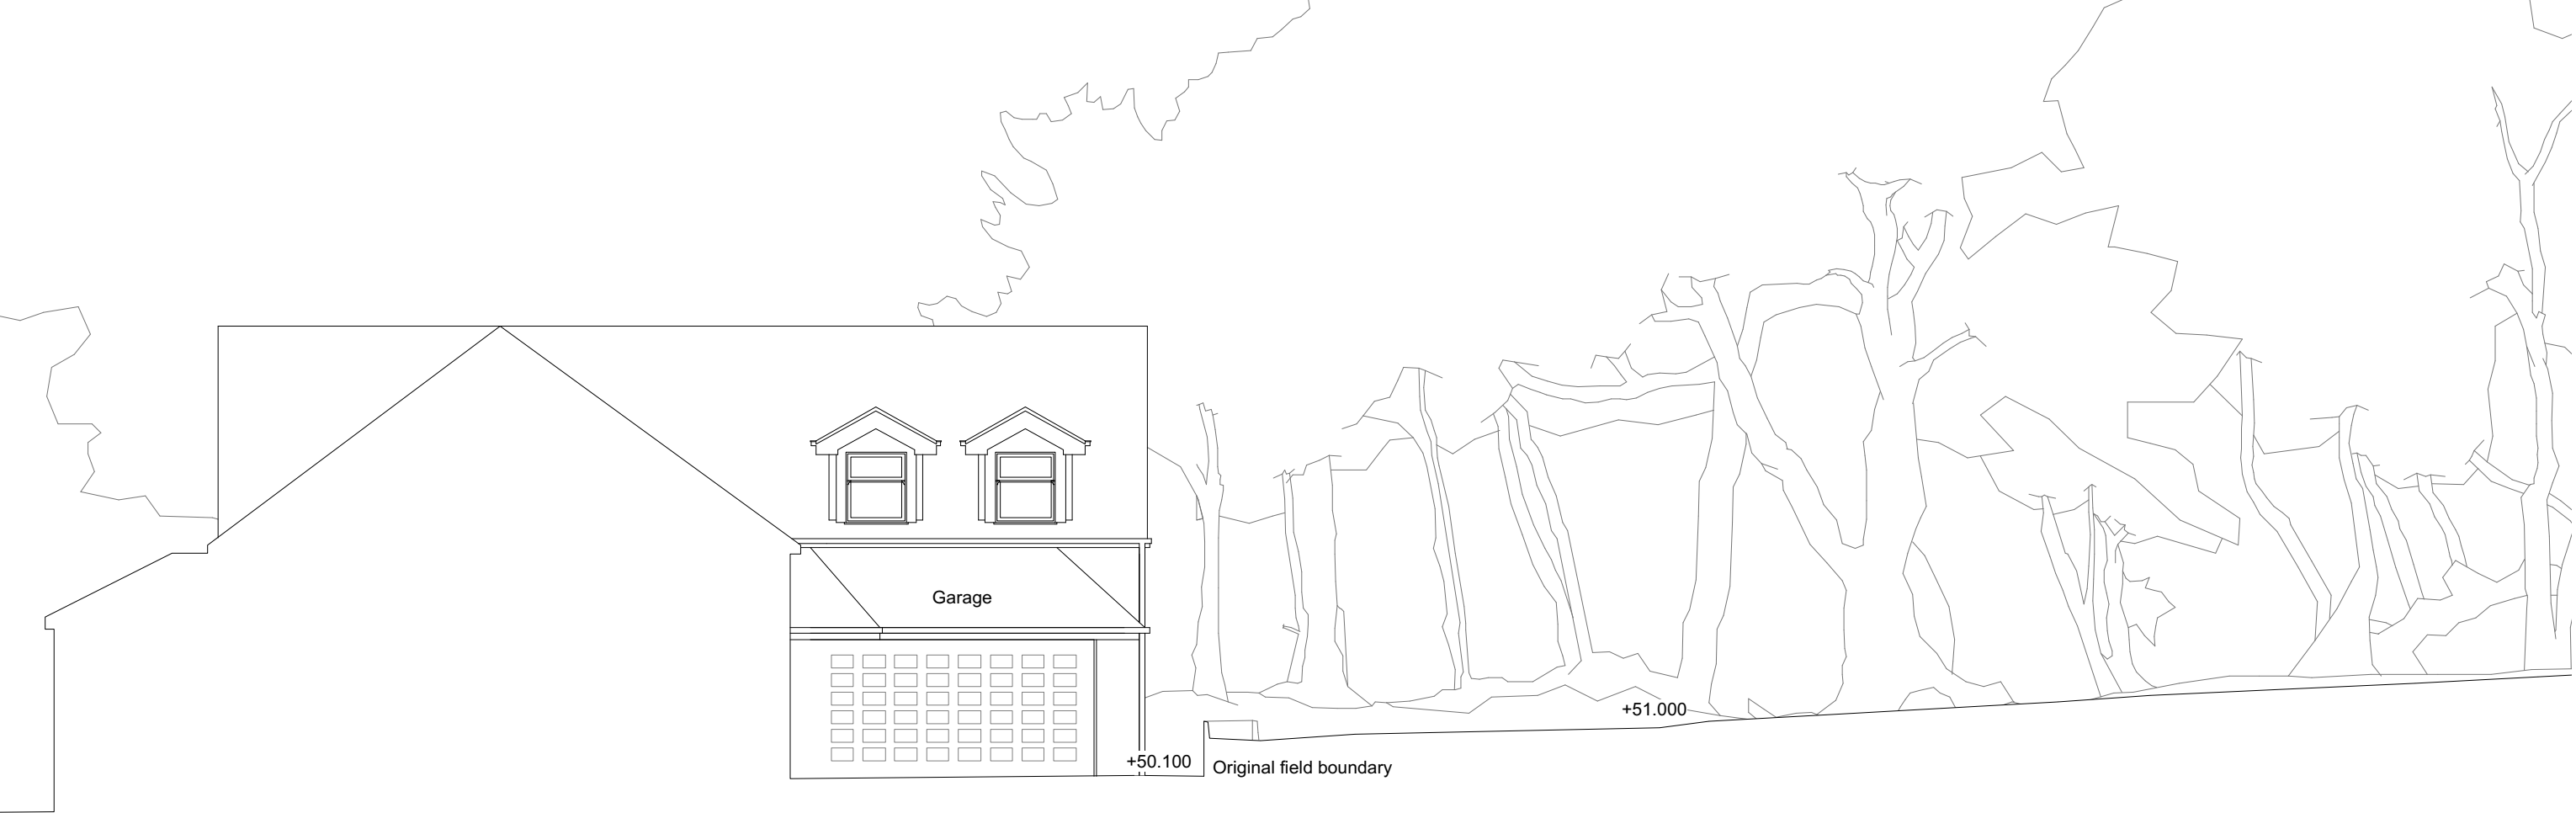

Existing Section AA 1:100

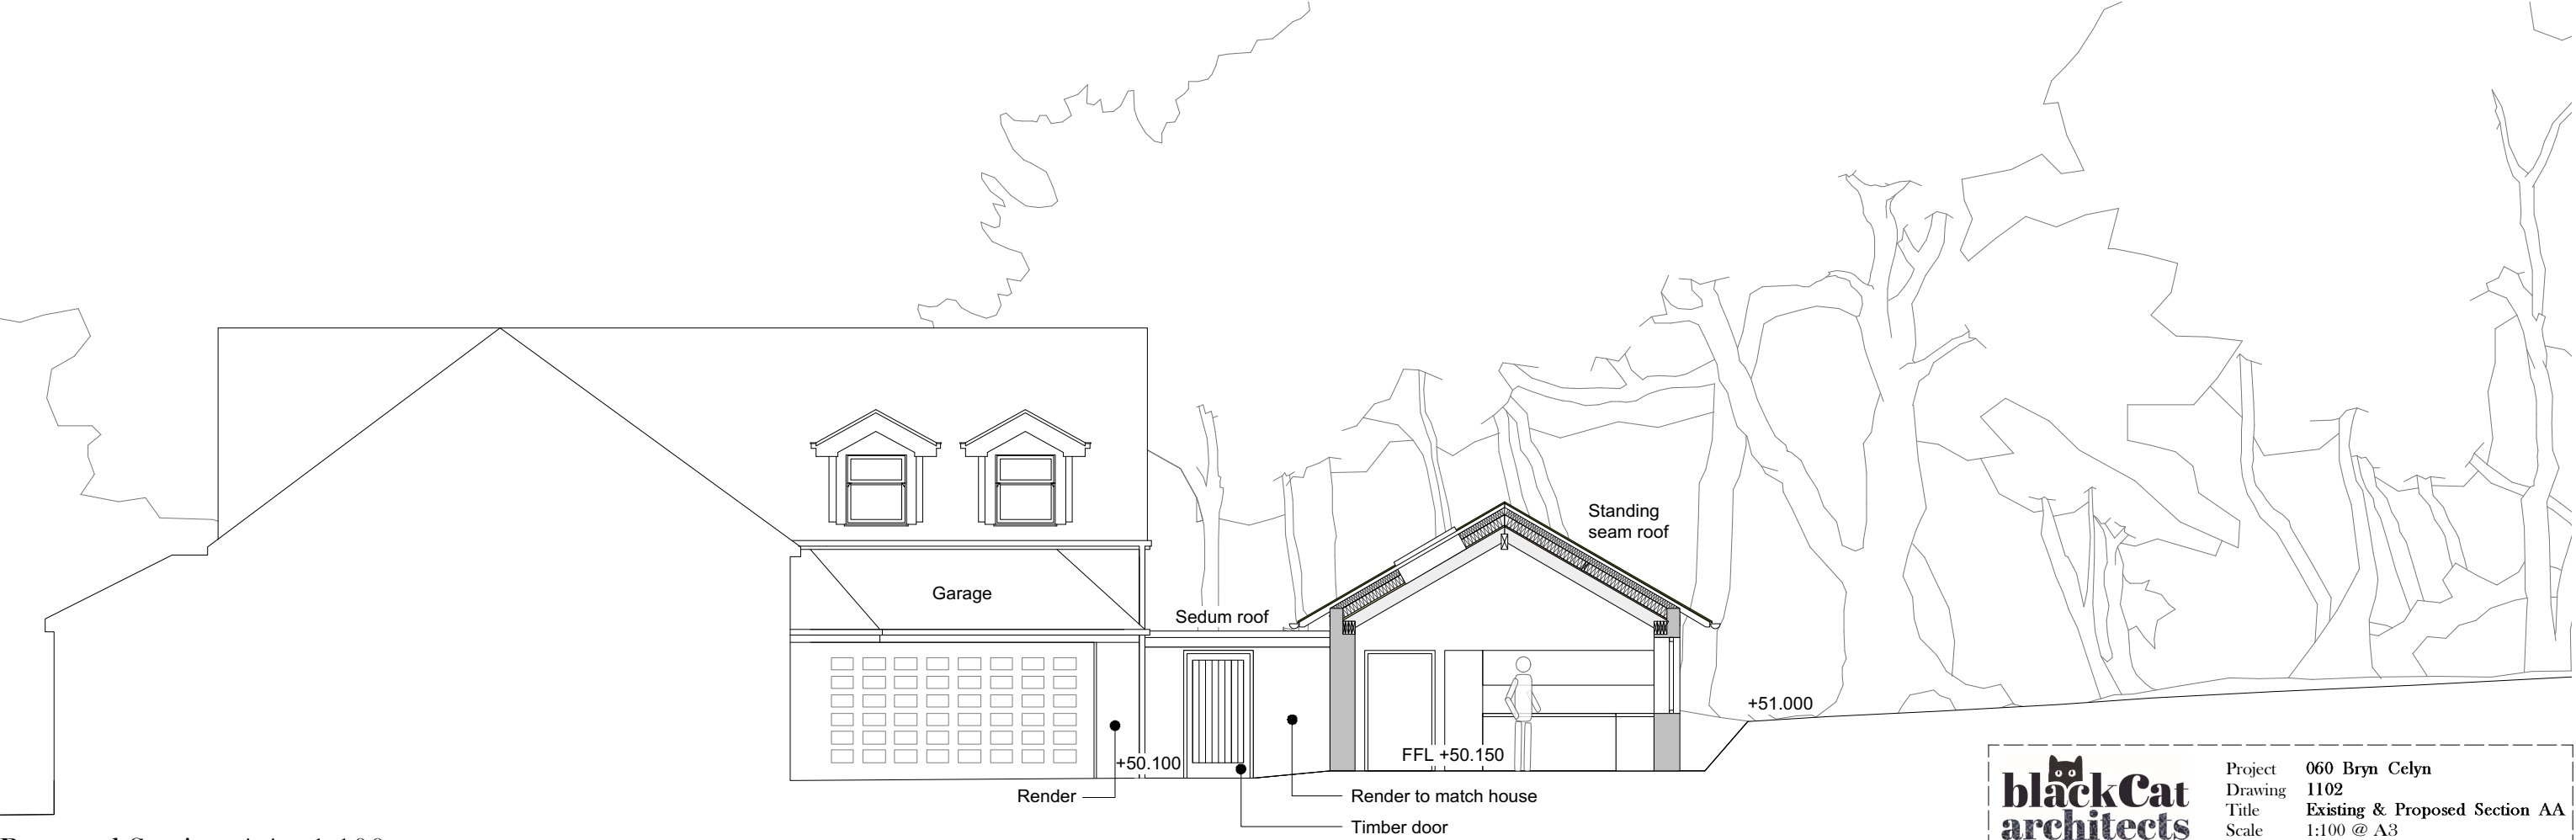

Proposed Section AA 1:100

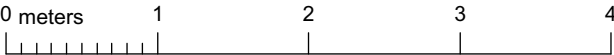

www.blackcatarchitects.co.uk
Andrew Docherty
07976965560

Project	060 Bryn Celyn
Drawing	1102
Title	Existing & Proposed Section AA
Scale	1:100 @ A3
Rev	F
Date	29.10.24
Status	PLANNING