


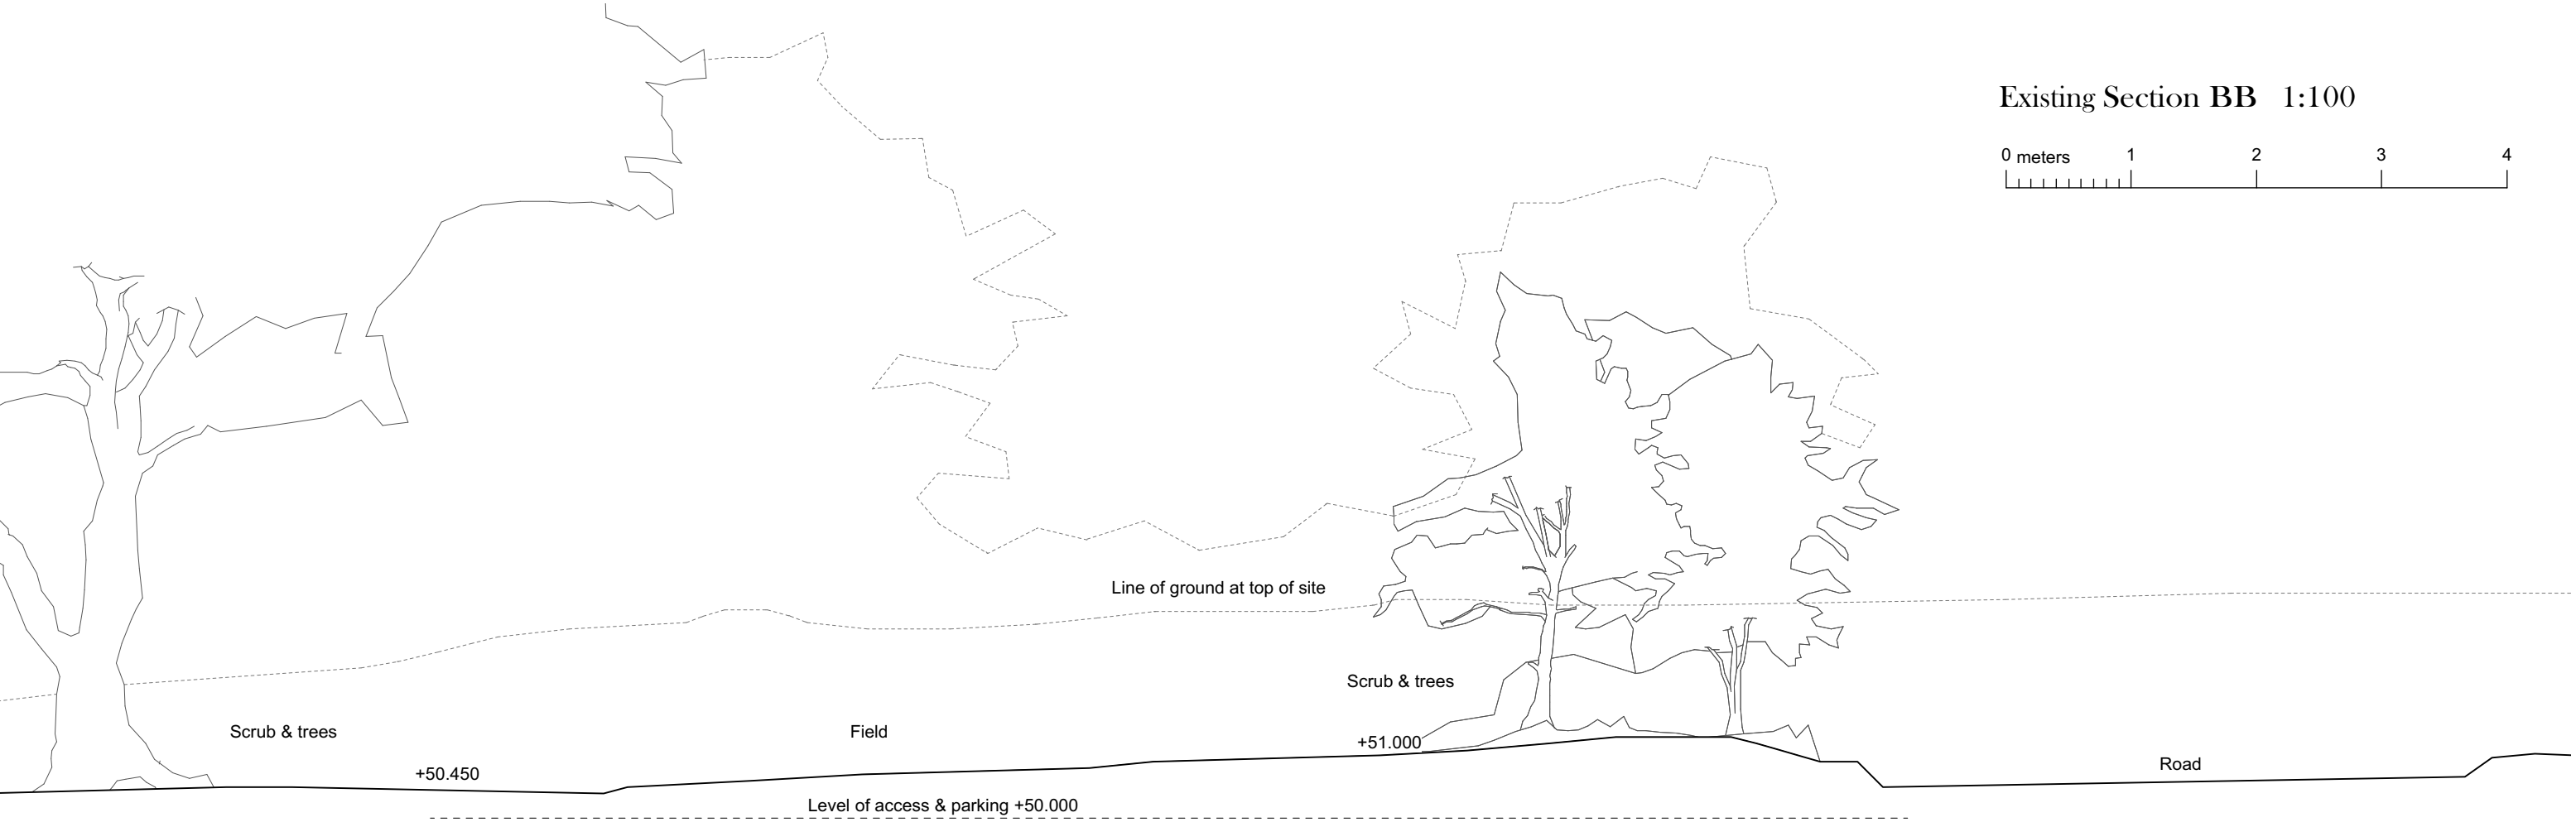



www.blackcatarchitects.co.uk
Andrew Docherty
07976965560

Project	060 Bryn Celyn
Drawing	1103
Title	Existing & Proposed Section BB
Scale	1:100 @ A3
Rev	C
Date	29.10.24
Status	PLANNING