




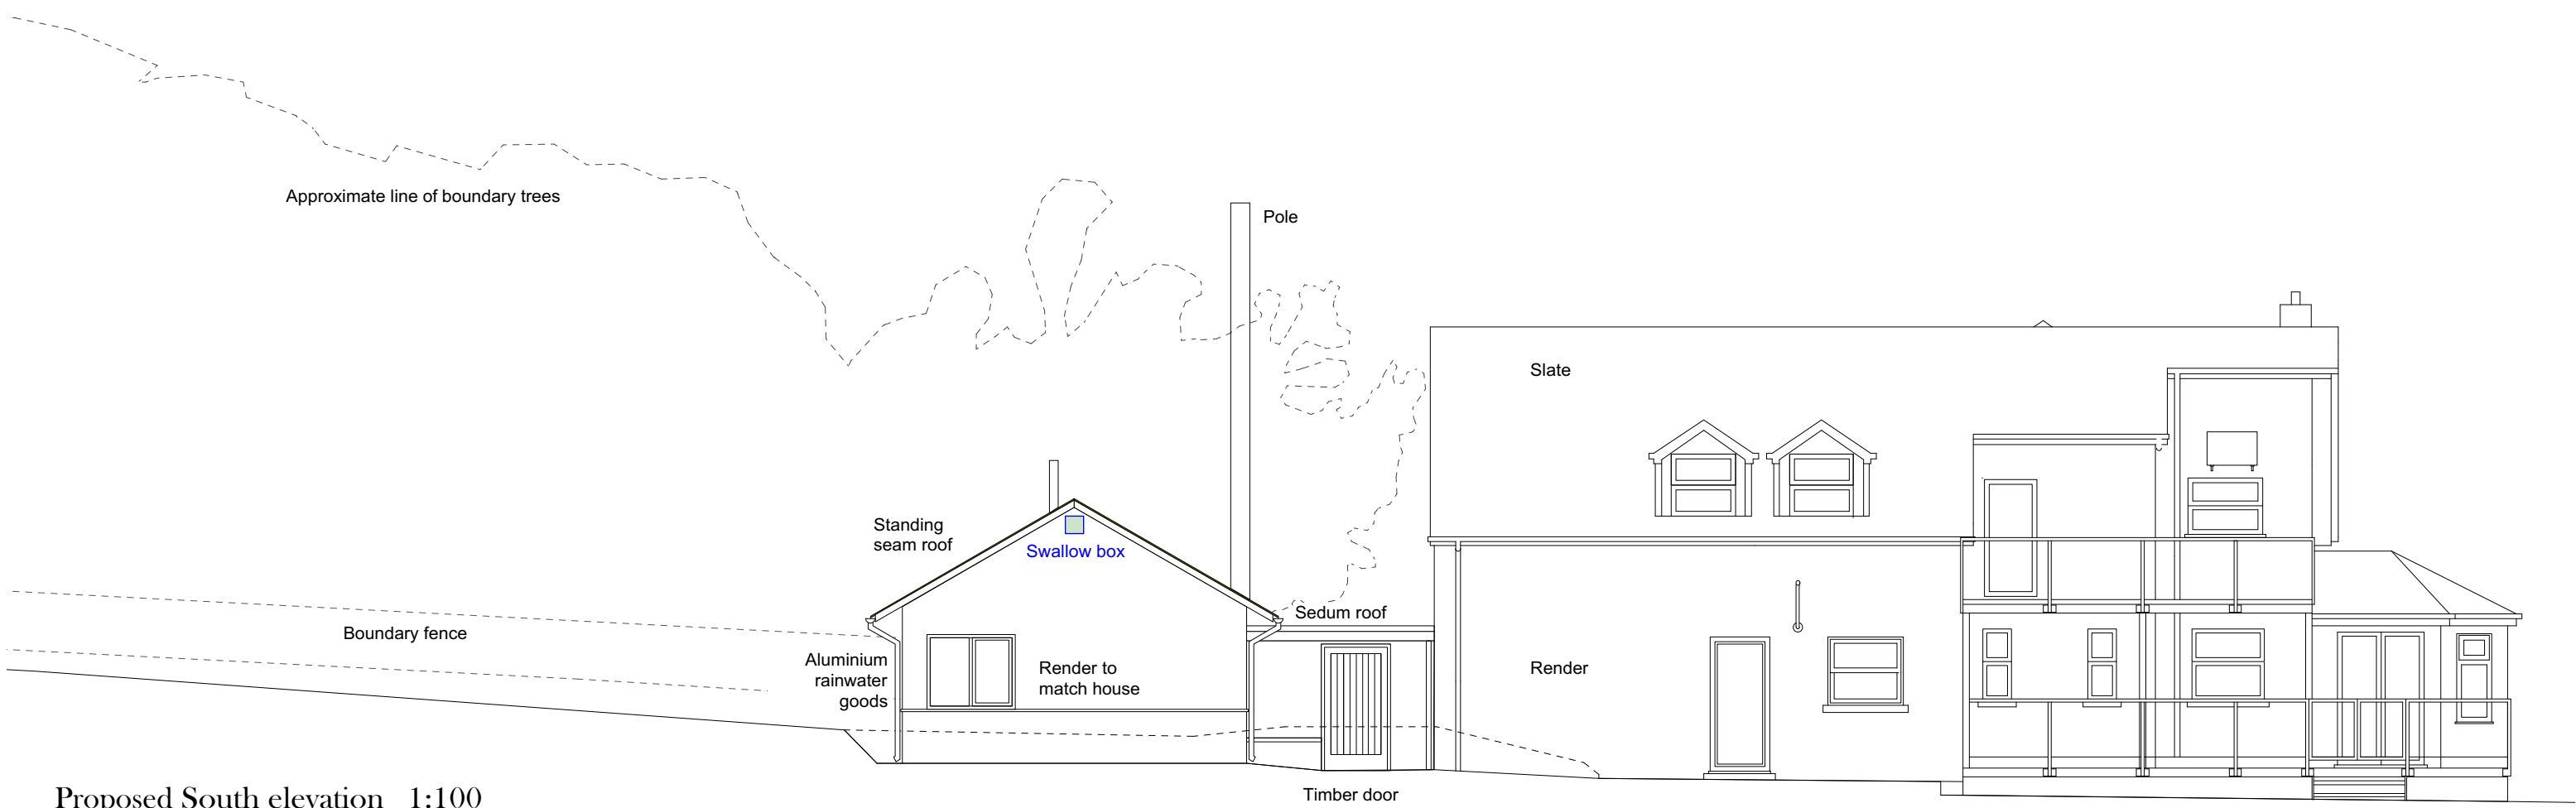

Proposed South elevation 1:100

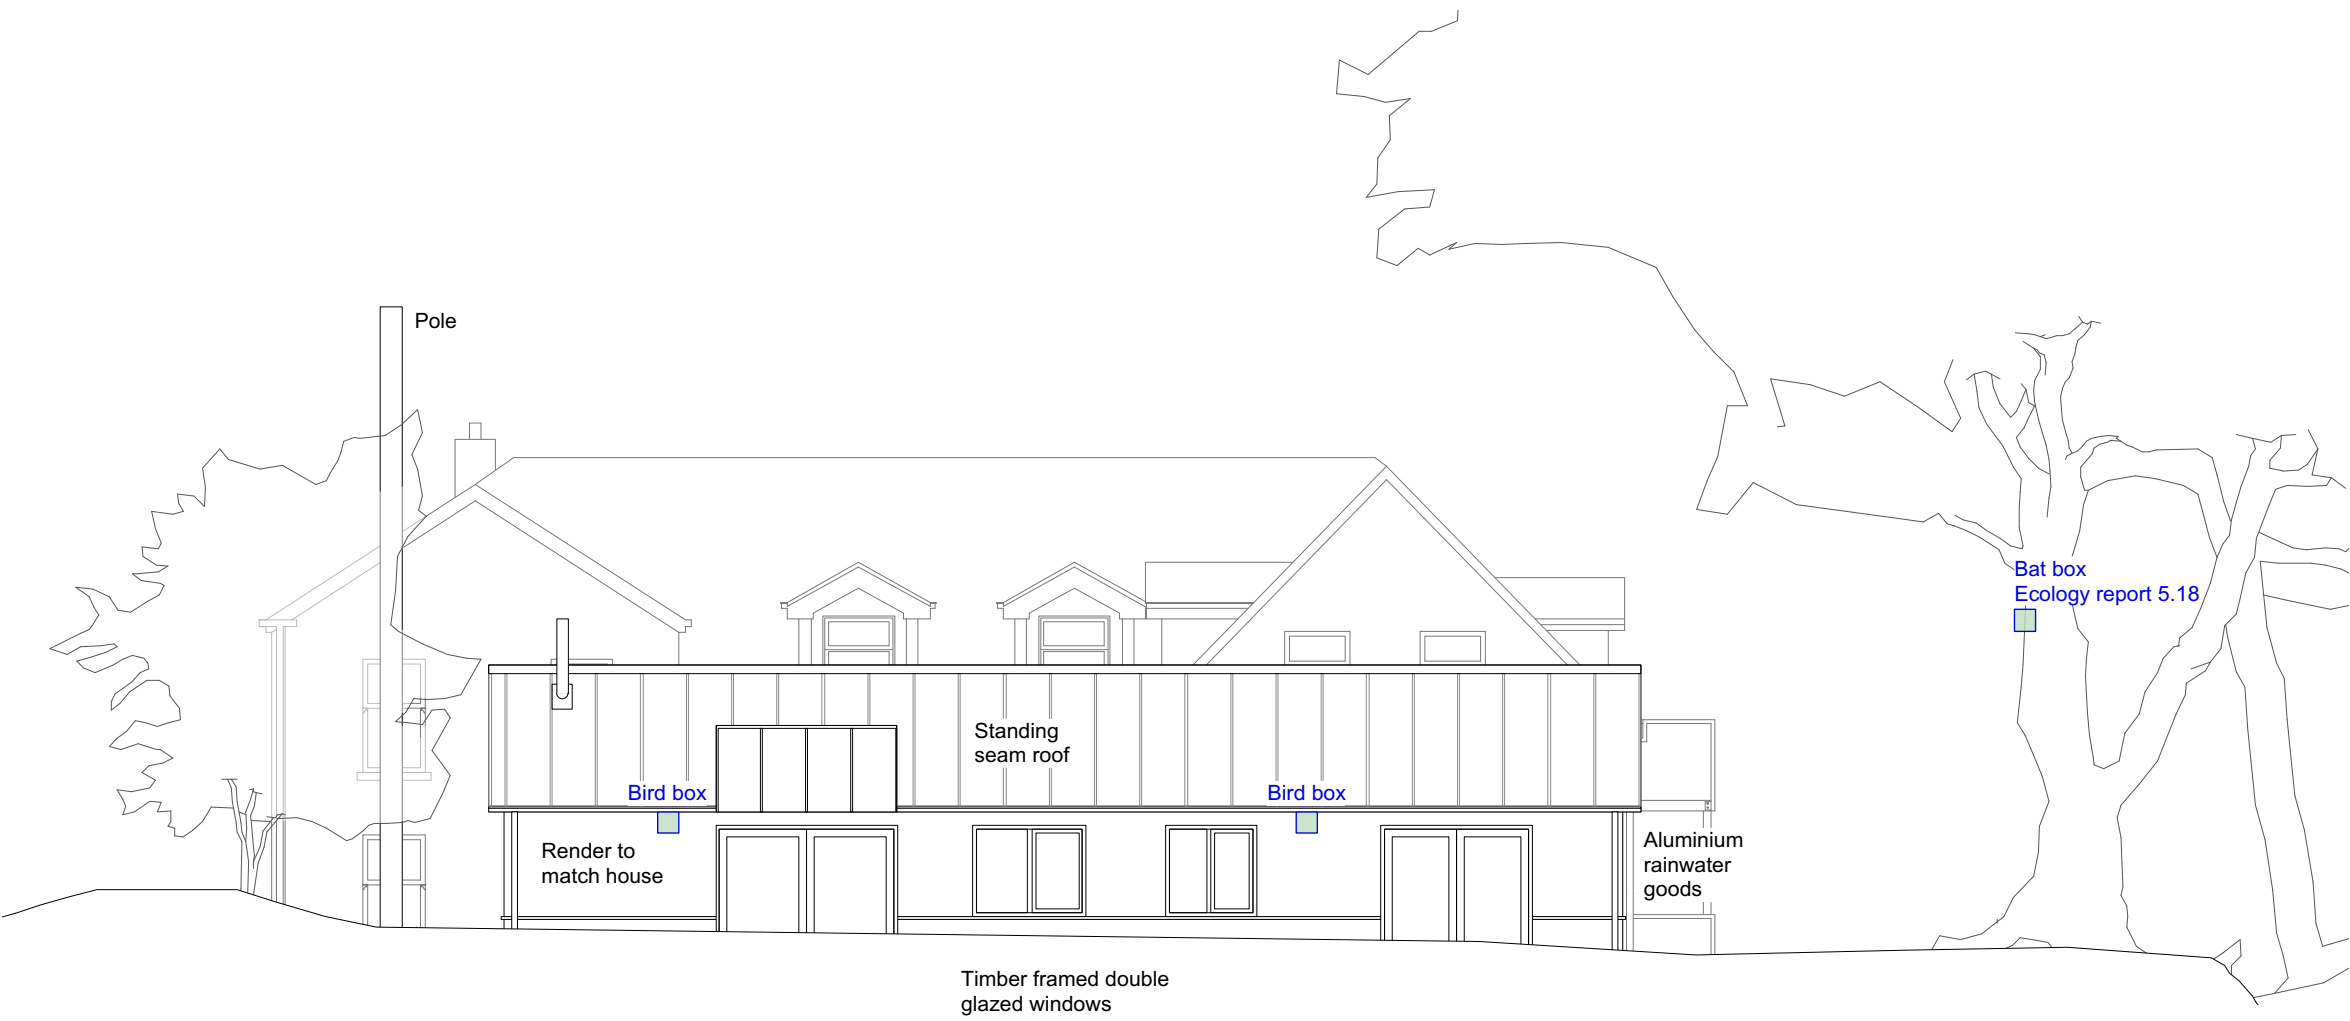

Proposed East elevation 1:100

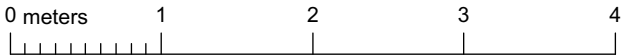

www.blackcatarchitects.co.uk
Andrew Docherty
07976965560

Project	060 Bryn Celyn
Drawing	2103
Title	Proposed W & N Elevations
Scale	1:100 @ A3
Rev	D
Date	10.10.24
Status	PLANNING