


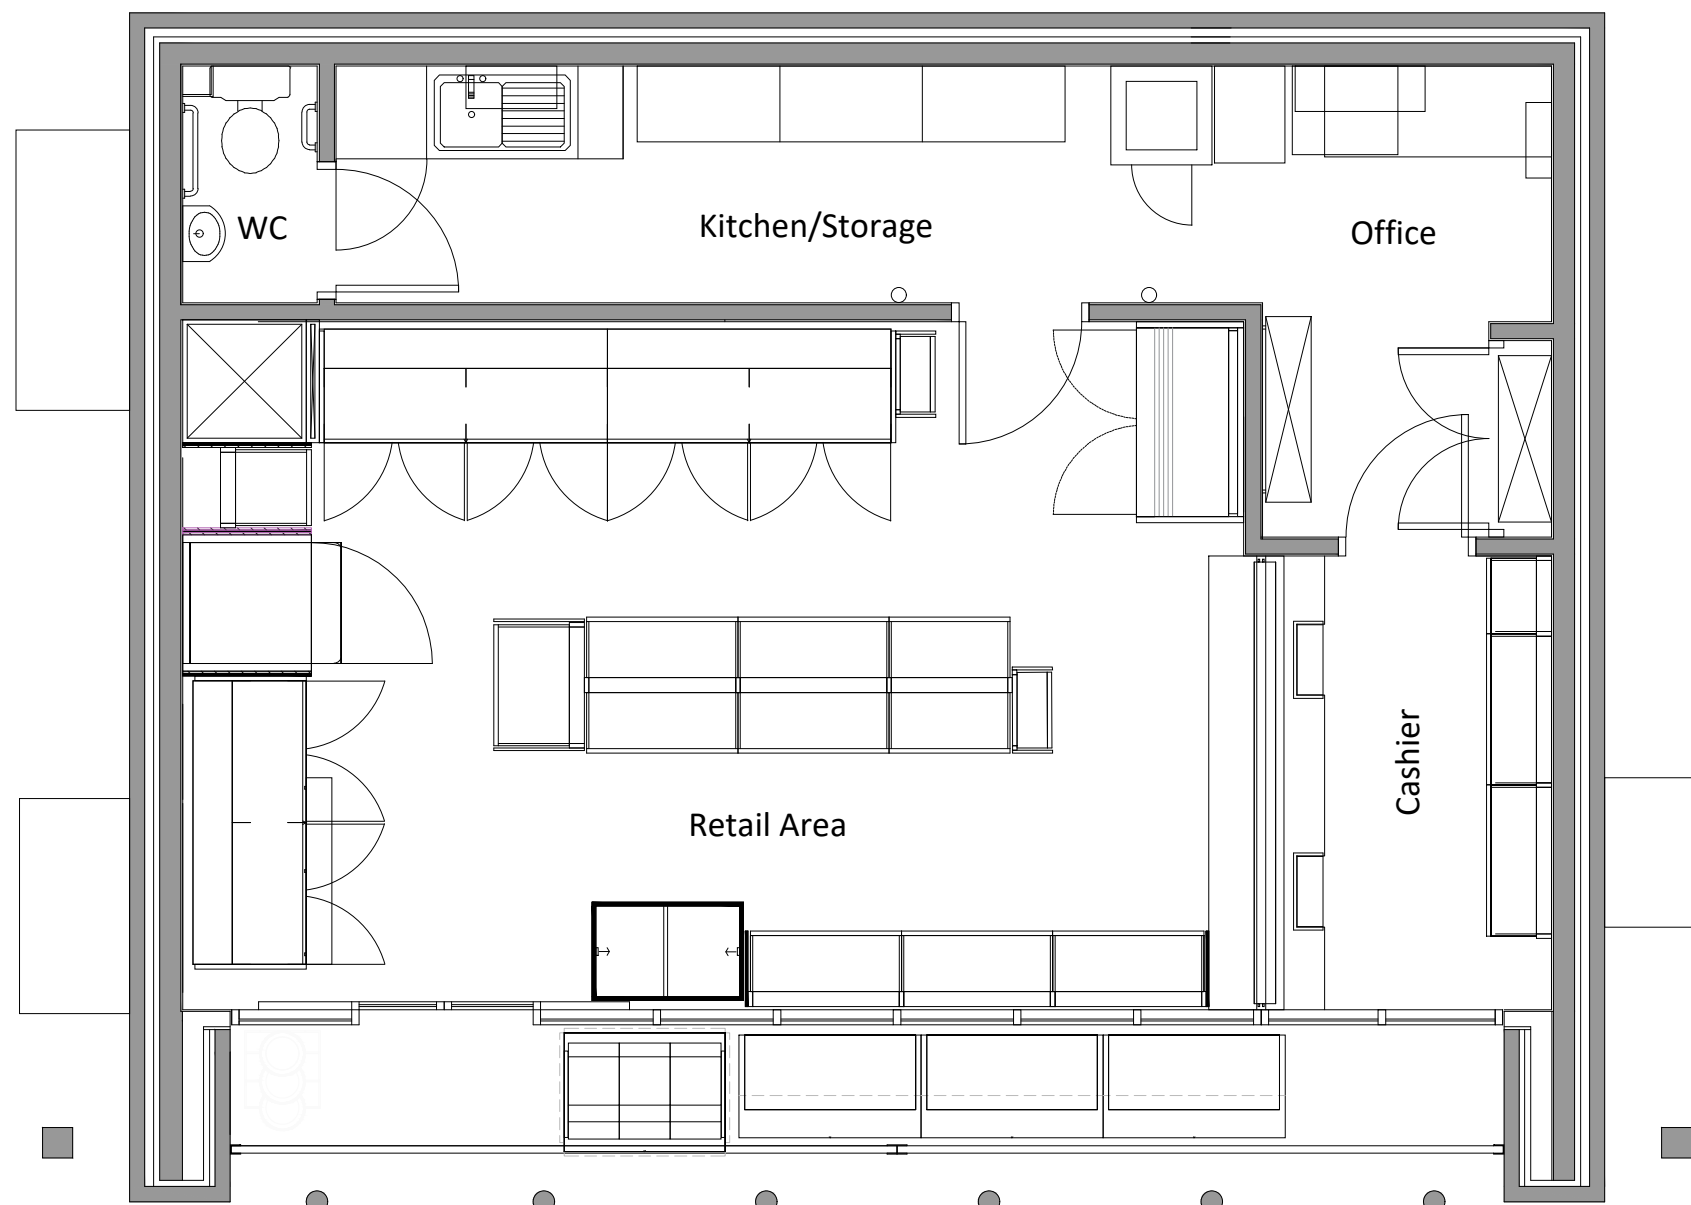

SCHEDULE OF AREAS (SQM)	
SALES BUILDING	EXISTING
GROSS EXTERNAL AREA	76 SQM
GROSS INTERNAL AREA	66 SQM
BACK OF HOUSE AREA	12.5 SQM

CHECKED BY	DRAWING NUMBER	REV.
KL	14314-2096-202	-