

DRAWING NOTES








COPYRIGHT ©
This drawing and the details herein are the copyright of MBH Design Studio Ltd. and must not be reproduced, altered or passed to any third party without prior written consent.

This drawing has been produced for the project listed below, is submitted in support of this application application to the Local Planning Authority and is not intended for use by any other person or for any other purpose.

Every effort has been made to ensure the accuracy of these drawings, however MBH Design Studio Ltd. accept no responsibility for any discrepancies arising from the reuse of survey information and preliminary drawings commissioned by the Applicant from others.

- Materials**
- Powder Coated aluminium cladding panels, blue RAL 5015
 - Steel frame columns and rafters, Painted blue RAL 9017
 - Roof finished in composite panel

Lighting
LED Downlights to achieve 100 lux on each bay

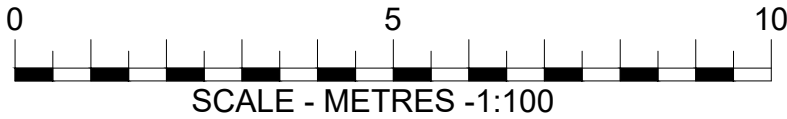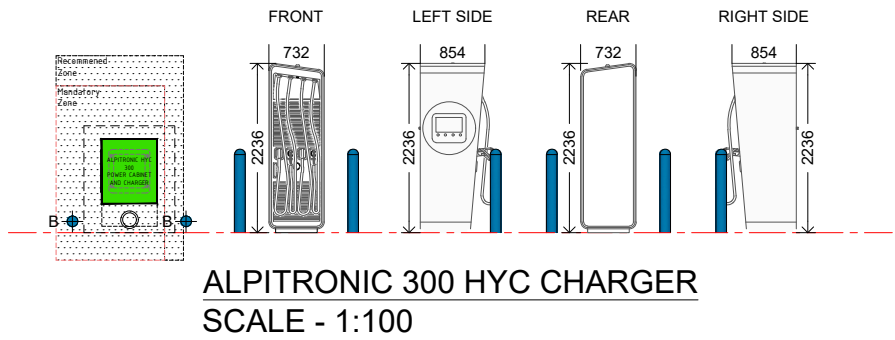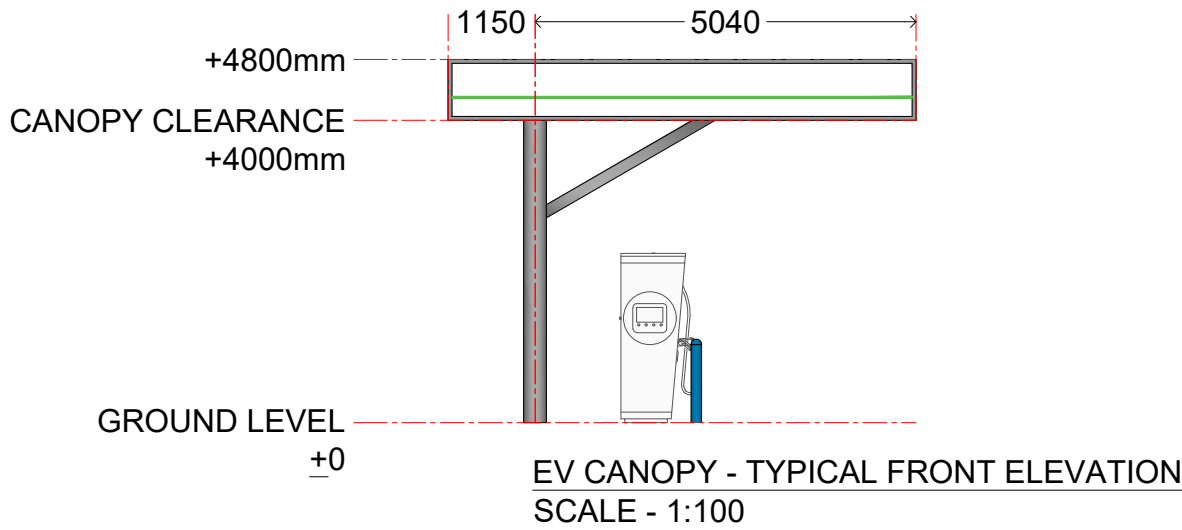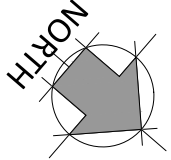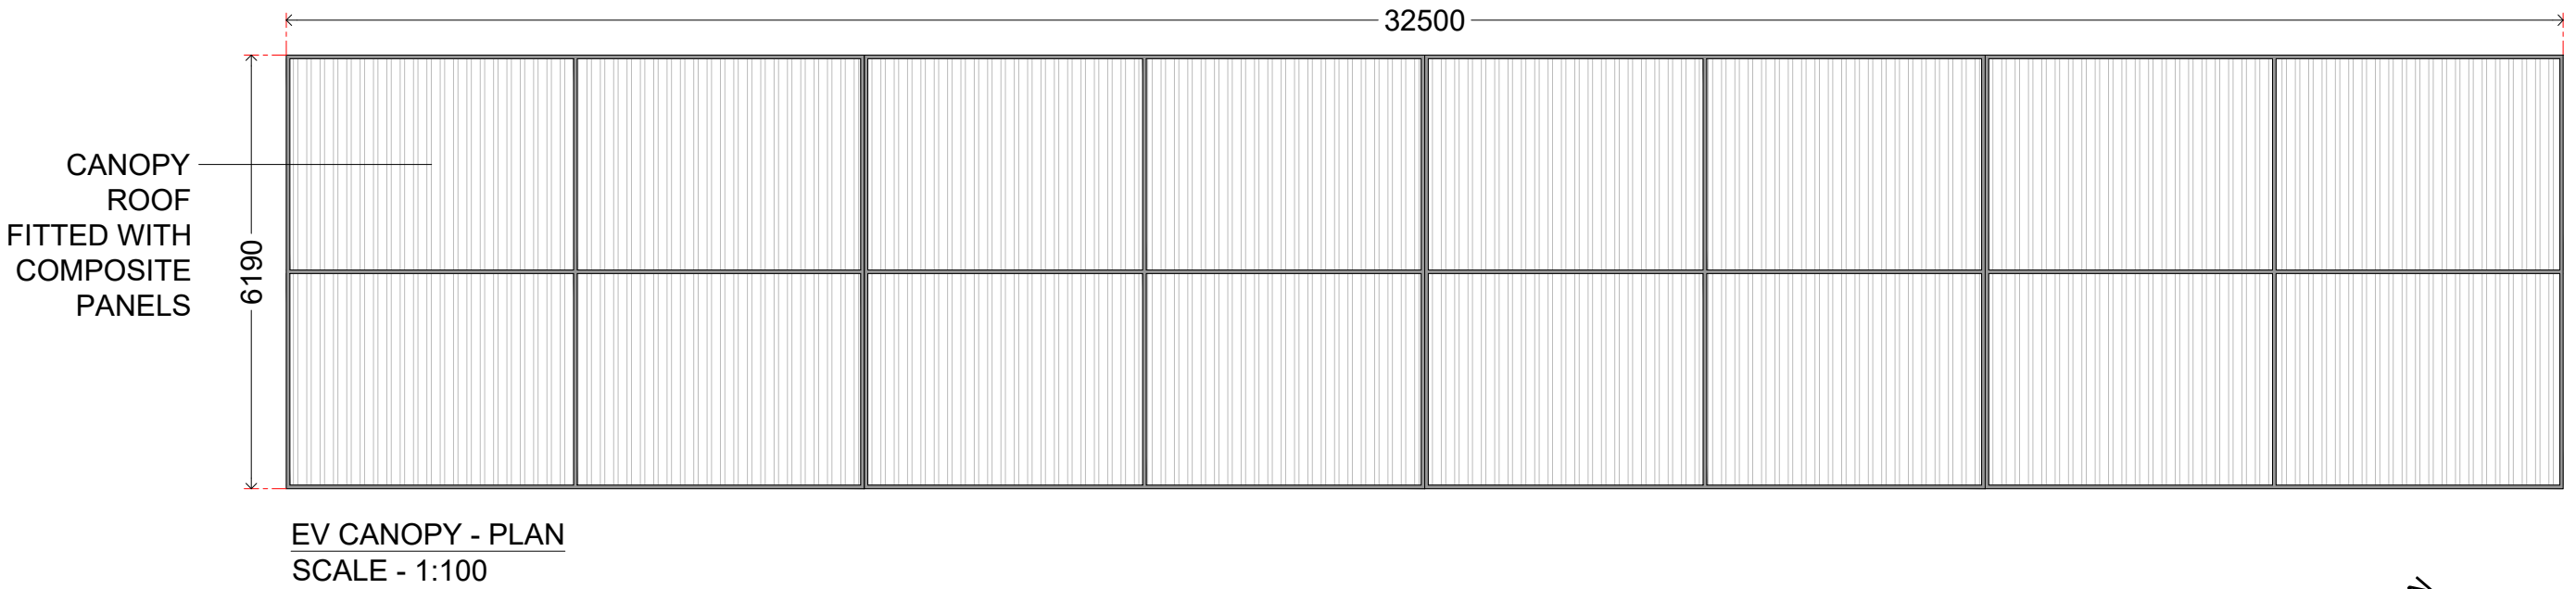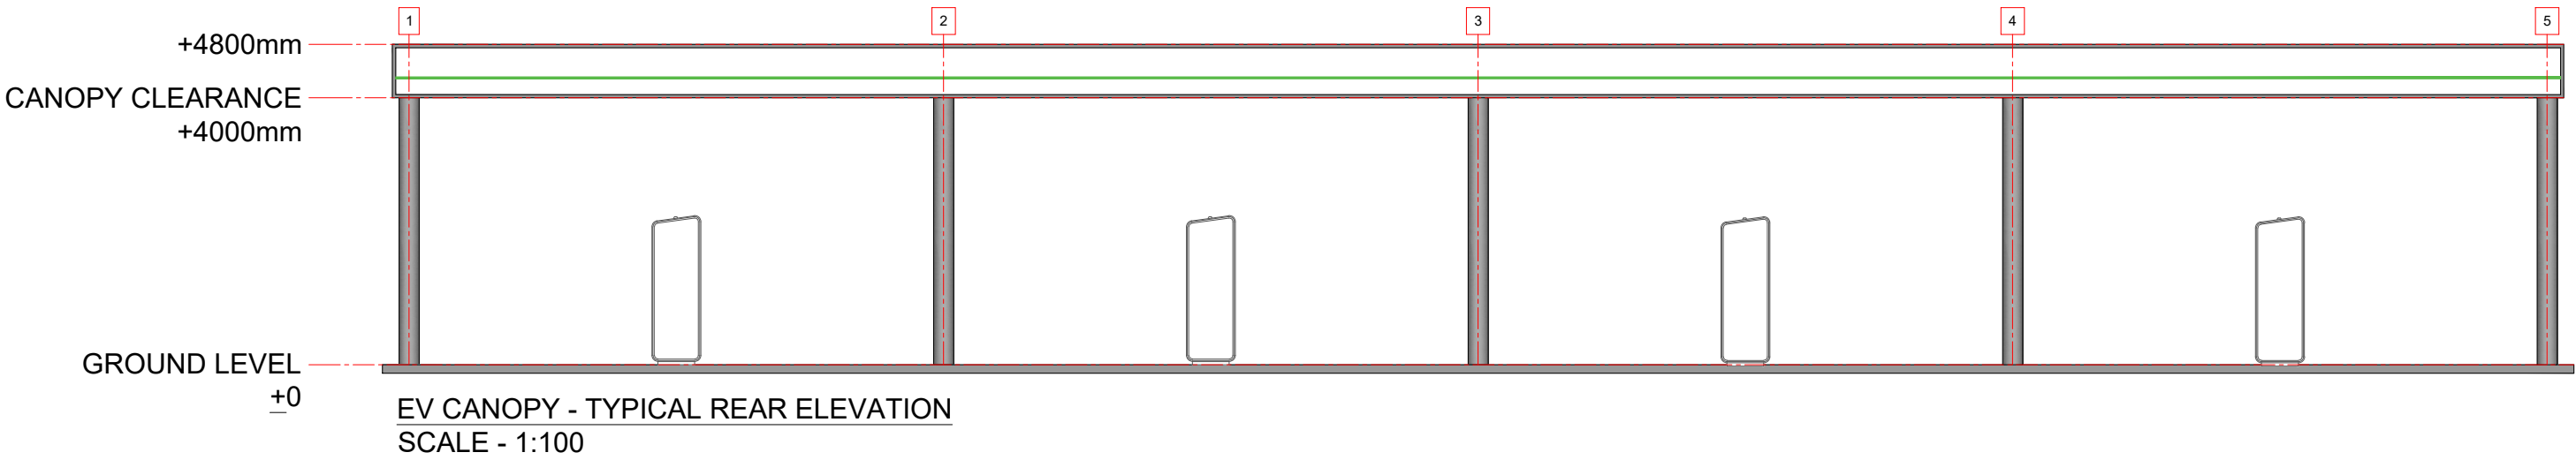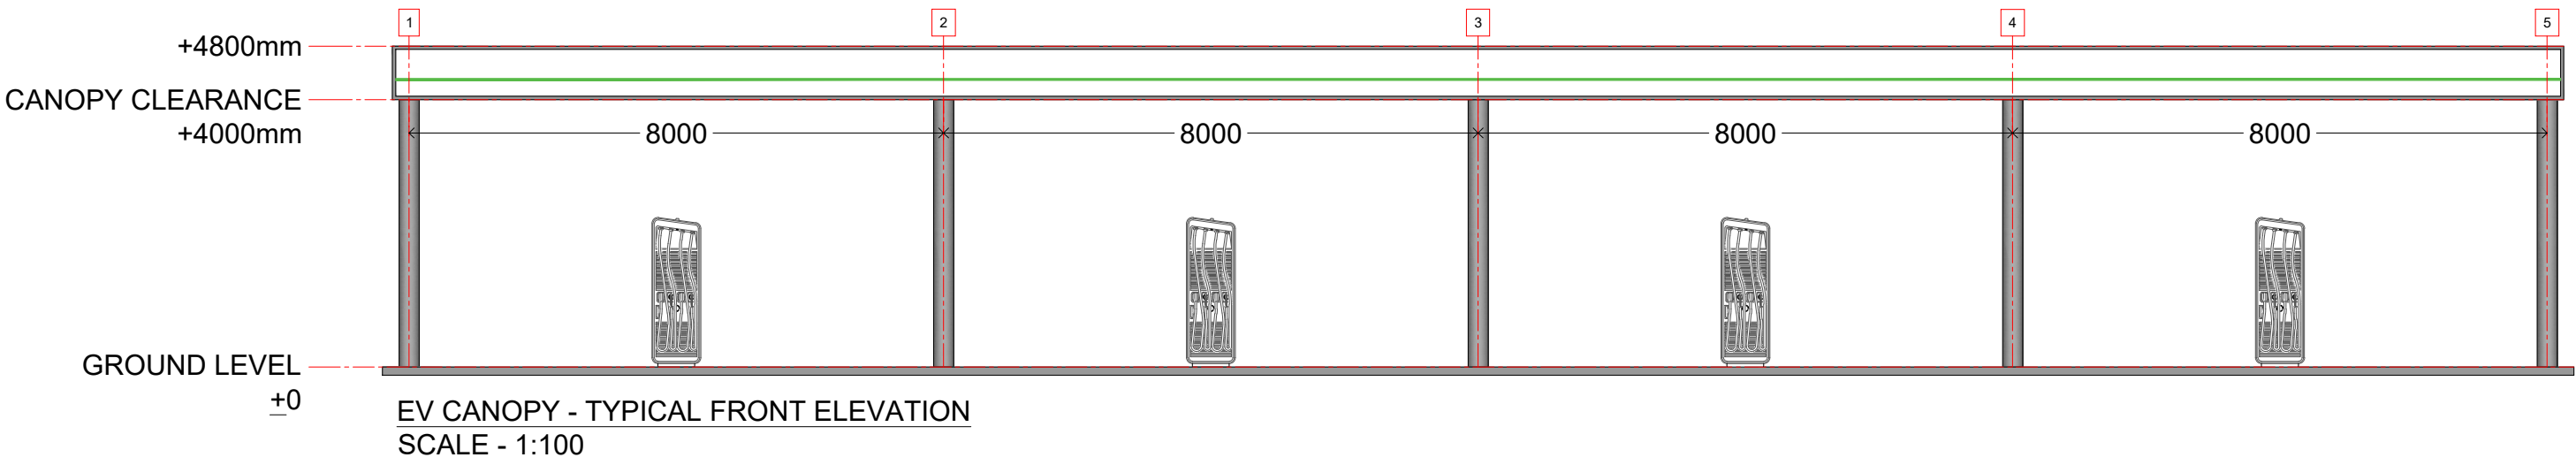

REV	DATE	DESCRIPTION	DRAWN/CHECKED
REVISION NOTES			
PLANNING			
 MBH Design Studio Ltd. Rosemount House, Rosemount Avenue, West Byfleet, Surrey, KT14 6LB www.mbhstd.com t: 01932 352 727 f: 01932 351 545			
CLIENT			
			
PROJECT			
FS2096 - BAGLAN MOOR MORRISONS CHRISTCHURCH ROAD, BAGLAN INDUSTRIAL PARK, PORT TALBOT SA12 7DA			
DRAWING TITLE			
EV CANOPY AND CHARGER DETAILS			
DRAWN BY	DATE	SCALE	PAPER SIZE
DT	28.08.2024	1:100	A2
CHECKED BY	DRAWING NUMBER	REV.	
KL	14314-2096-206	-	