
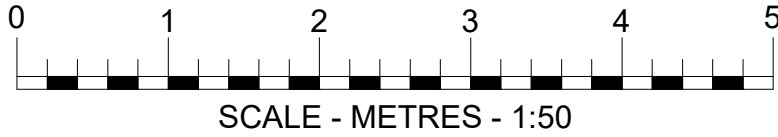
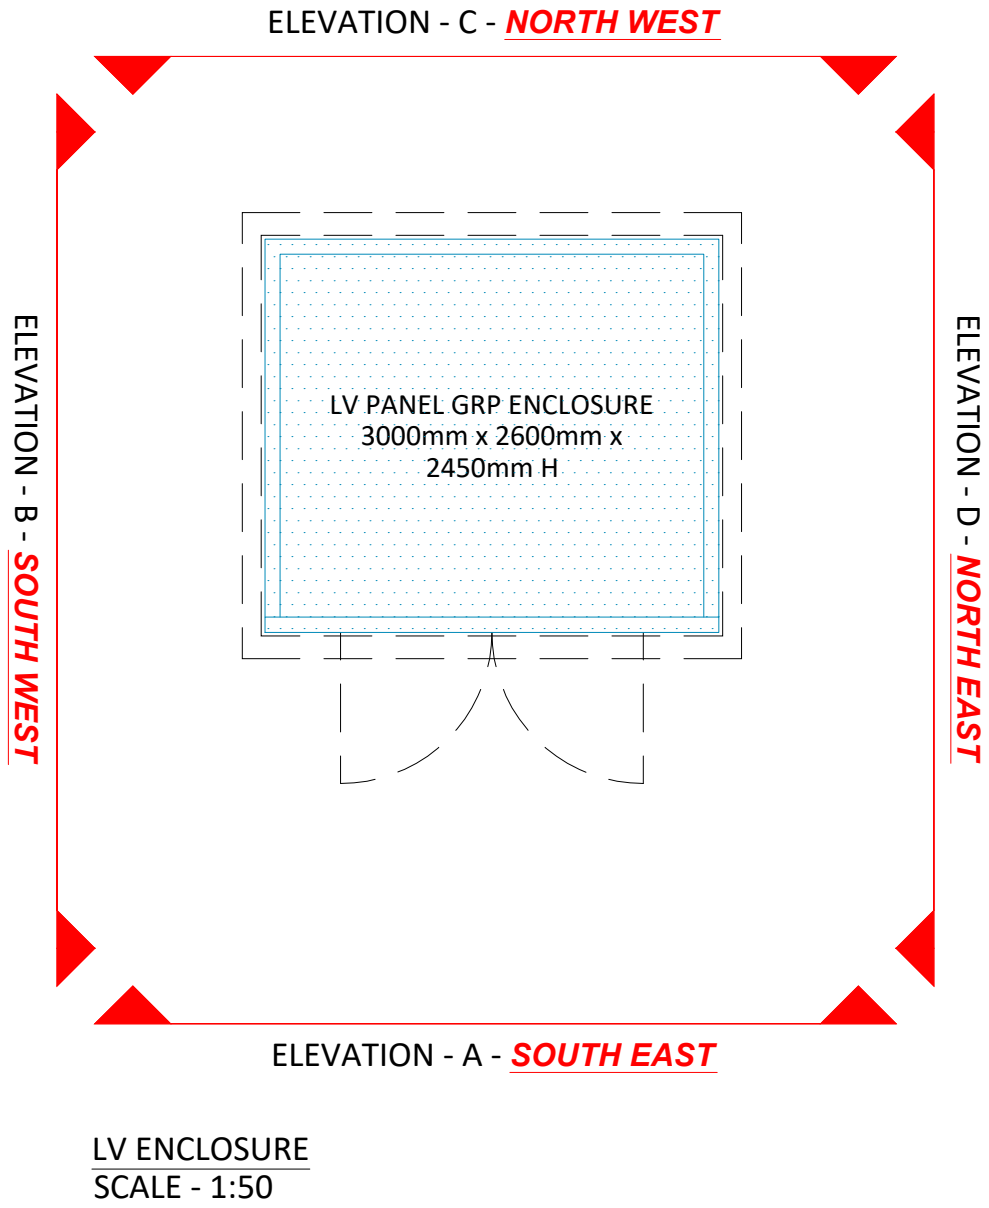
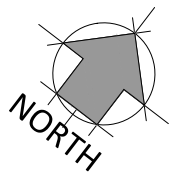


DRAWING NOTES

COPYRIGHT ©
This drawing and the details herein are the copyright of MBH Design Studio Ltd. and must not be reproduced, altered or passed to any third party without prior written consent.

This drawing has been produced for the project listed below, is submitted in support of this application application to the Local Planning Authority and is not intended for use by any other person or for any other purpose.

Every effort has been made to ensure the accuracy of these drawings, however MBH Design Studio Ltd. accept no responsibility for any discrepancies arising from the reuse of survey information and preliminary drawings commissioned by the Applicant from others.

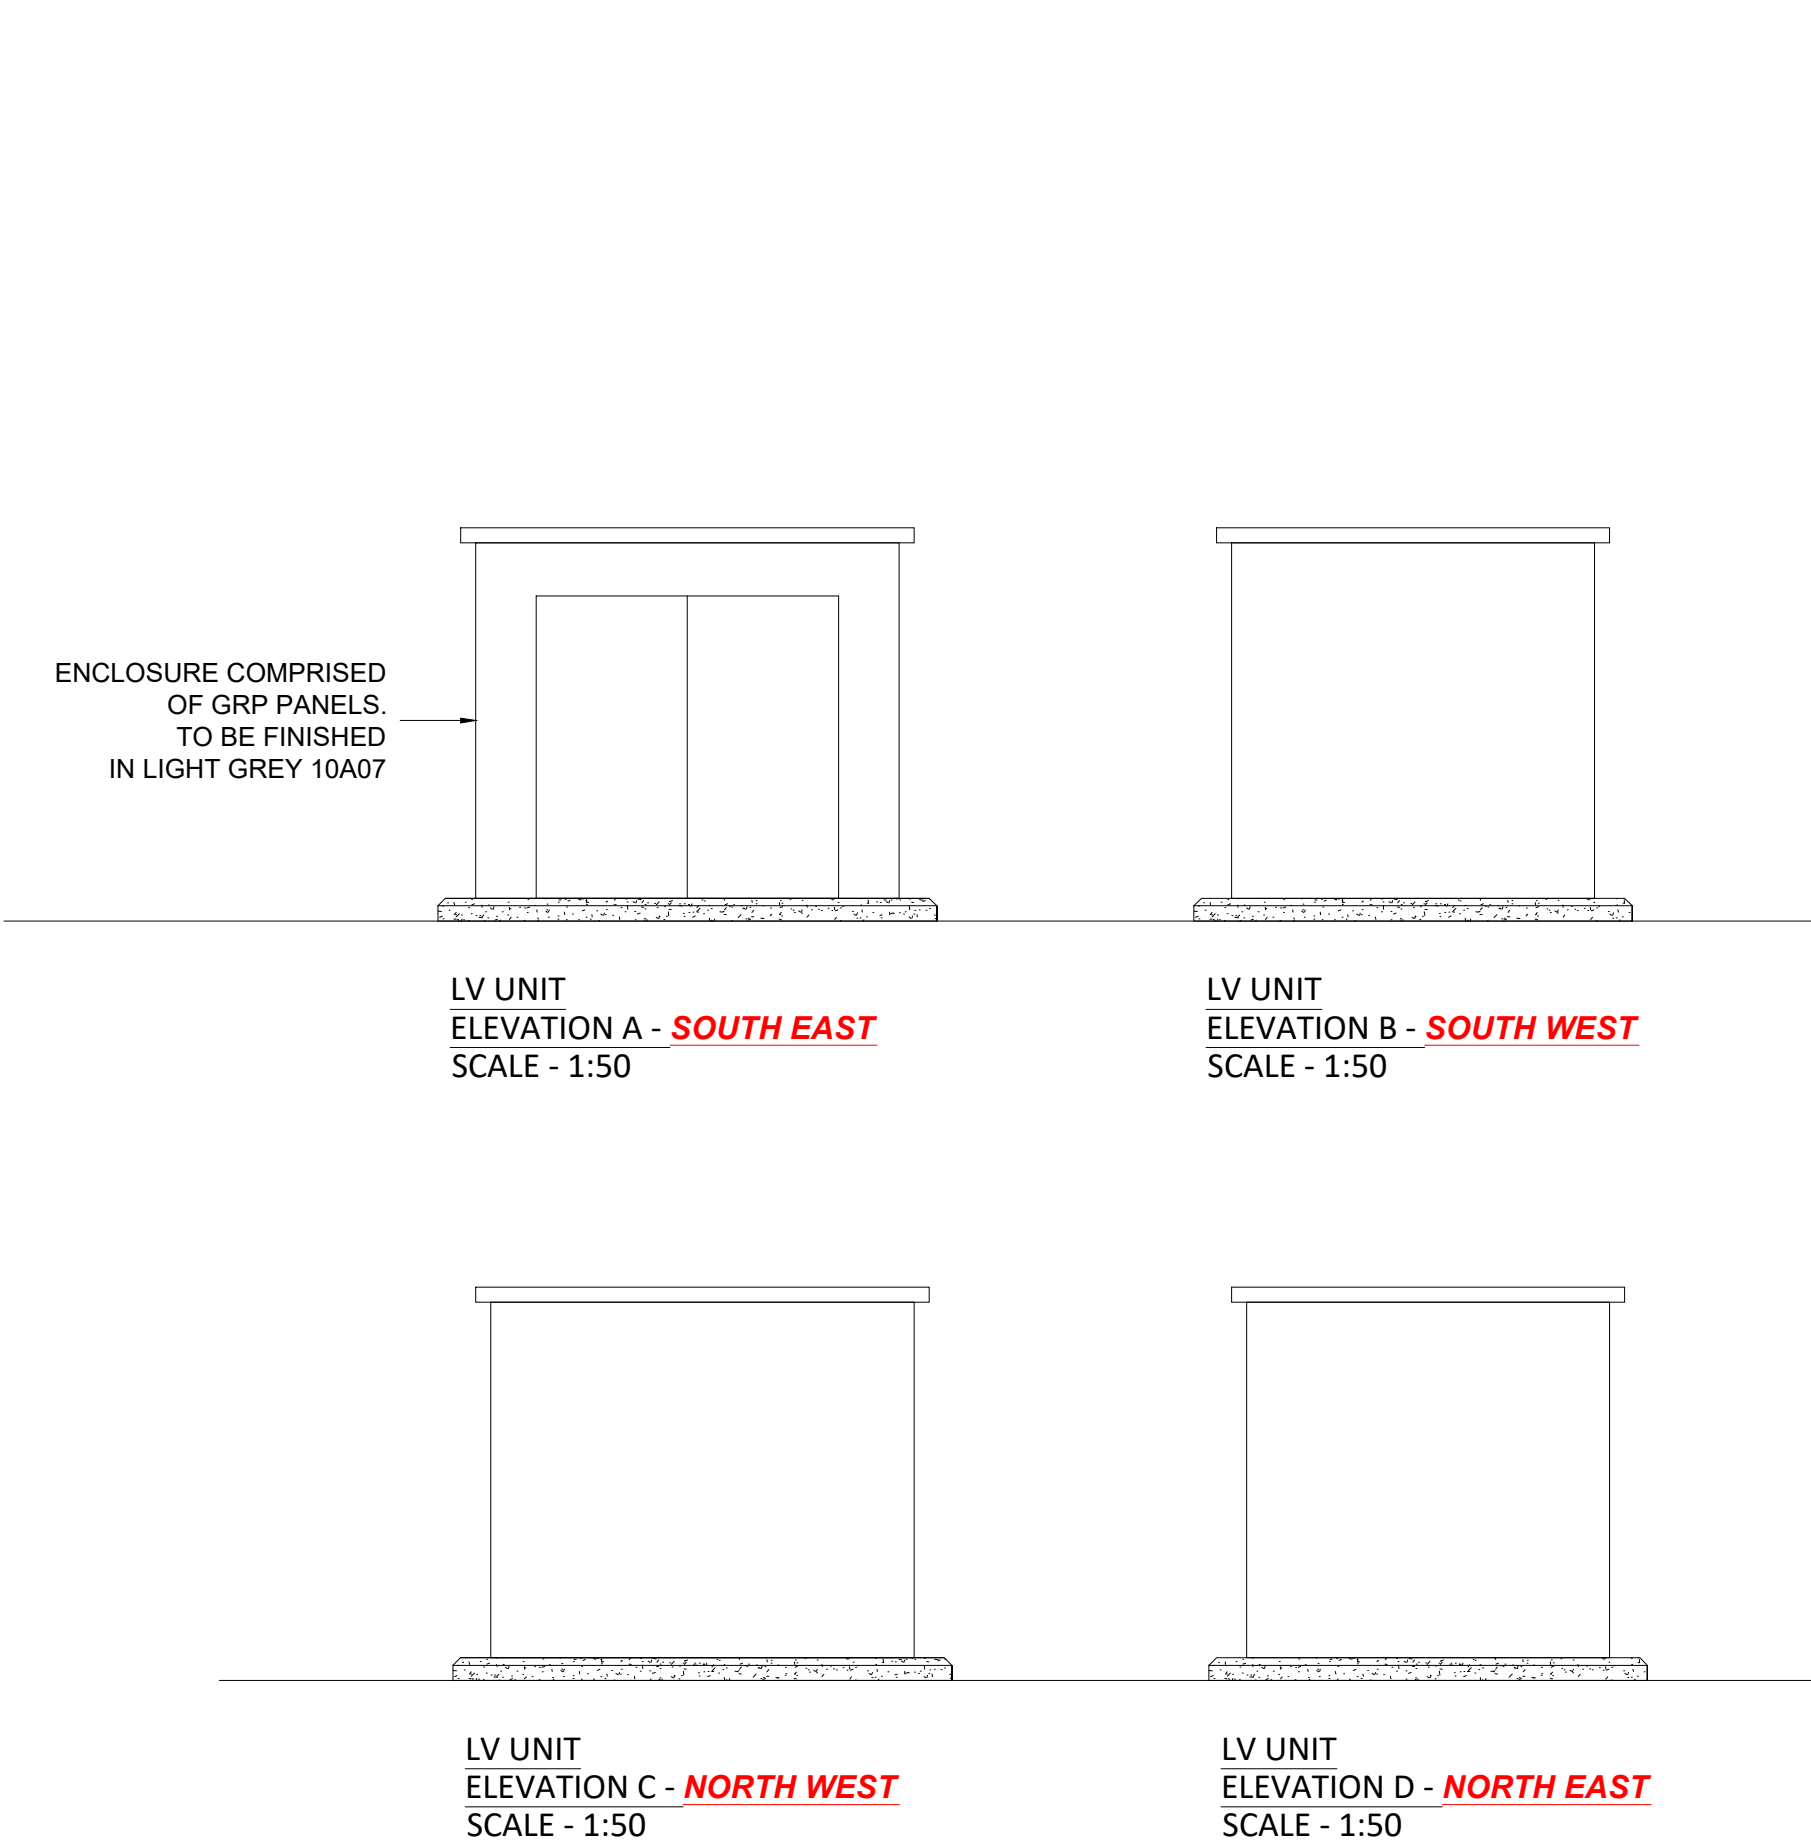

REV	DATE	DESCRIPTION	DRAWN/CHECKED
REVISION NOTES			
PLANNING			
mbh MBH Design Studio Ltd. Rosemount House, Rosemount Avenue, West Byfleet, Surrey, KT14 6LB www.mbhstd.com t: 01932 352 727 f: 01932 351 545 CLIENT mfg motor fuel group			
PROJECT FS2096 - BAGLAN MOOR MORRISONS CHRISTCHURCH ROAD, BAGLAN INDUSTRIAL PARK, PORT TALBOT SA12 7DA			
DRAWING TITLE LV ENCLOSURE DETAILS			
DRAWN BY DT	DATE 28.08.2024	SCALE 1:50	PAPER SIZE A2
CHECKED BY KL	DRAWING NUMBER 14314-2096-208	REV. -	