




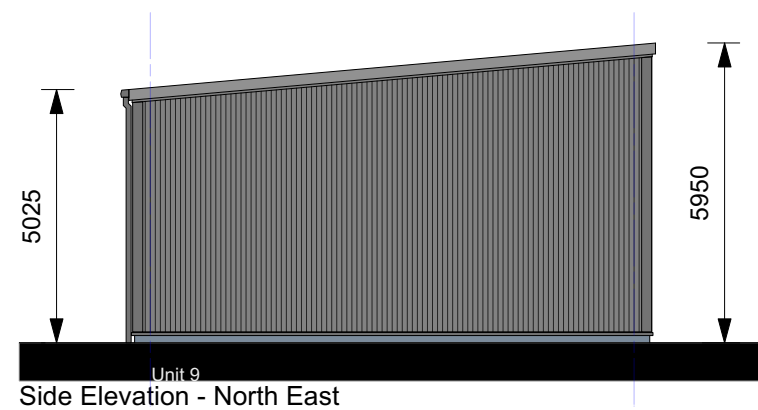

- 1 - Insulated composite metal wall cladding
Trapezoidal profile
Colour RAL 7016 Anthracite Grey.
- 2 - Insulated composite metal roof cladding
Trapezoidal profile
Colour RAL 1804005 Merlin Grey
- 3 - Insulated Sectional overhead door
Flat profile
Colour RAL 2004 Orange.
- 4 - Insulated Steel security doorset
Frame Colour RAL 7016 Anthracite
Door Colour RAL 7001 Silver Grey
- 5 - PPC Metal box section gutters and
downpipes.
Colour RAL 7016 Anthracite Grey.
- 6 - PPC metal flashings.
Colour RAL 7016 Anthracite Grey.
- 7 - Facing brickwork below cladding.
Colour Dark Grey.
- 8 - Unit signage Black numeral on
orange background RAL 2004
- 9 - Eco Sparrow Tower by the Nestbox
Company. Face fixed to cladding.
- 10 - Eco Kent Bat Box by the Nestbox
Company. Face fixed to cladding.
- 11 - Solar array to specialist design.

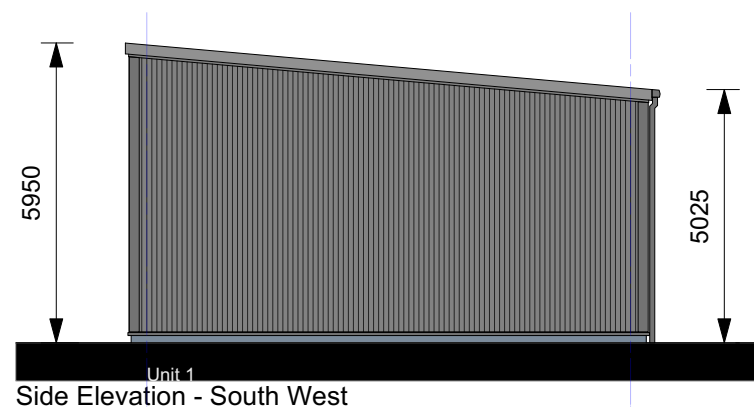

Kennedy James Griffiths
Chartered Architects and Project Managers

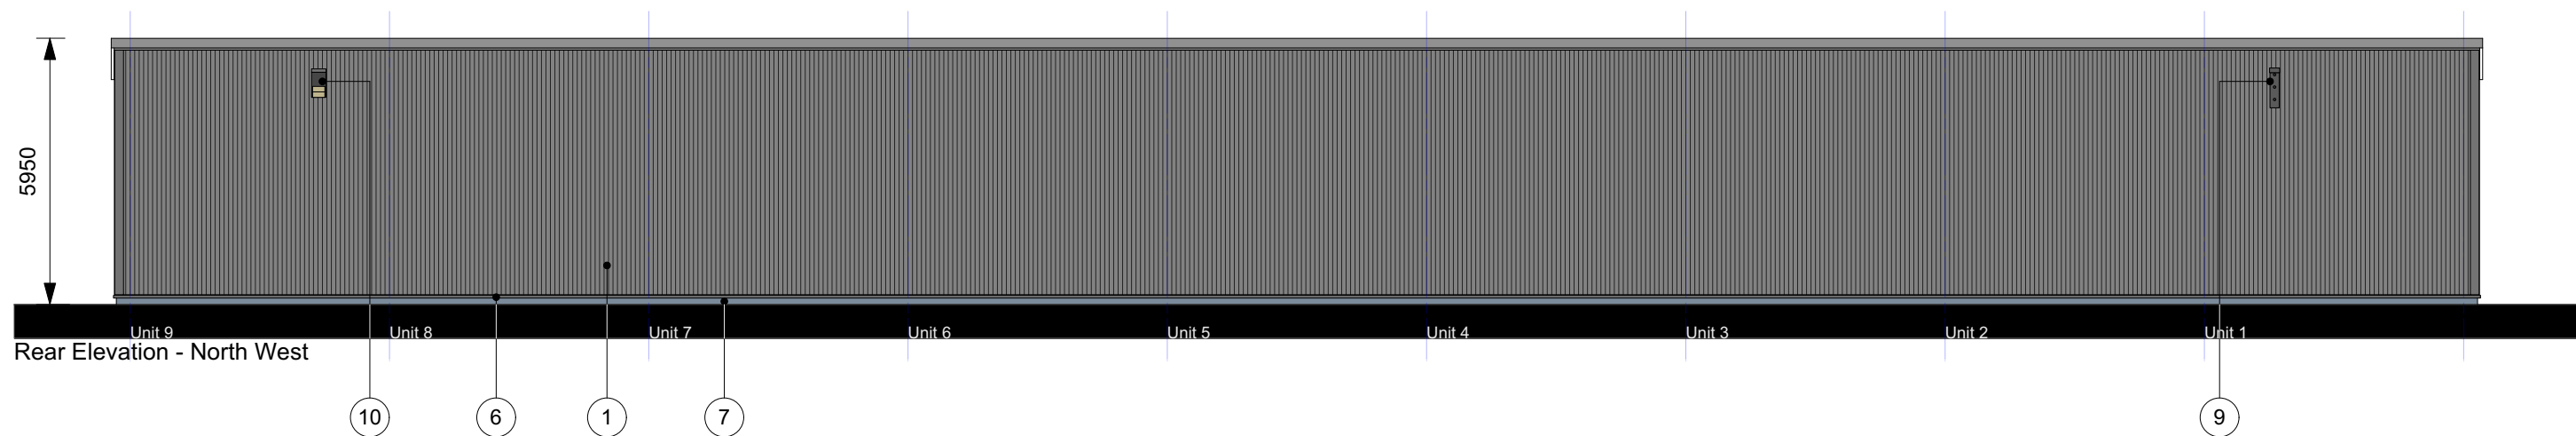

10 Victoria Park Court
516 Cowbridge Road East
Cardiff CF5 1DB
02920 545100

**Baldwins Crescent
Swansea**

Title	Date	
Elevations	24 10 2024	
Status	Scale @ A3	
Planning Application	1:150	
Drawing Number	Revision	Drawn by
1632-PL-04	-	DKB

Use figured dimensions only. Do not scale for construction purposes. This drawing is copyright