

New side fencing to match existing to form gate set-back.

New side fencing to match existing to form gate set-back.

Existing vehicular access retained and apron surfacing made good.

New gates to match existing fencing set back 5.0m from carriageway

Existing pedestrian access gate and drop kerb retained.




## Entrance Gate Plan


1 : 100



Replacement gates to match adjacent pallisade fencing. Exact details, height & specification to be confirmed with manufacturer.

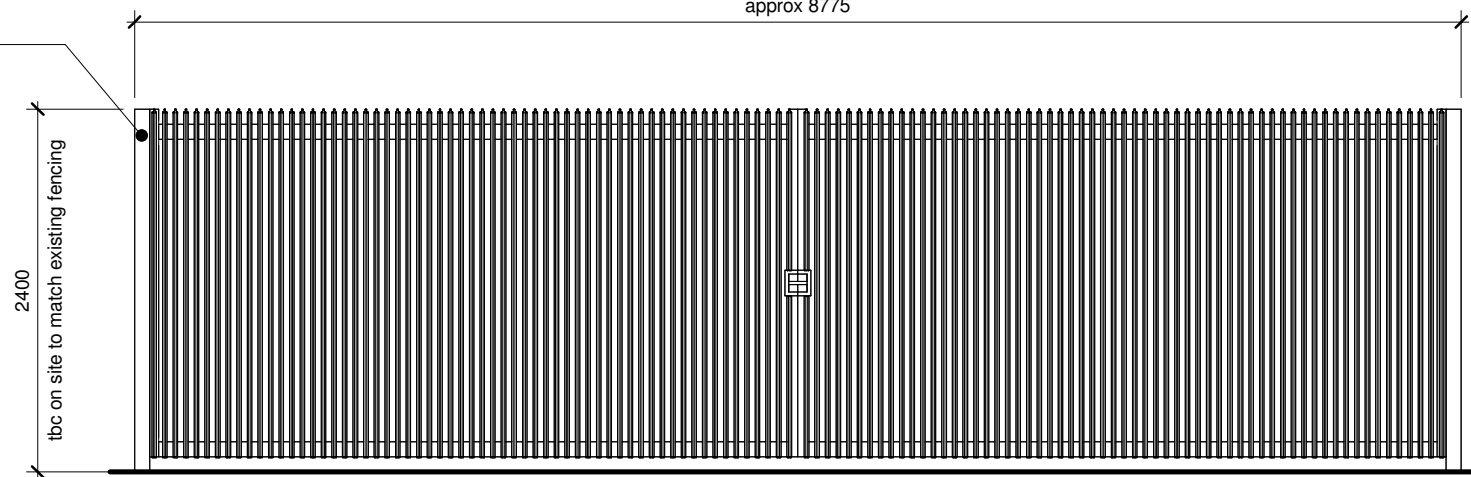

Vehicular Gates

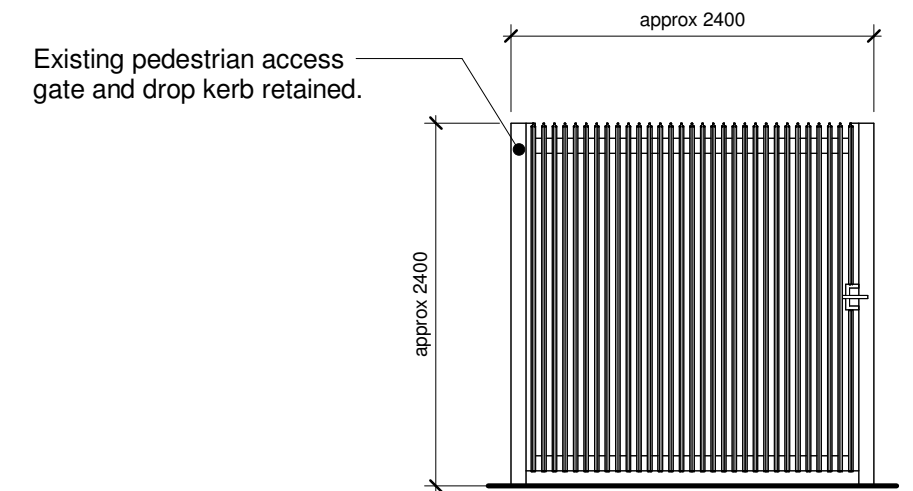

Pedestrian Gate

## Entrance Gate Elevation Details

1 : 50



|     |          |       |                                |
|-----|----------|-------|--------------------------------|
| B   | 23/10/24 | DWP   | Entrance gate location amended |
| A   | 05/09/24 | DWP   | PLANNING ISSUE                 |
| Rev | Date     | Drawn | Description                    |