




Reproduced from an Ordnance Survey map with the permission of the
Controller of Her Majesty's Stationary Office. Crown Copyright reserved

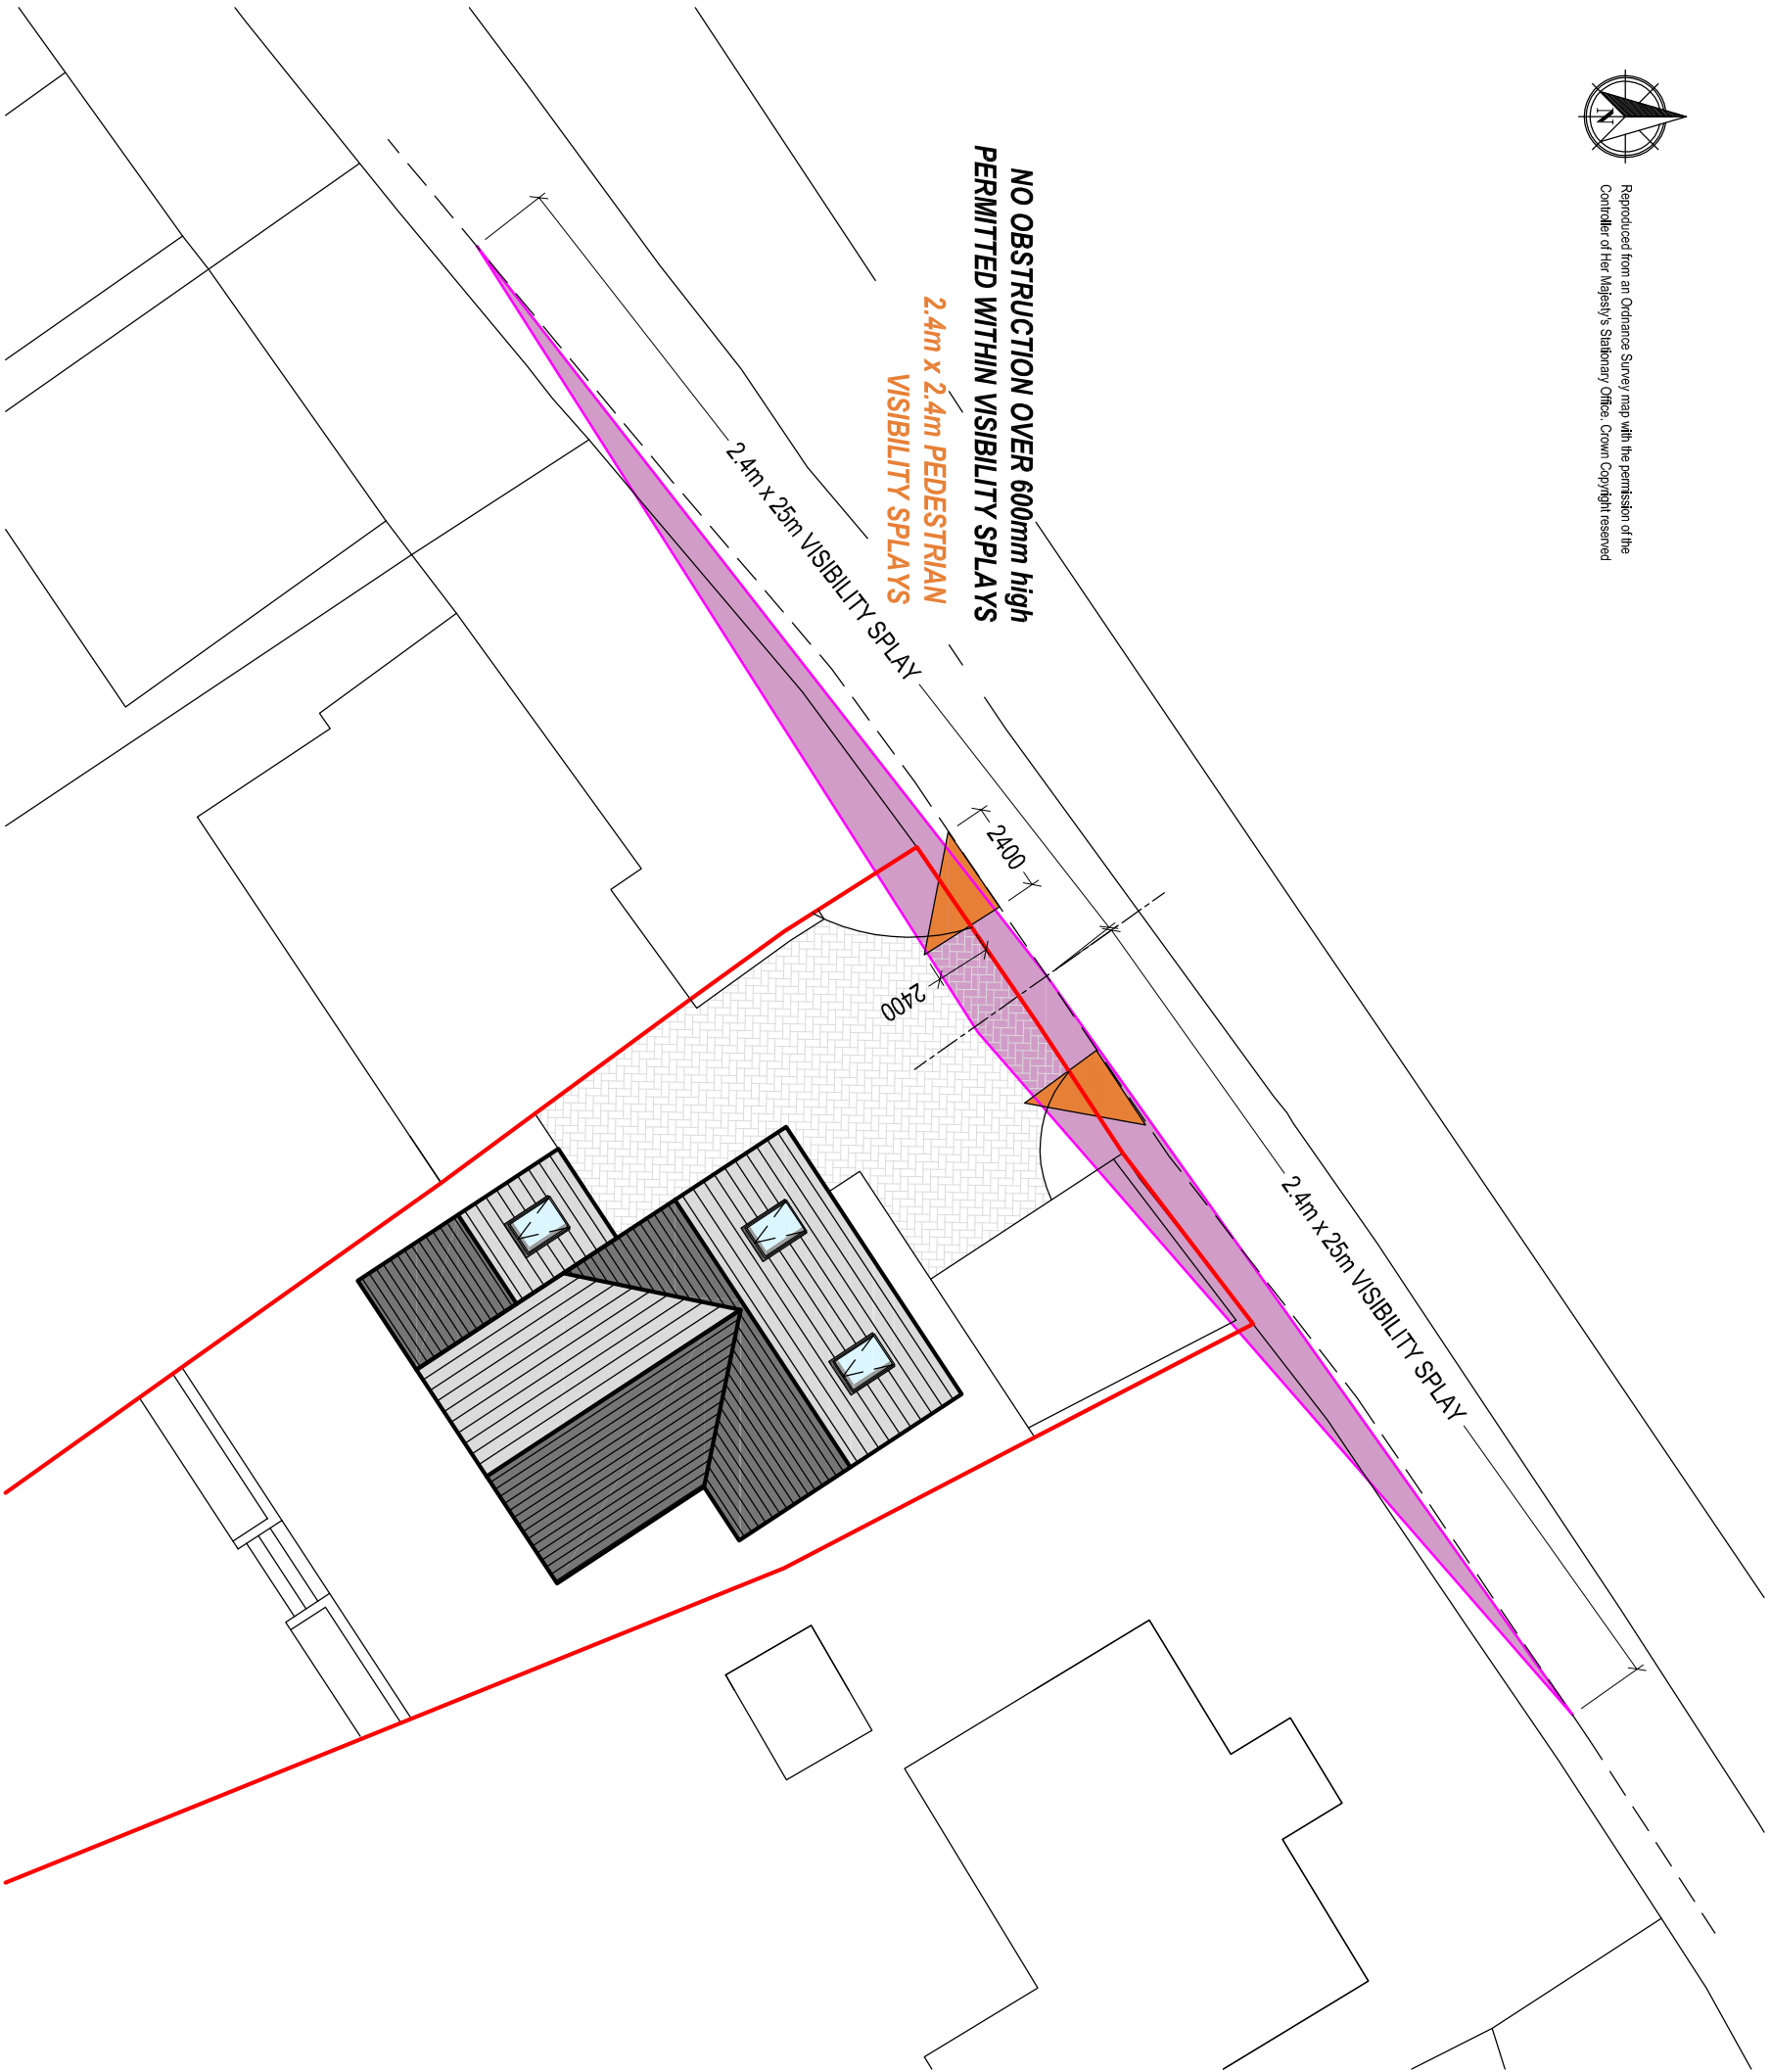

PROPOSED SITE BLOCK PLAN SHOWING VISIBILITY SPLAYS

Scale 1:200

Client:	Mr. Mike Lewis		
Project:	PROPOSED RESIDENTIAL DWELLING on Land at 25 Ochrr y Waun Cwmilyntfell SA9 2GA		
General Notes:	1. Do not scale from this drawing. Take figured dimensions only. 2. Dimensions are in millimetres unless otherwise stated.		
Drawing Issue:	OUTLINE PLANNING		
Drawing Title:	PROPOSED VISIBILITY PLANS		
Drawing No:	CPD-003	Revision:	
Date:	05-11-2024	Revised:	
Scales:	1:200	Paper Size:	A3



Cwm Planning & Design Ltd.
(architectural and Draughting Services)