



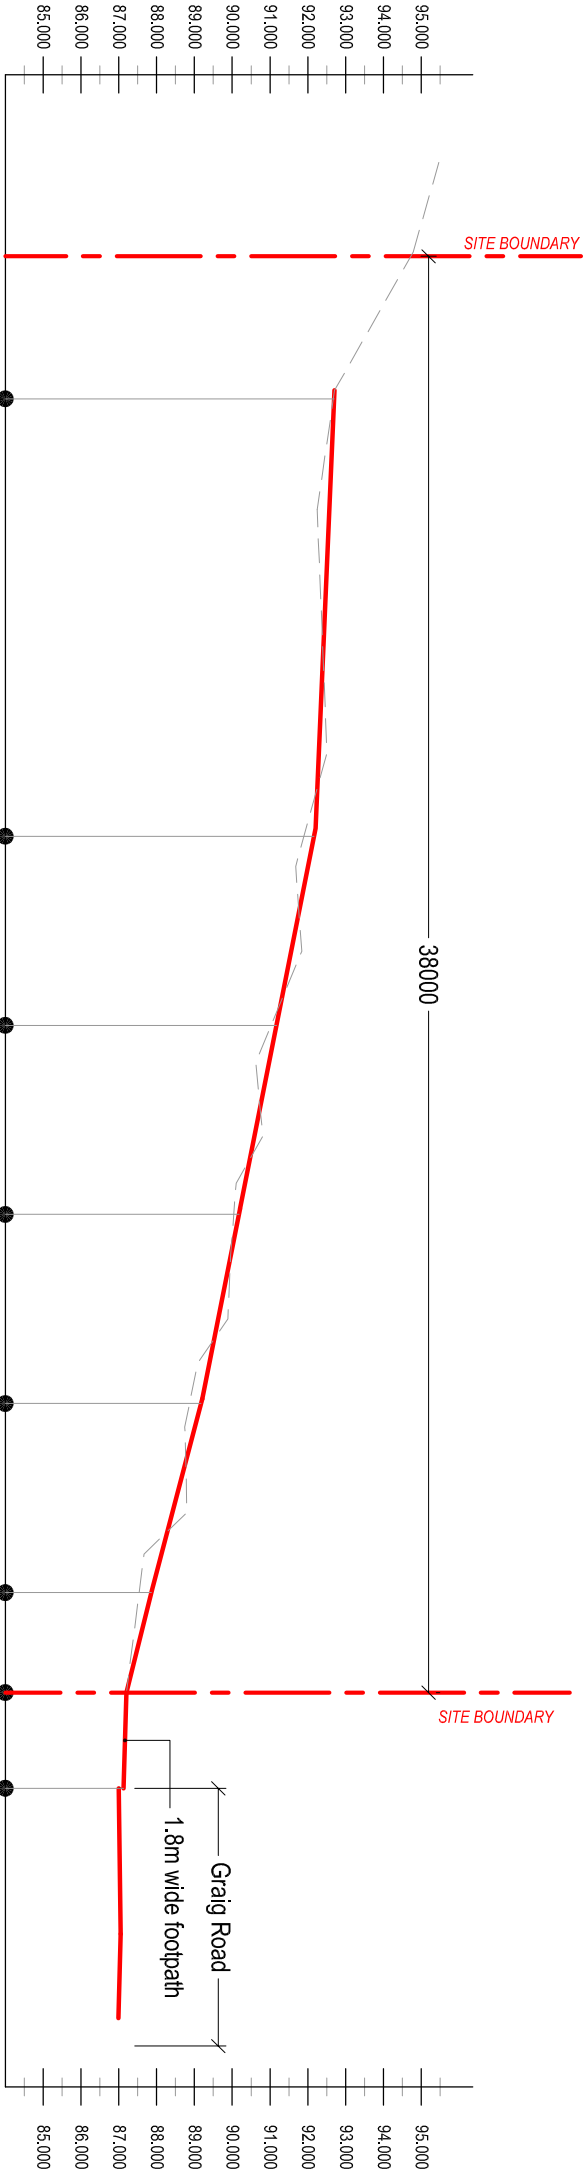

EXISTING SITE SECTION  
Scale 1:200

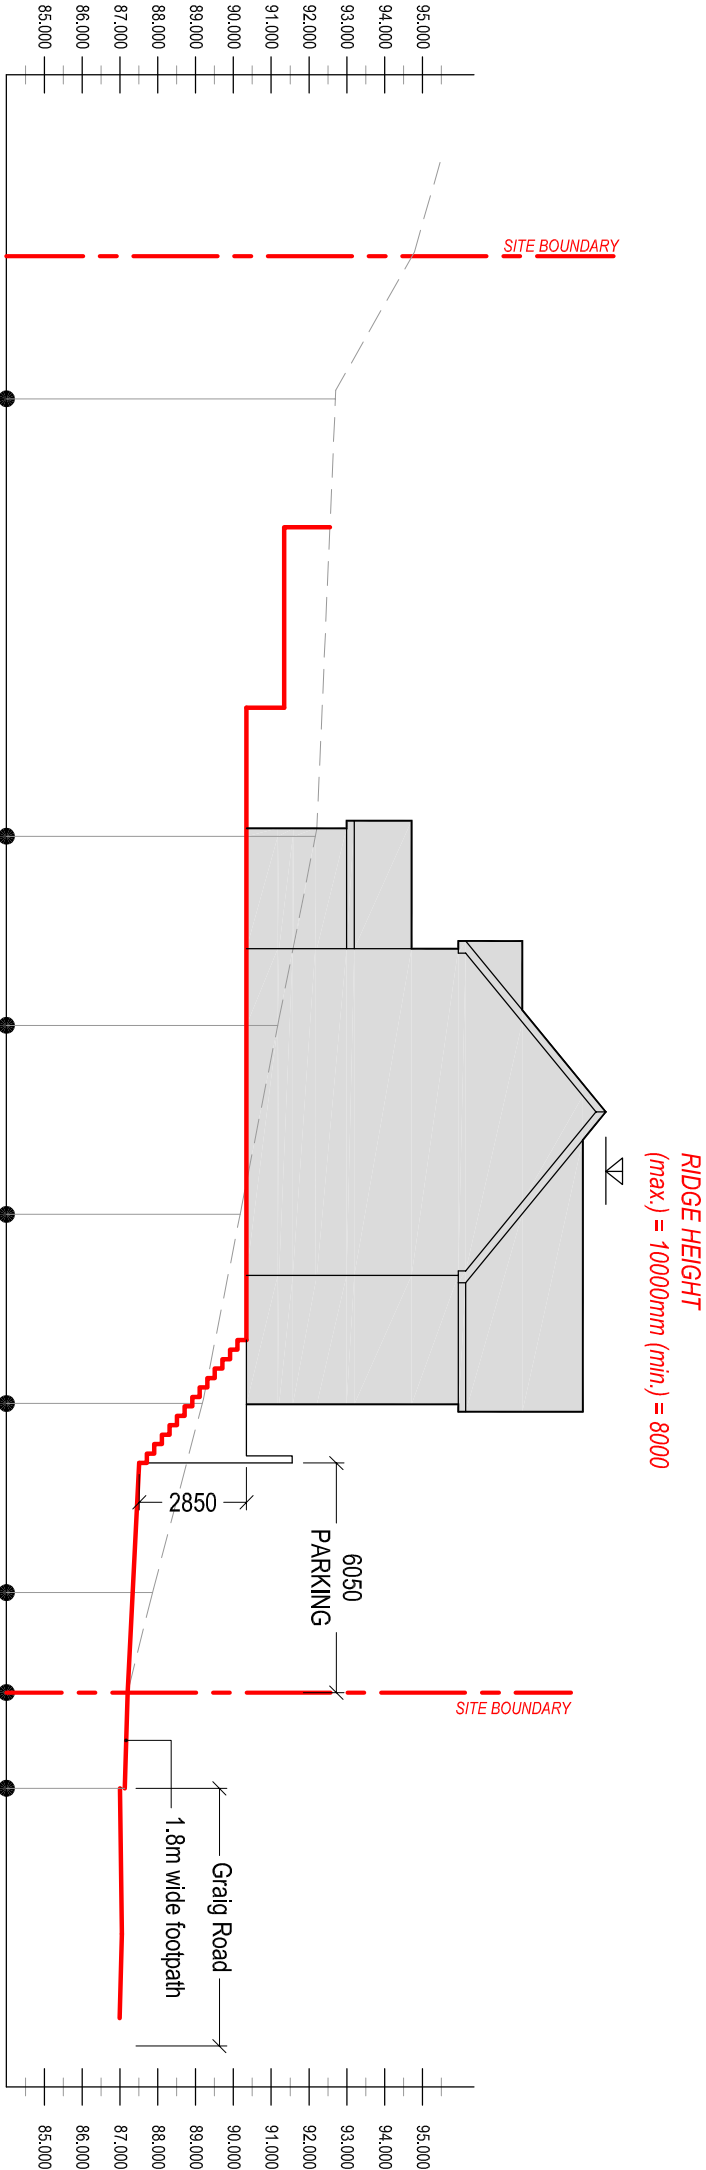

PROPOSED SITE SECTION  
Scale 1:200

INDICATIVE LAYOUT  
- FOR GUIDANCE ONLY -

|   |  |   |  |   |  |   |  |                                                                 |  |
|---|--|---|--|---|--|---|--|-----------------------------------------------------------------|--|
| <div><div></div><div><div>Cwm Planning &amp; Design Ltd.</div><div>(Civil, Structural &amp; Architectural)</div></div></div> |  | Client: <div>Donna Colwill</div> 22A Cllmaengwyn Road <div>Cllmaengwyn</div> Portardawe <div>SA8 4QL</div> |  | Project Title: <div>PROPOSED RESIDENTIAL DWELLINGS (2 No.)</div> on Land adj' to 'CAMELOT' <div>Graig Road</div> Godre'r Graig <div>Neath Port Talbot</div> |  | General Notes: <div>1. Do not scale from this drawing, take figured dimensions only.</div> <div>2. Dimensions are in millimeters unless otherwise stated.</div> |  | Drawing Title: <div>EXISTING &amp; PROPOSED SITE SECTIONS</div> |  |
| Drawing Issue:   |  | Drawing No:                                                                                                |  | Revision:   |  | Date:   |  | Revised:                                                        |  |
| OUTLINE PLANNING   |  | 003   |  | B   |  | 16-02-2021   |  | 06-11-2024                                                      |  |
| Scale(s):   |  | 1:200   |  | Paper Size:   |  | A3   |  |                                                                 |  |