
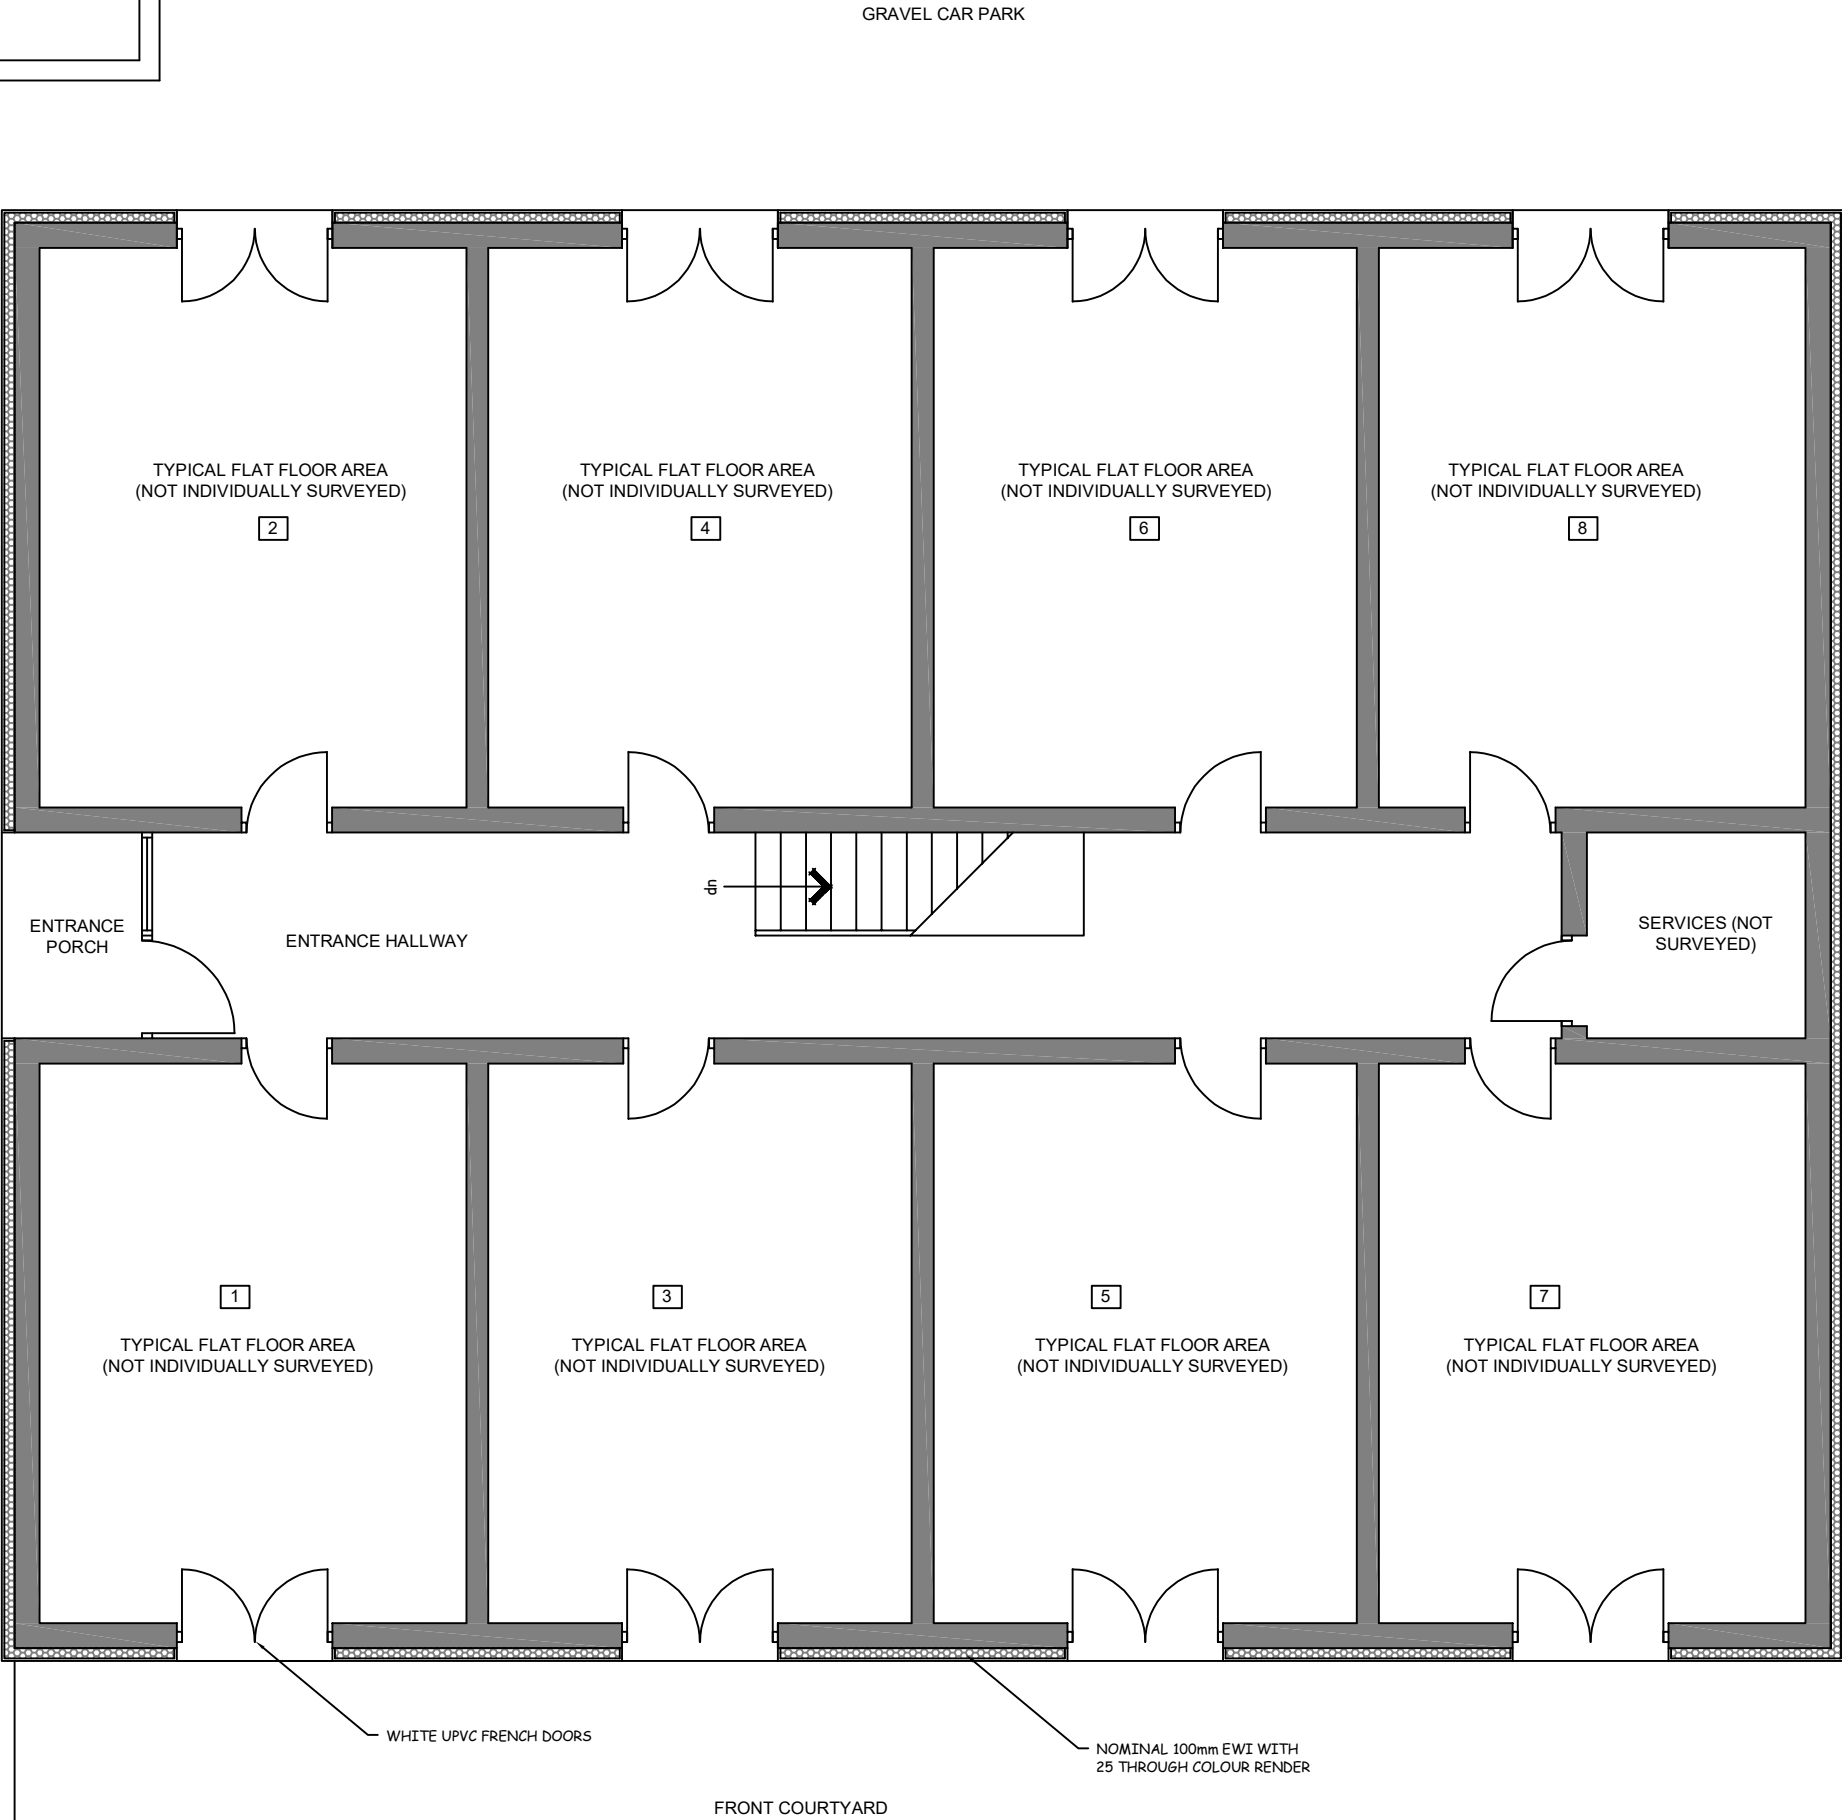


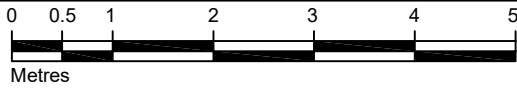

Rev	Description	Date	Initial
Project: QUEENS COURT, VICTORIA ROAD, ABERAVON			
Title: PROPOSED GROUND FLOOR			
Date: OCTOBER 2024		Drawn: MIS	
Scales(s): 1:75 @ A3		Issue:	
Dwg No: 24/968/09		Revision:	
Disk: Queens_Court_Aberavon_HT.dwg			
 69 Walter Road, Swansea. SA1 4QA - Tel: 01792 648380			
This drawing and the works shown are the copyright of SGW Planning and may not be amended or reproduced without express written permission. No liability will be accepted for amendments made by a third party. Dimensions where shown should be read and not scaled. Dimensions where shown should be confirmed on site. Any discrepancies should be notified as soon as possible.			