



GREEN INFRASTRUCTURE/ECOLOGY
ENHANCING FEATURES IN GREEN

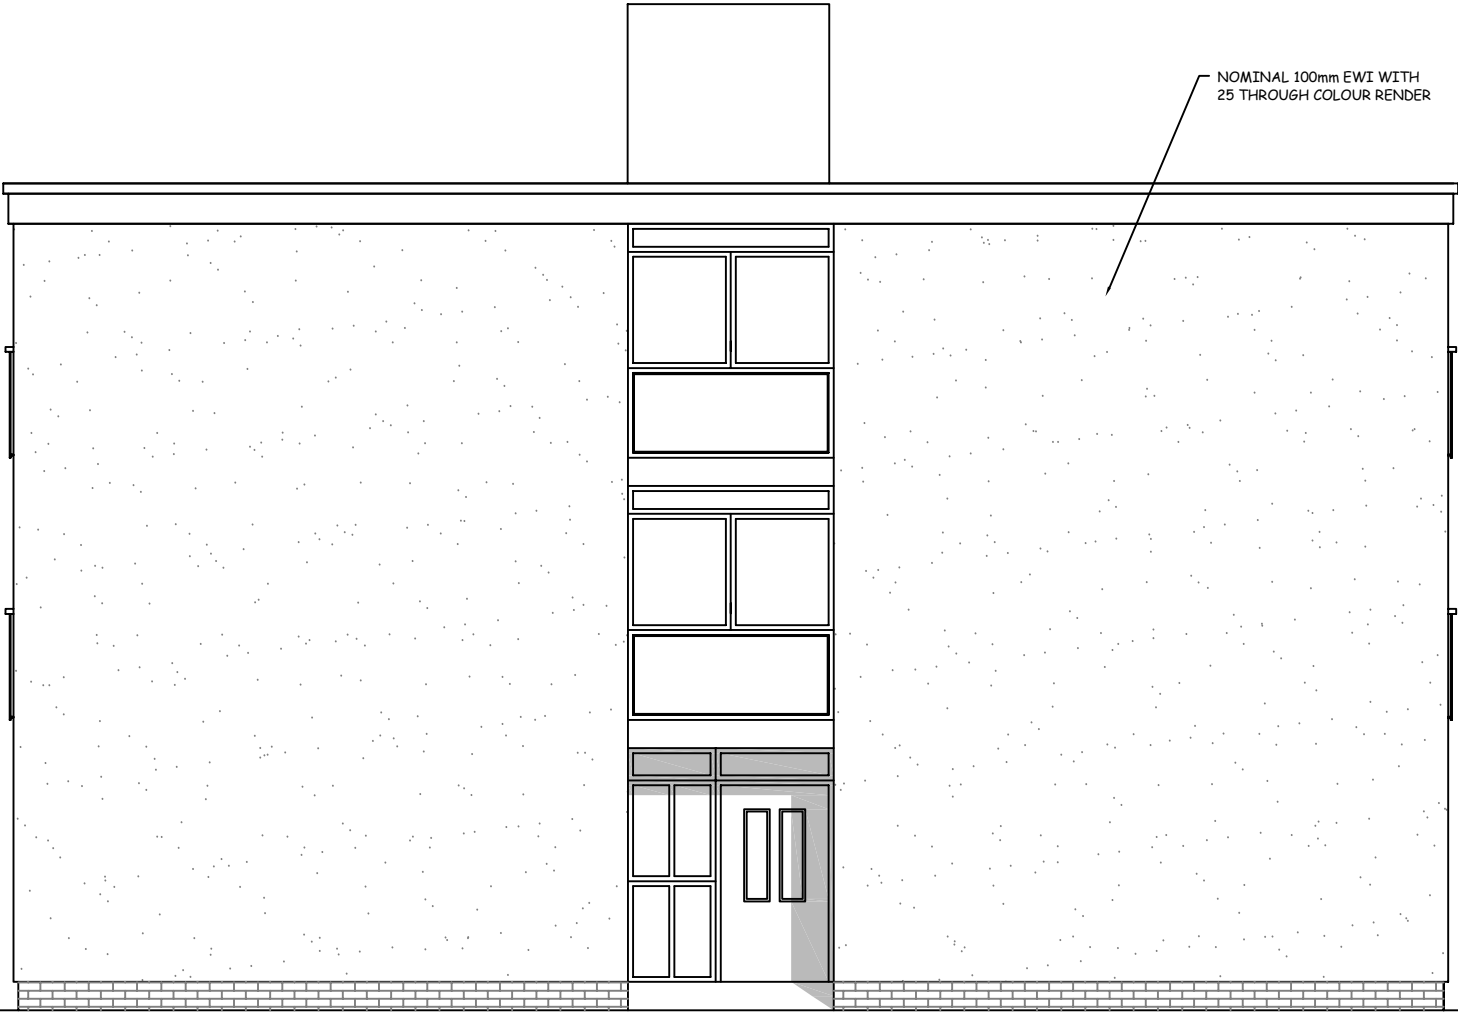

SIDE (ENTRANCE) ELEVATION

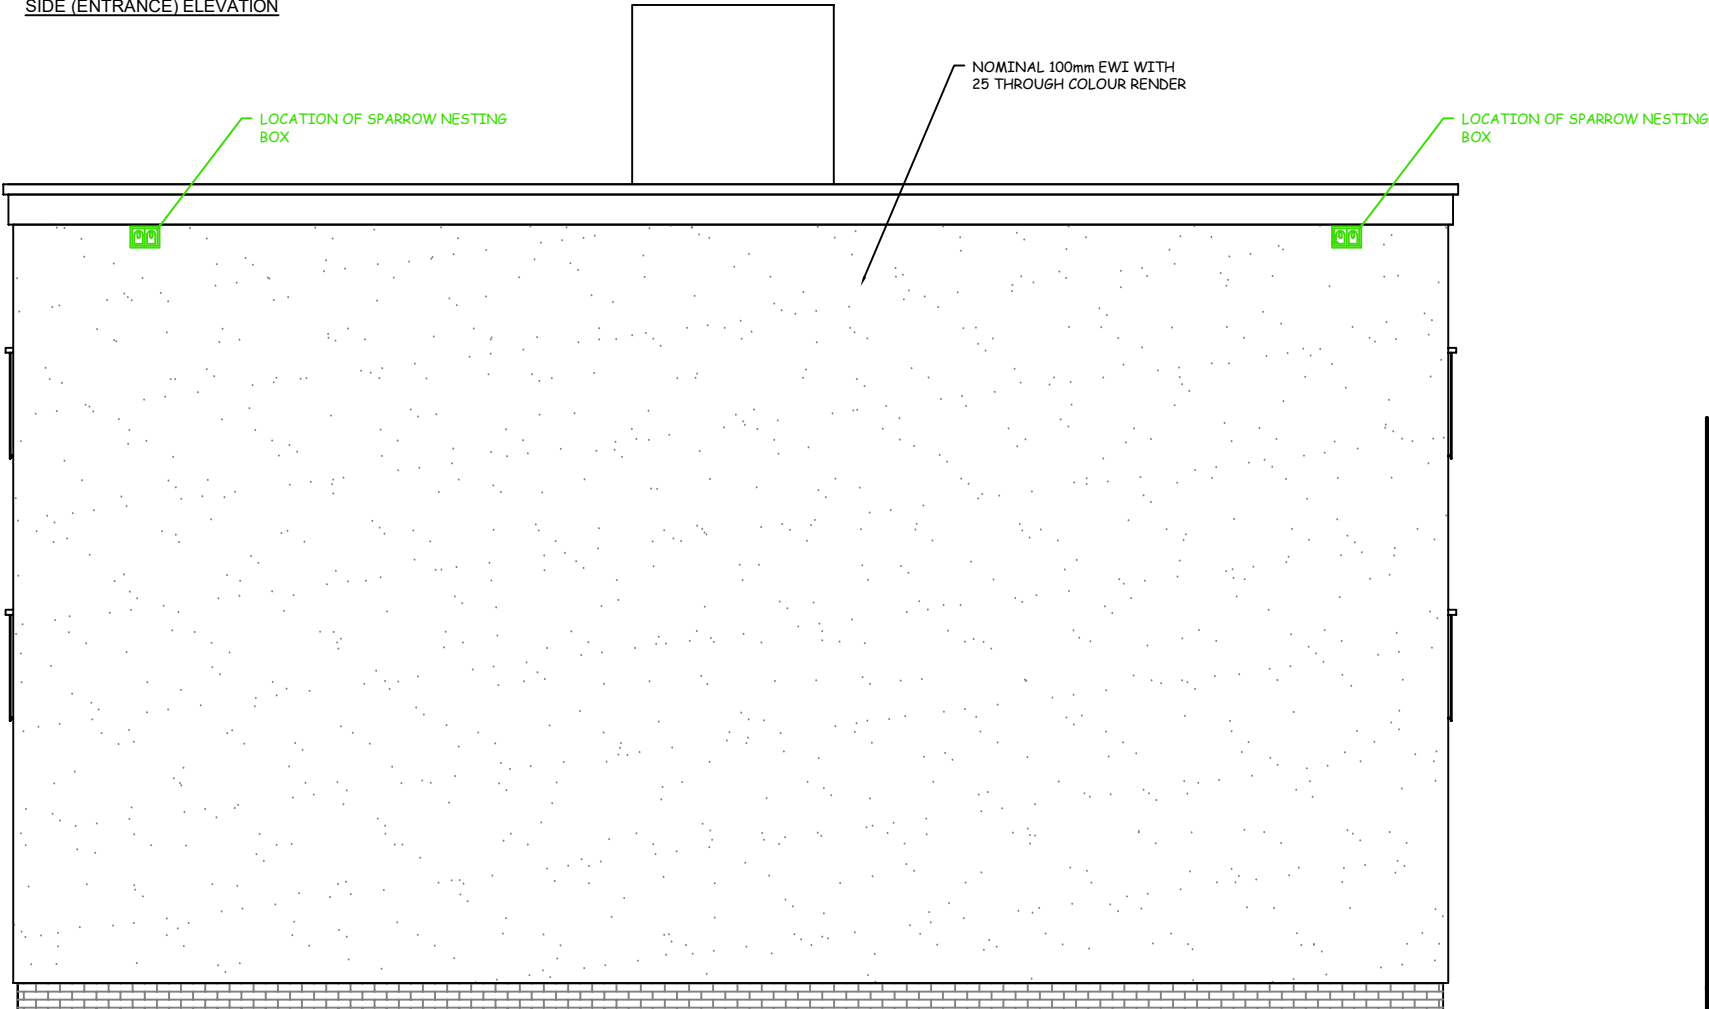

SIDE ELEVATION

Rev	Description	Date	Initial
Project: QUEENS COURT, VICTORIA ROAD, ABERAVON			
Title: PROPOSED SIDE ELEVATIONS			
Date:	OCTOBER 2024	Drawn:	MIS
Scales(s):	1:75 @ A3	Issue:	
Dwg No:	24/968/14	Revision:	
Disk:	Queens_Court_Aberavon_HT.dwg		
			
69 Walter Road, Swansea. SA1 4QA - Tel: 01792 648380			
This drawing and the works shown are the copyright of SGW Planning and may not be amended or reproduced without express written permission. No liability will be accepted for amendments made by a third party. Dimensions where shown should be read and not scaled. Dimensions where shown should be confirmed on site. Any discrepancies should be notified as soon as possible.			
(A3)			(C)