

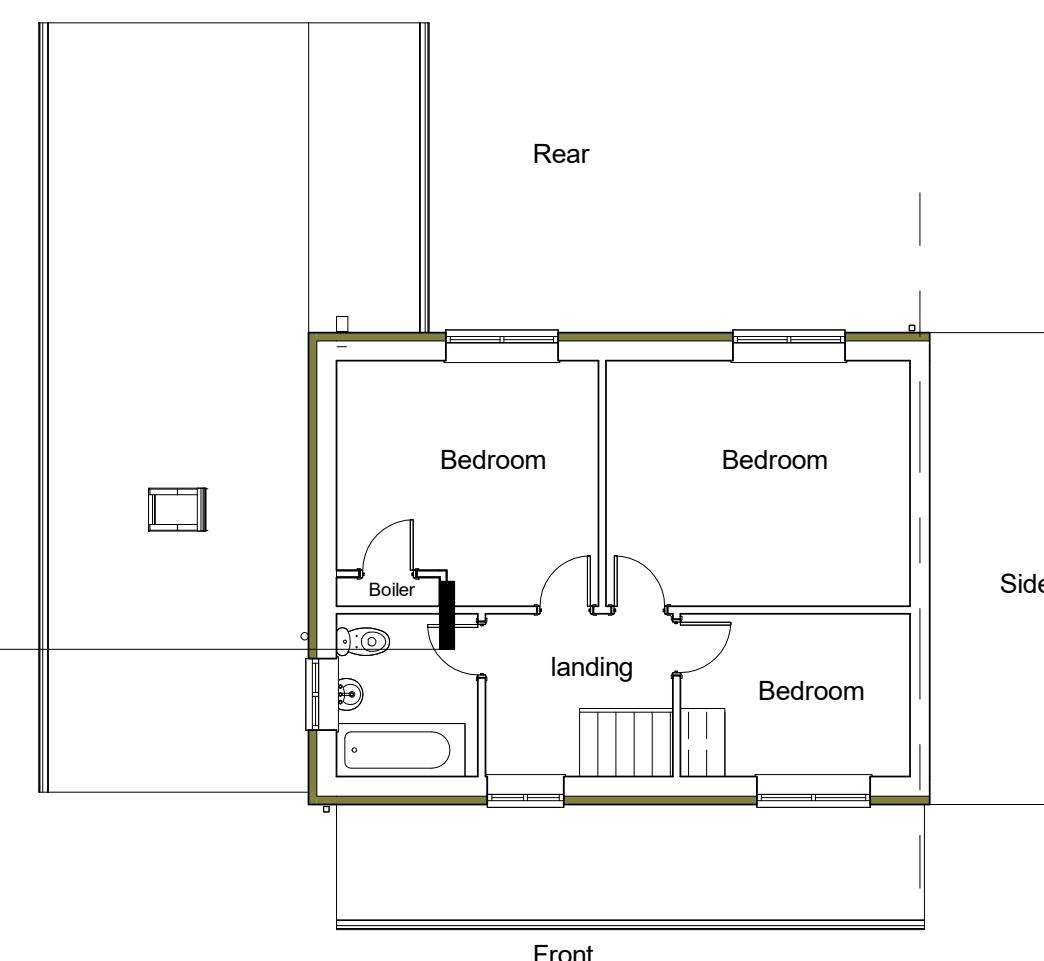


9 Pine tree close
Burry port
Carmarthenshire, SA16 0TF

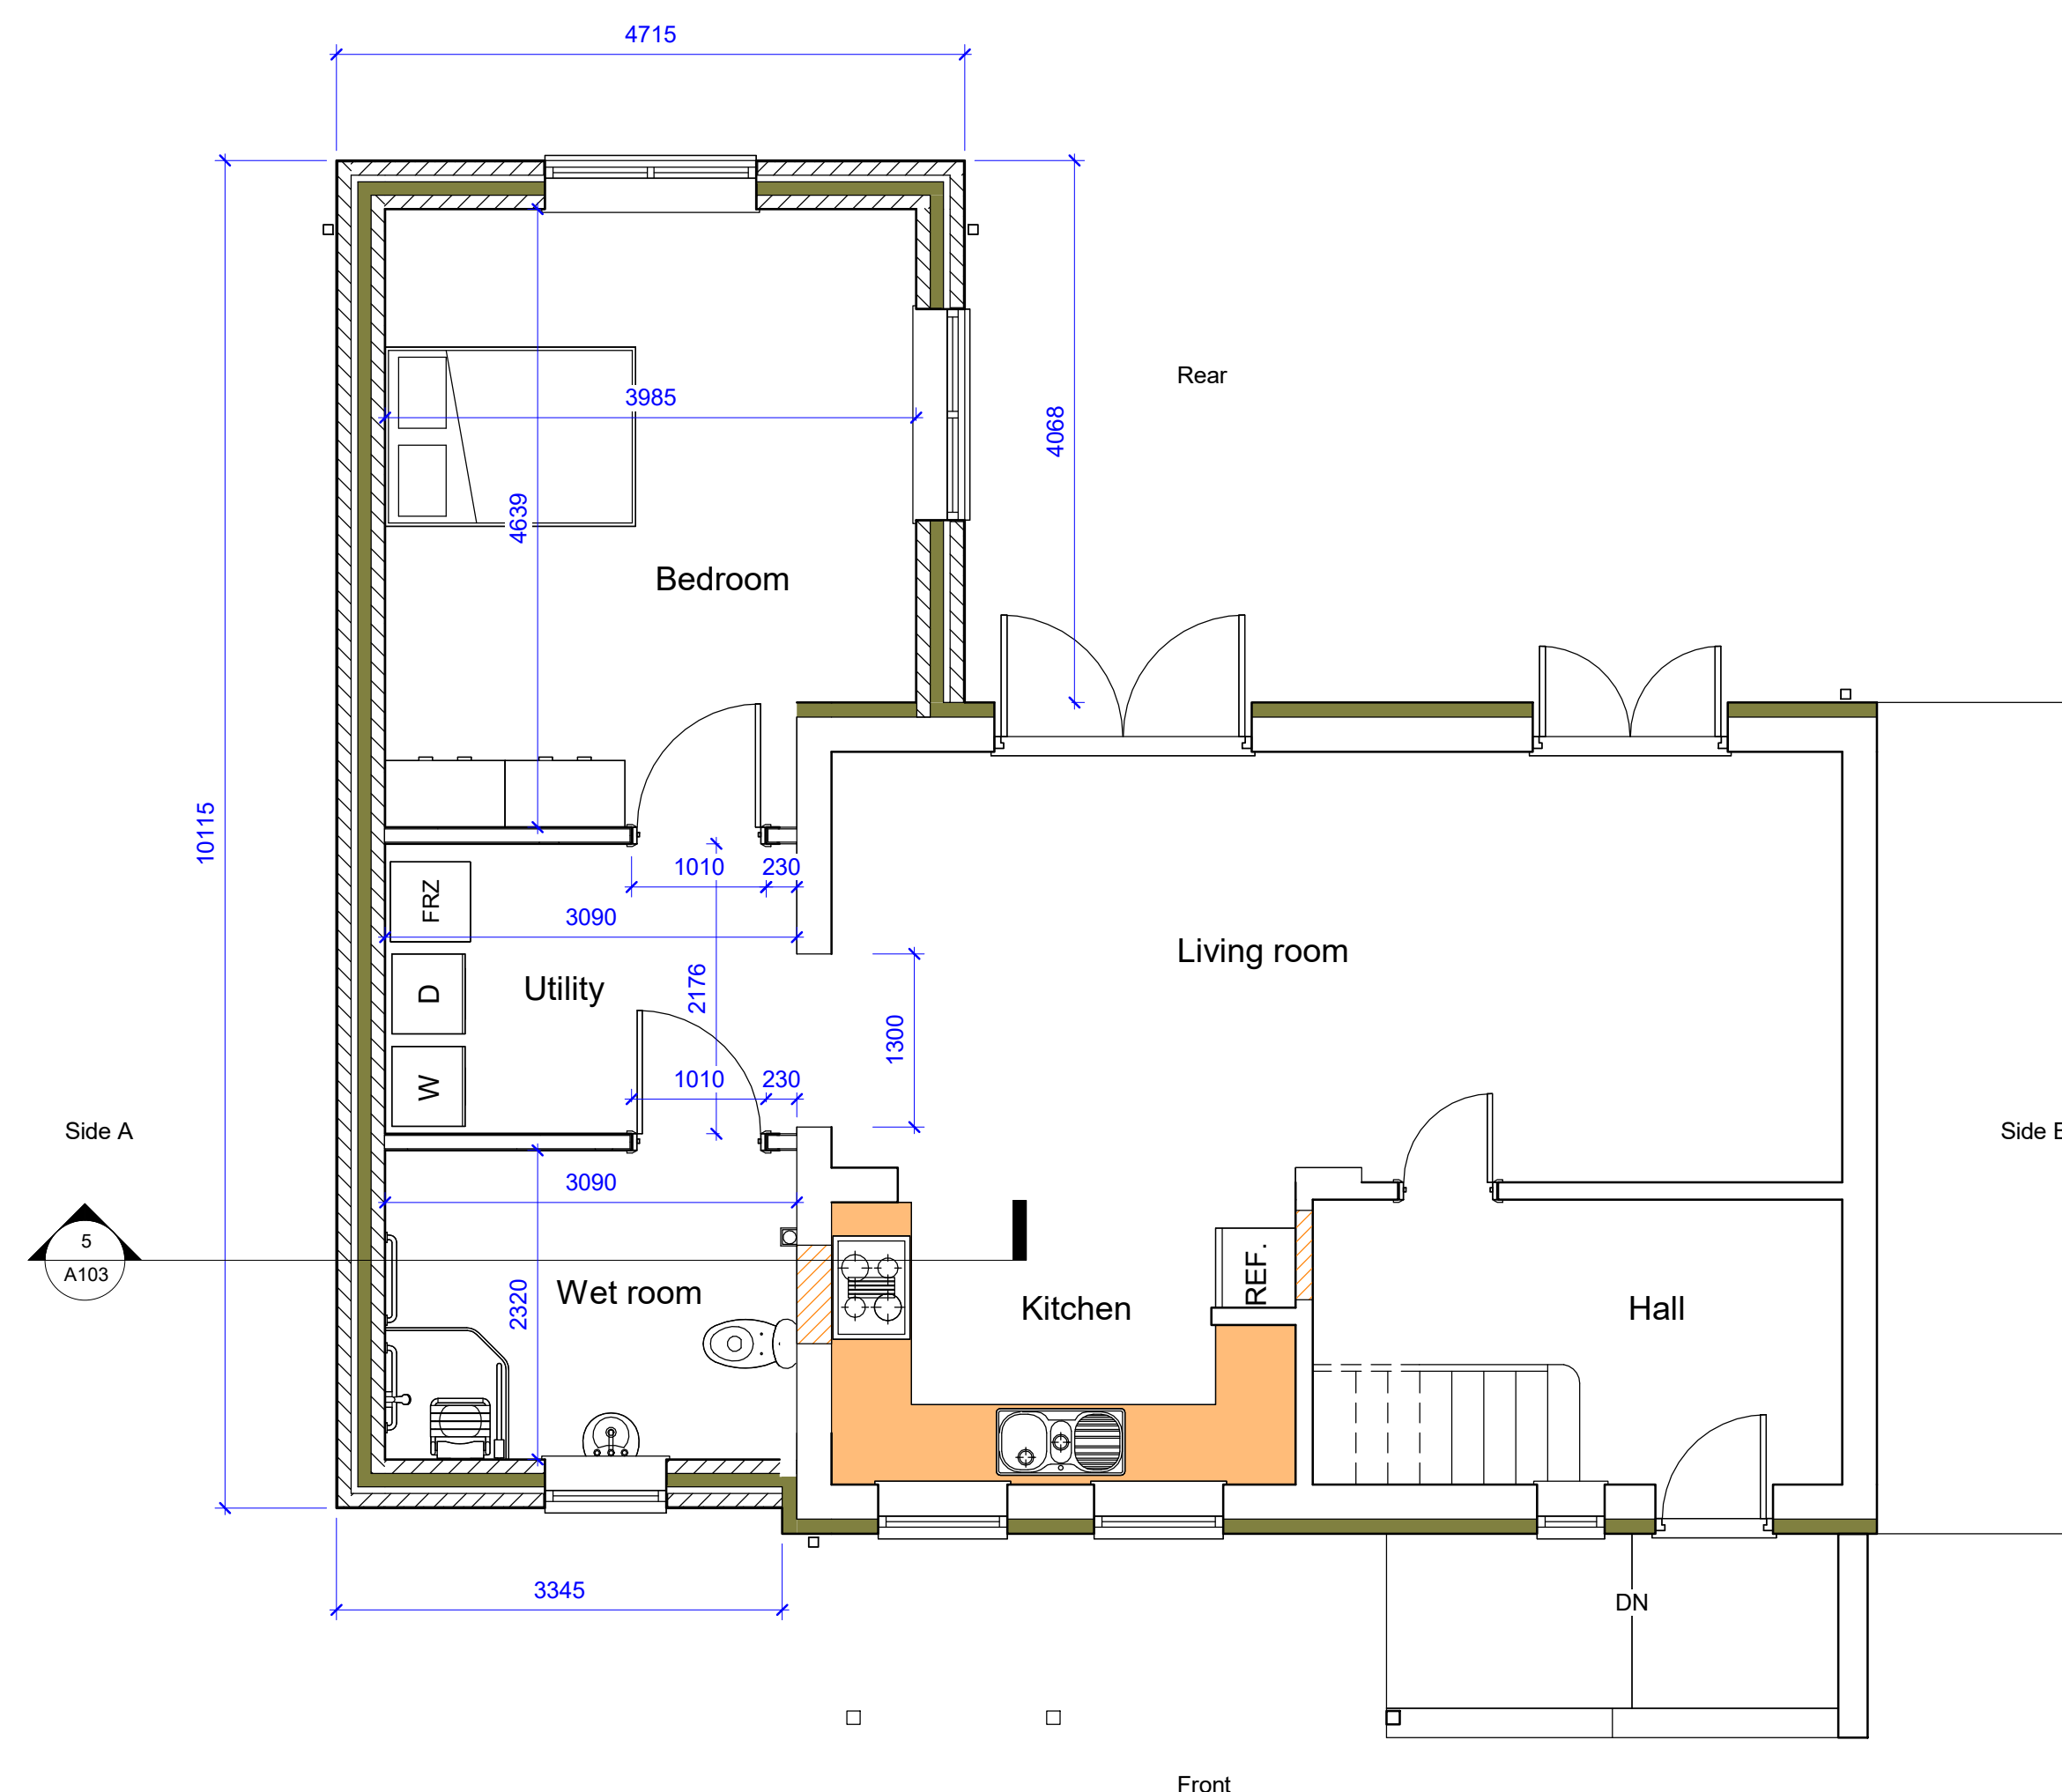
Telephone
01554833725
07837594671

Green Infrastructure Assessment of Proposed Development

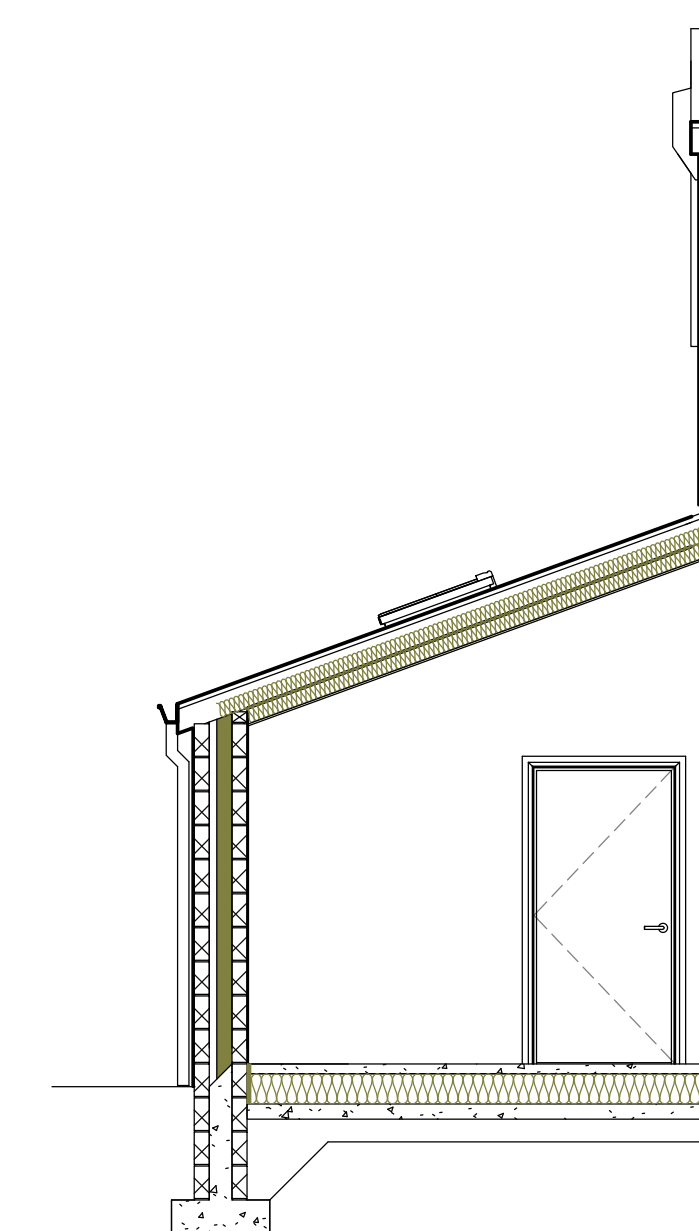
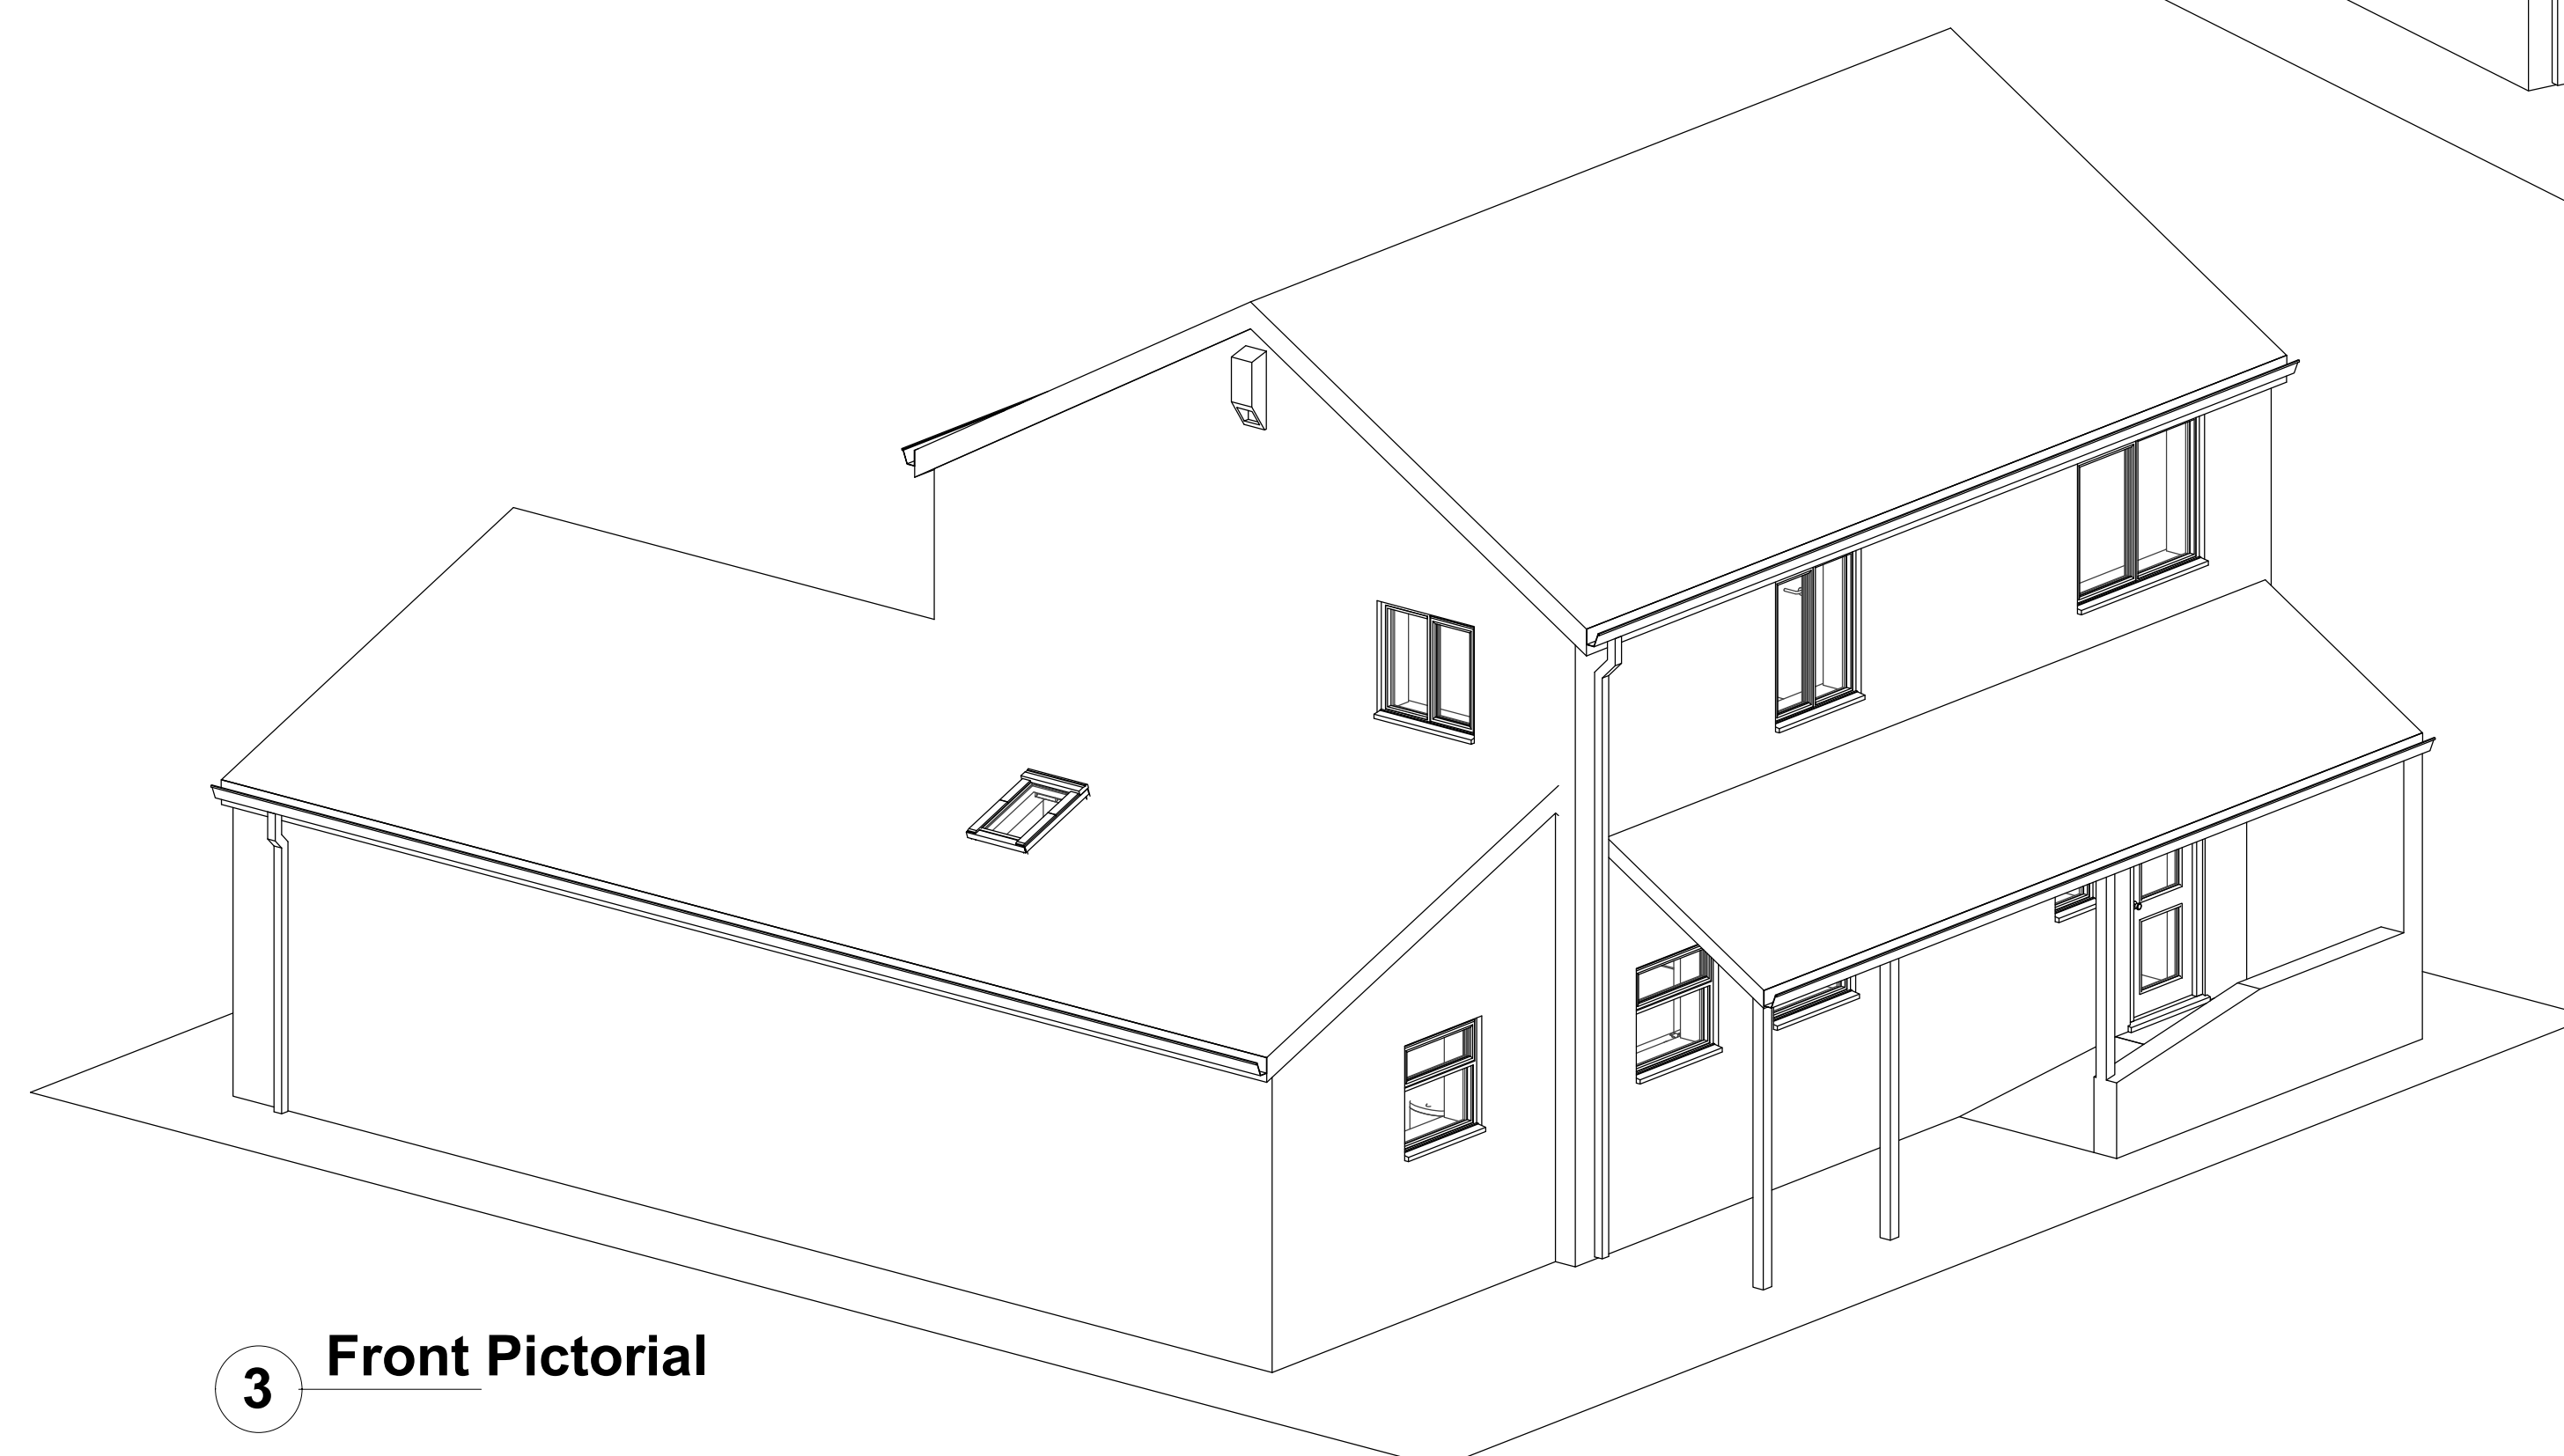
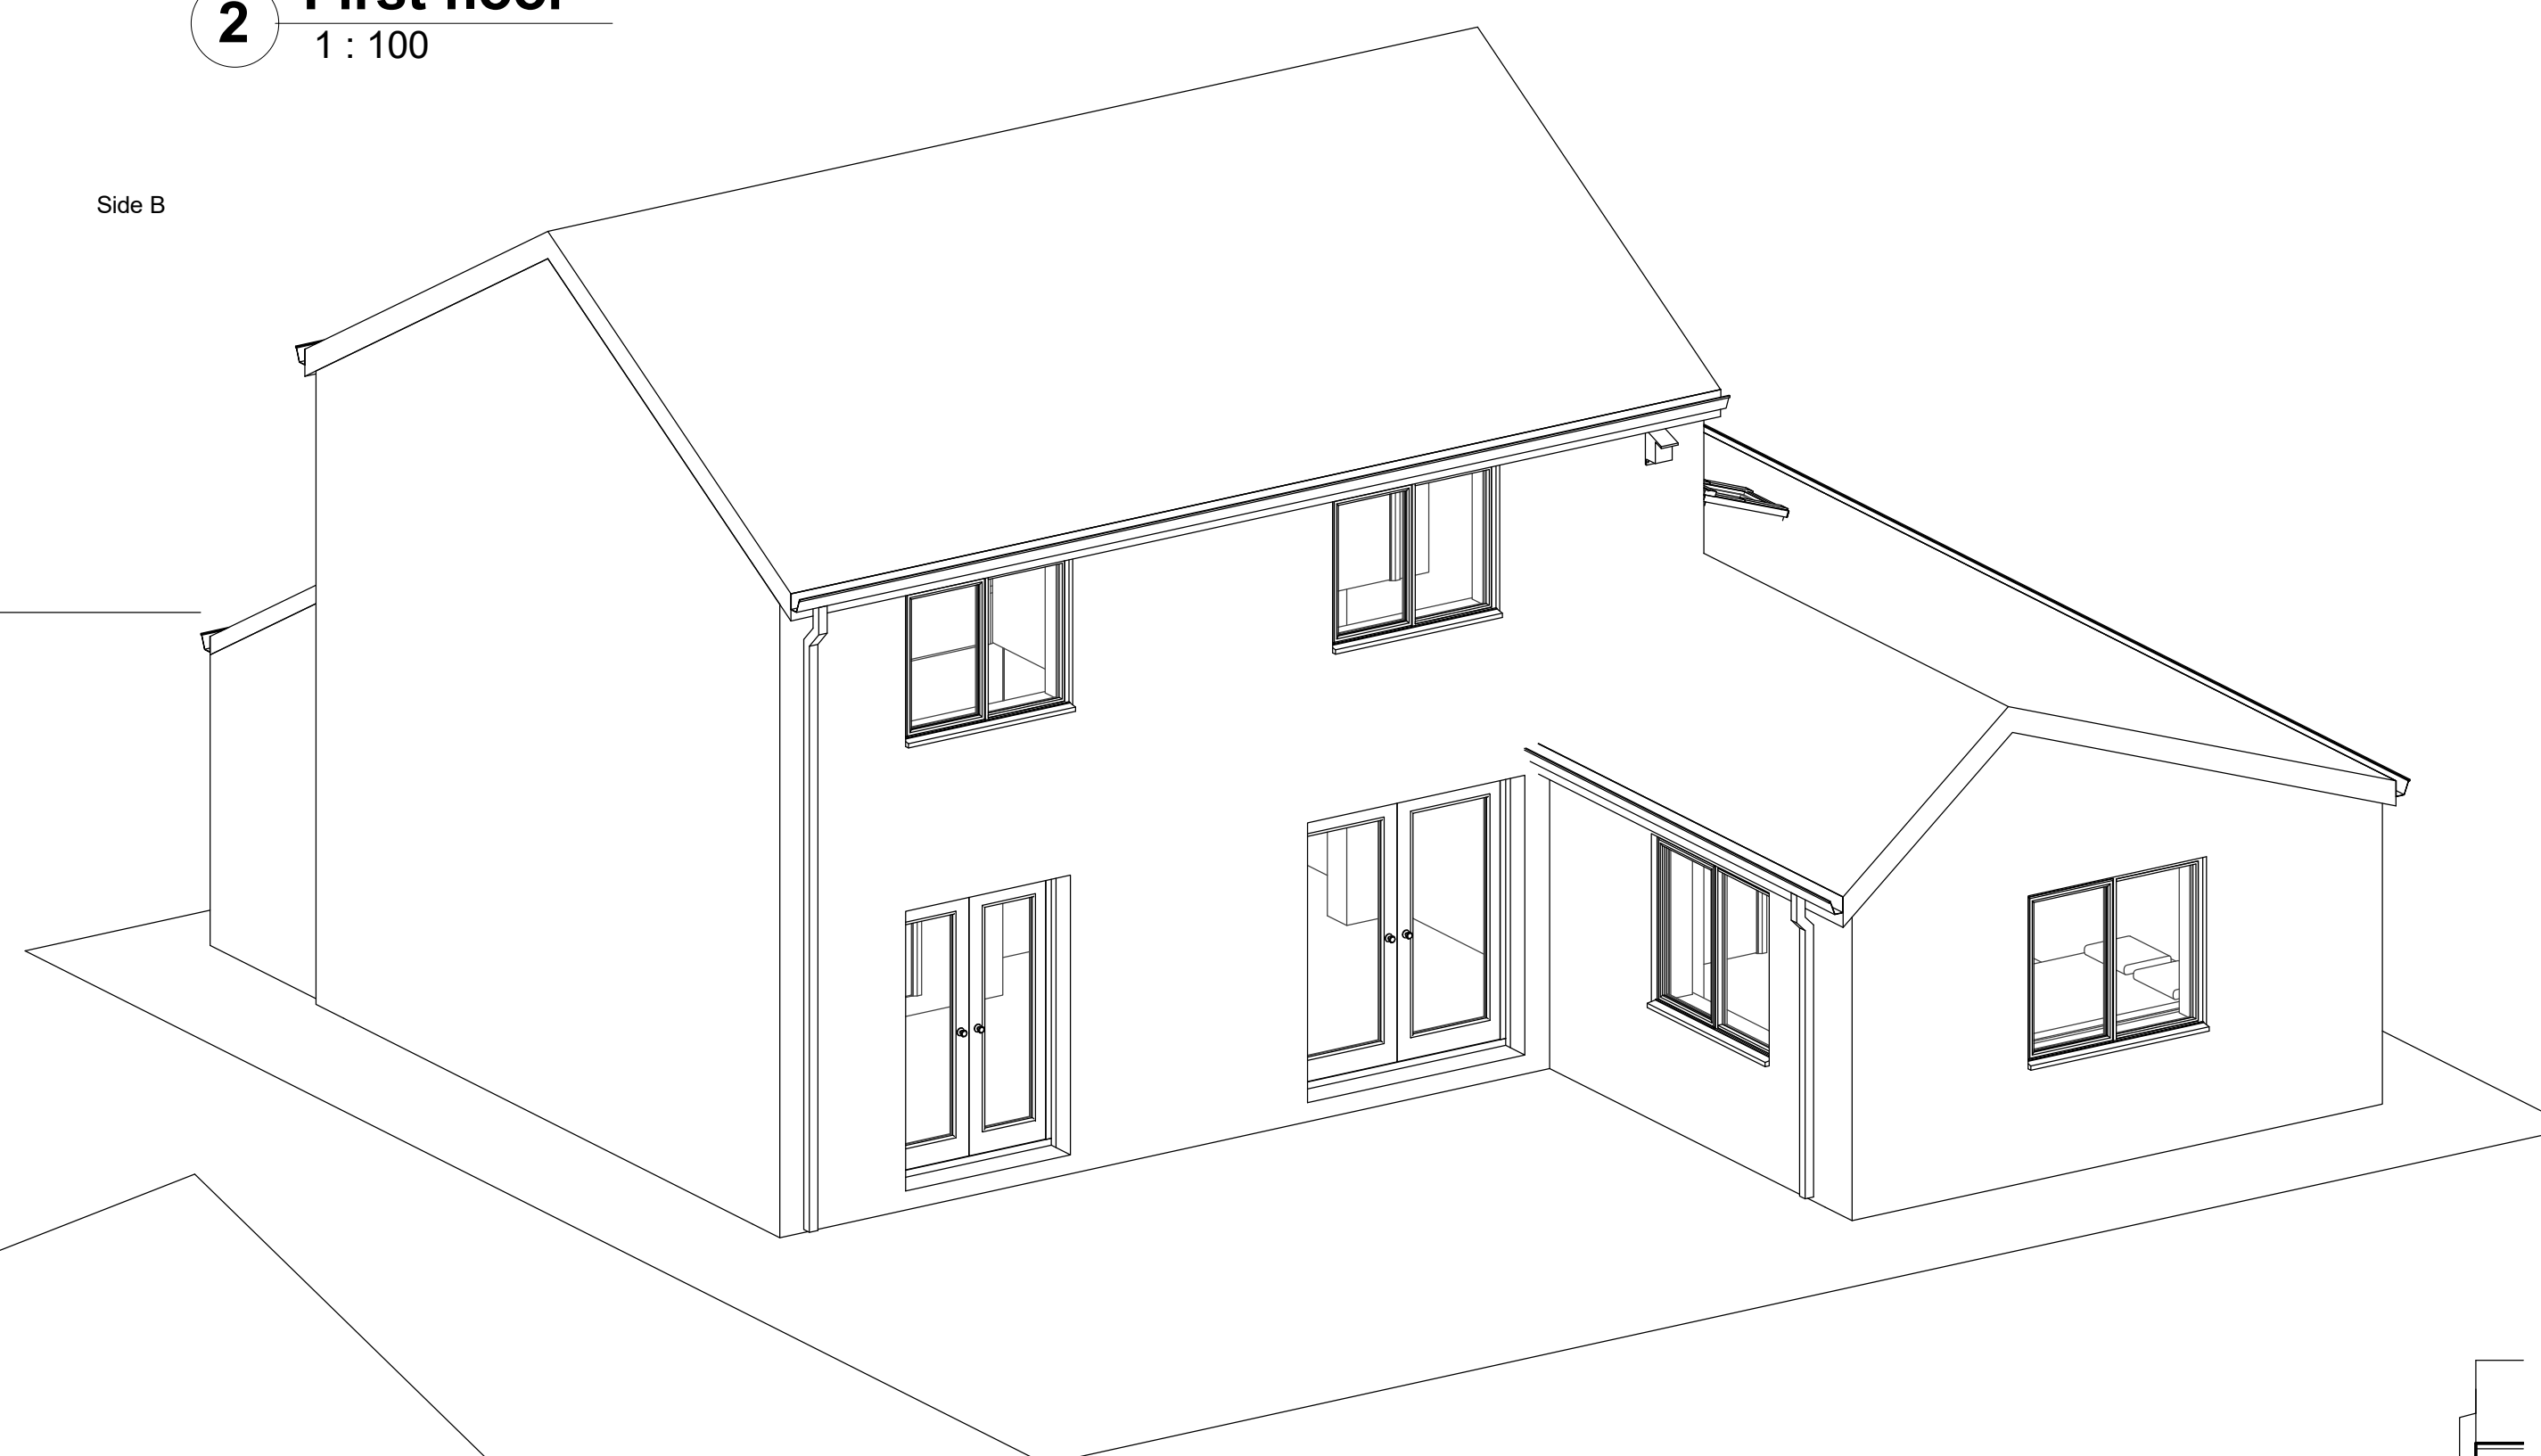
The application proposal has **avoided** the loss of any green infrastructure assets currently present on site. The application proposal will **increase** the current level of green infrastructure on site. By providing a Bat Box and Bird box located as shown on Plans and Elevation Drawing.



2 First floor
1 : 100



1 ground floor
1 : 50

[illegible]

24 Sunnybank Road,
Port Talbot, SA12 6JQ

Proposed Plans

Project number	AE6235
----------------	--------

Date	12/08/2024	Issue Date
------	------------	------------

Drawn by	Author
----------	--------

Checked by	Checker
------------	---------

A103

Scale	As indicated
-------	--------------