


Level
(disused)

1

Site Location Plan

1 : 1250

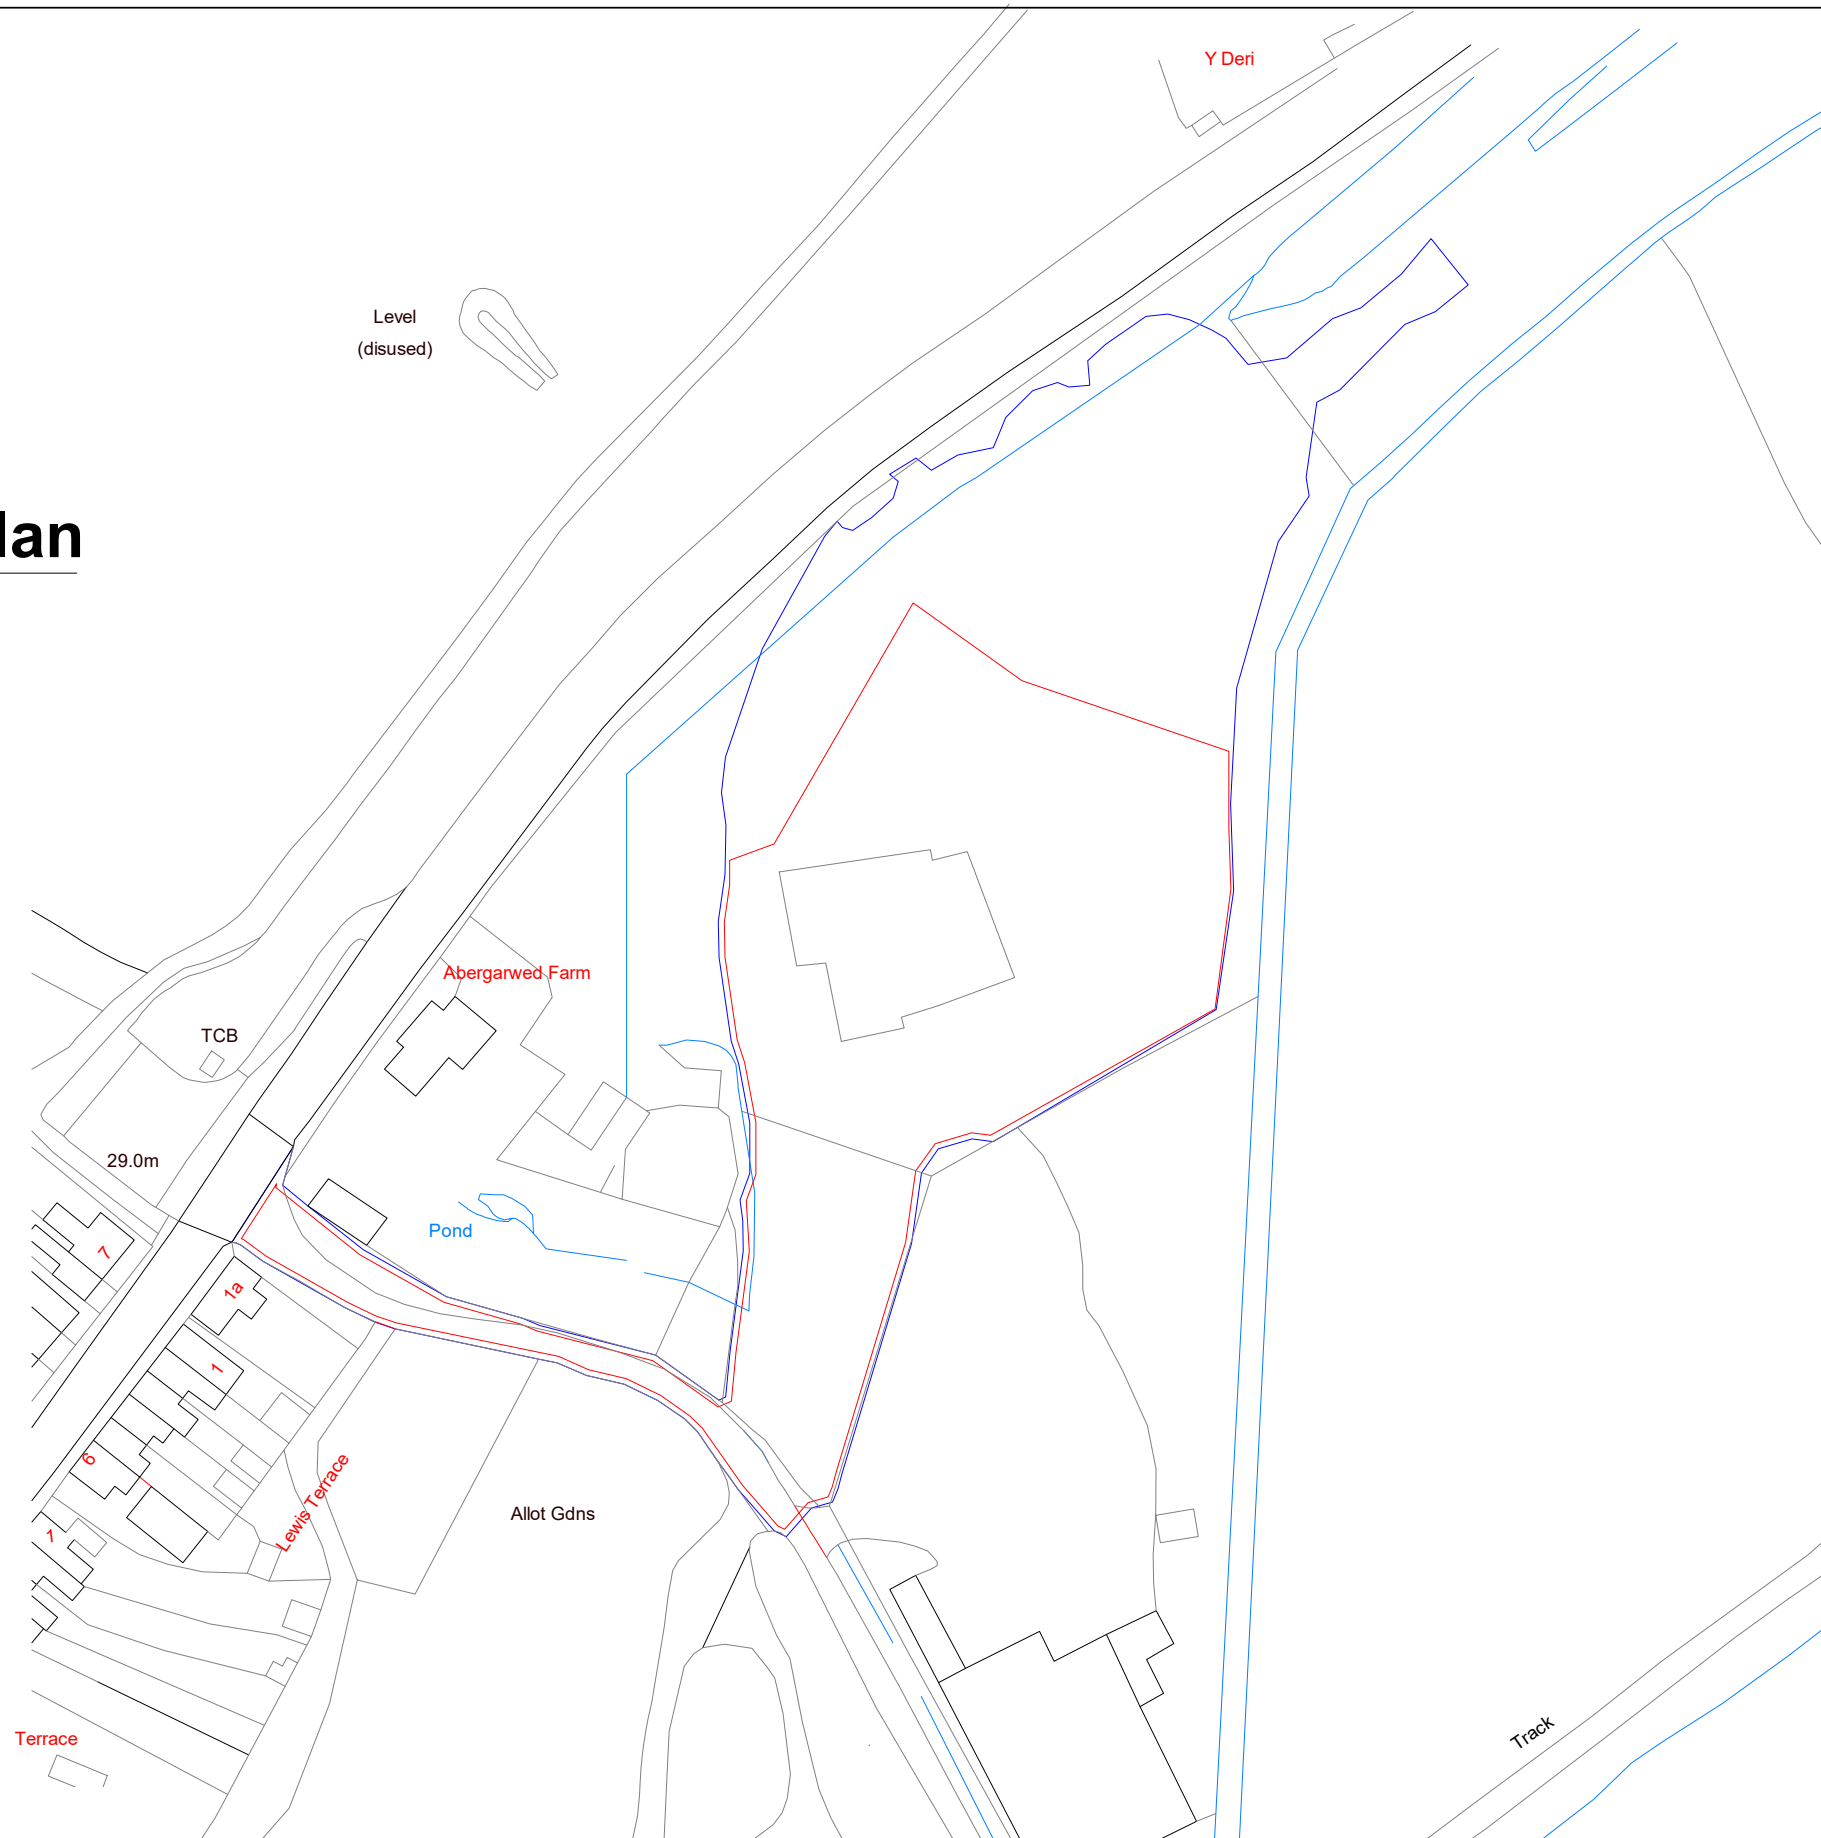

9 Pine Tree close
Burry port
Carmarthenshire
SA16 0TF

TEL 01554833725
07837594671



PROJECT
Land South of Neath Road,
Abergarwed

CLIENT

Date
5/11/2024

Project number
Project Number

Scale (@ A3)
1 : 1250

Author
Checked by

DRAWING NUMBER

REV

CODE

STATUS

SUITABILITY DESCRIPTION

PURPOSE OF
ISSUE

Planning

Site Location Plan