



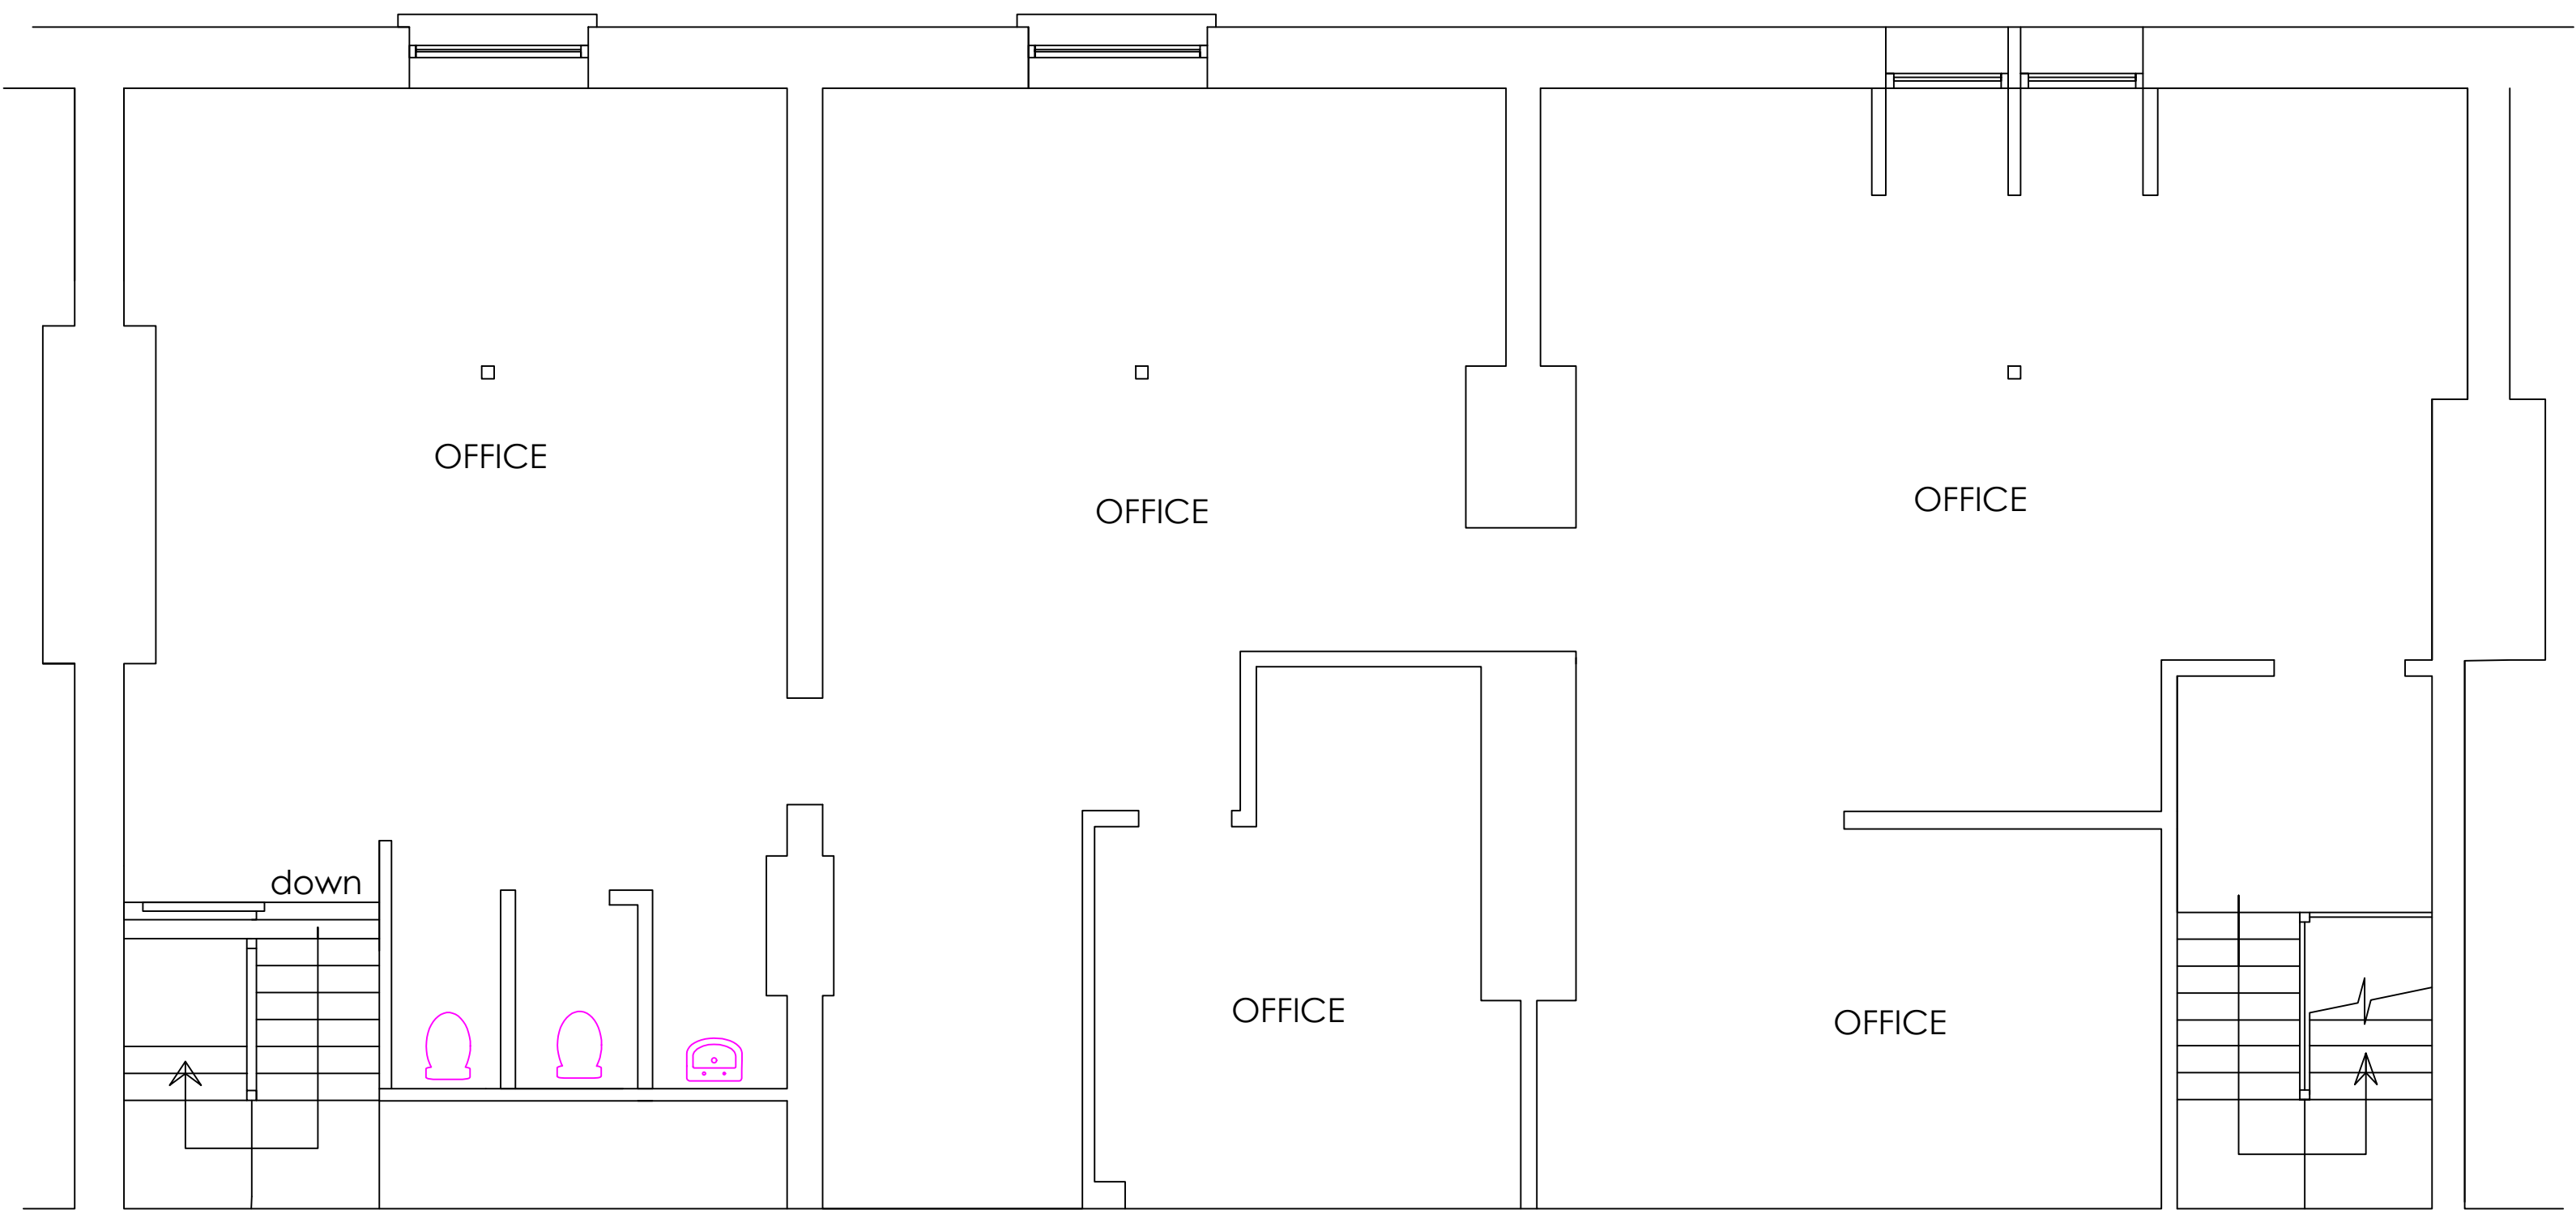

EXISTING 3RD FLOOR PLAN

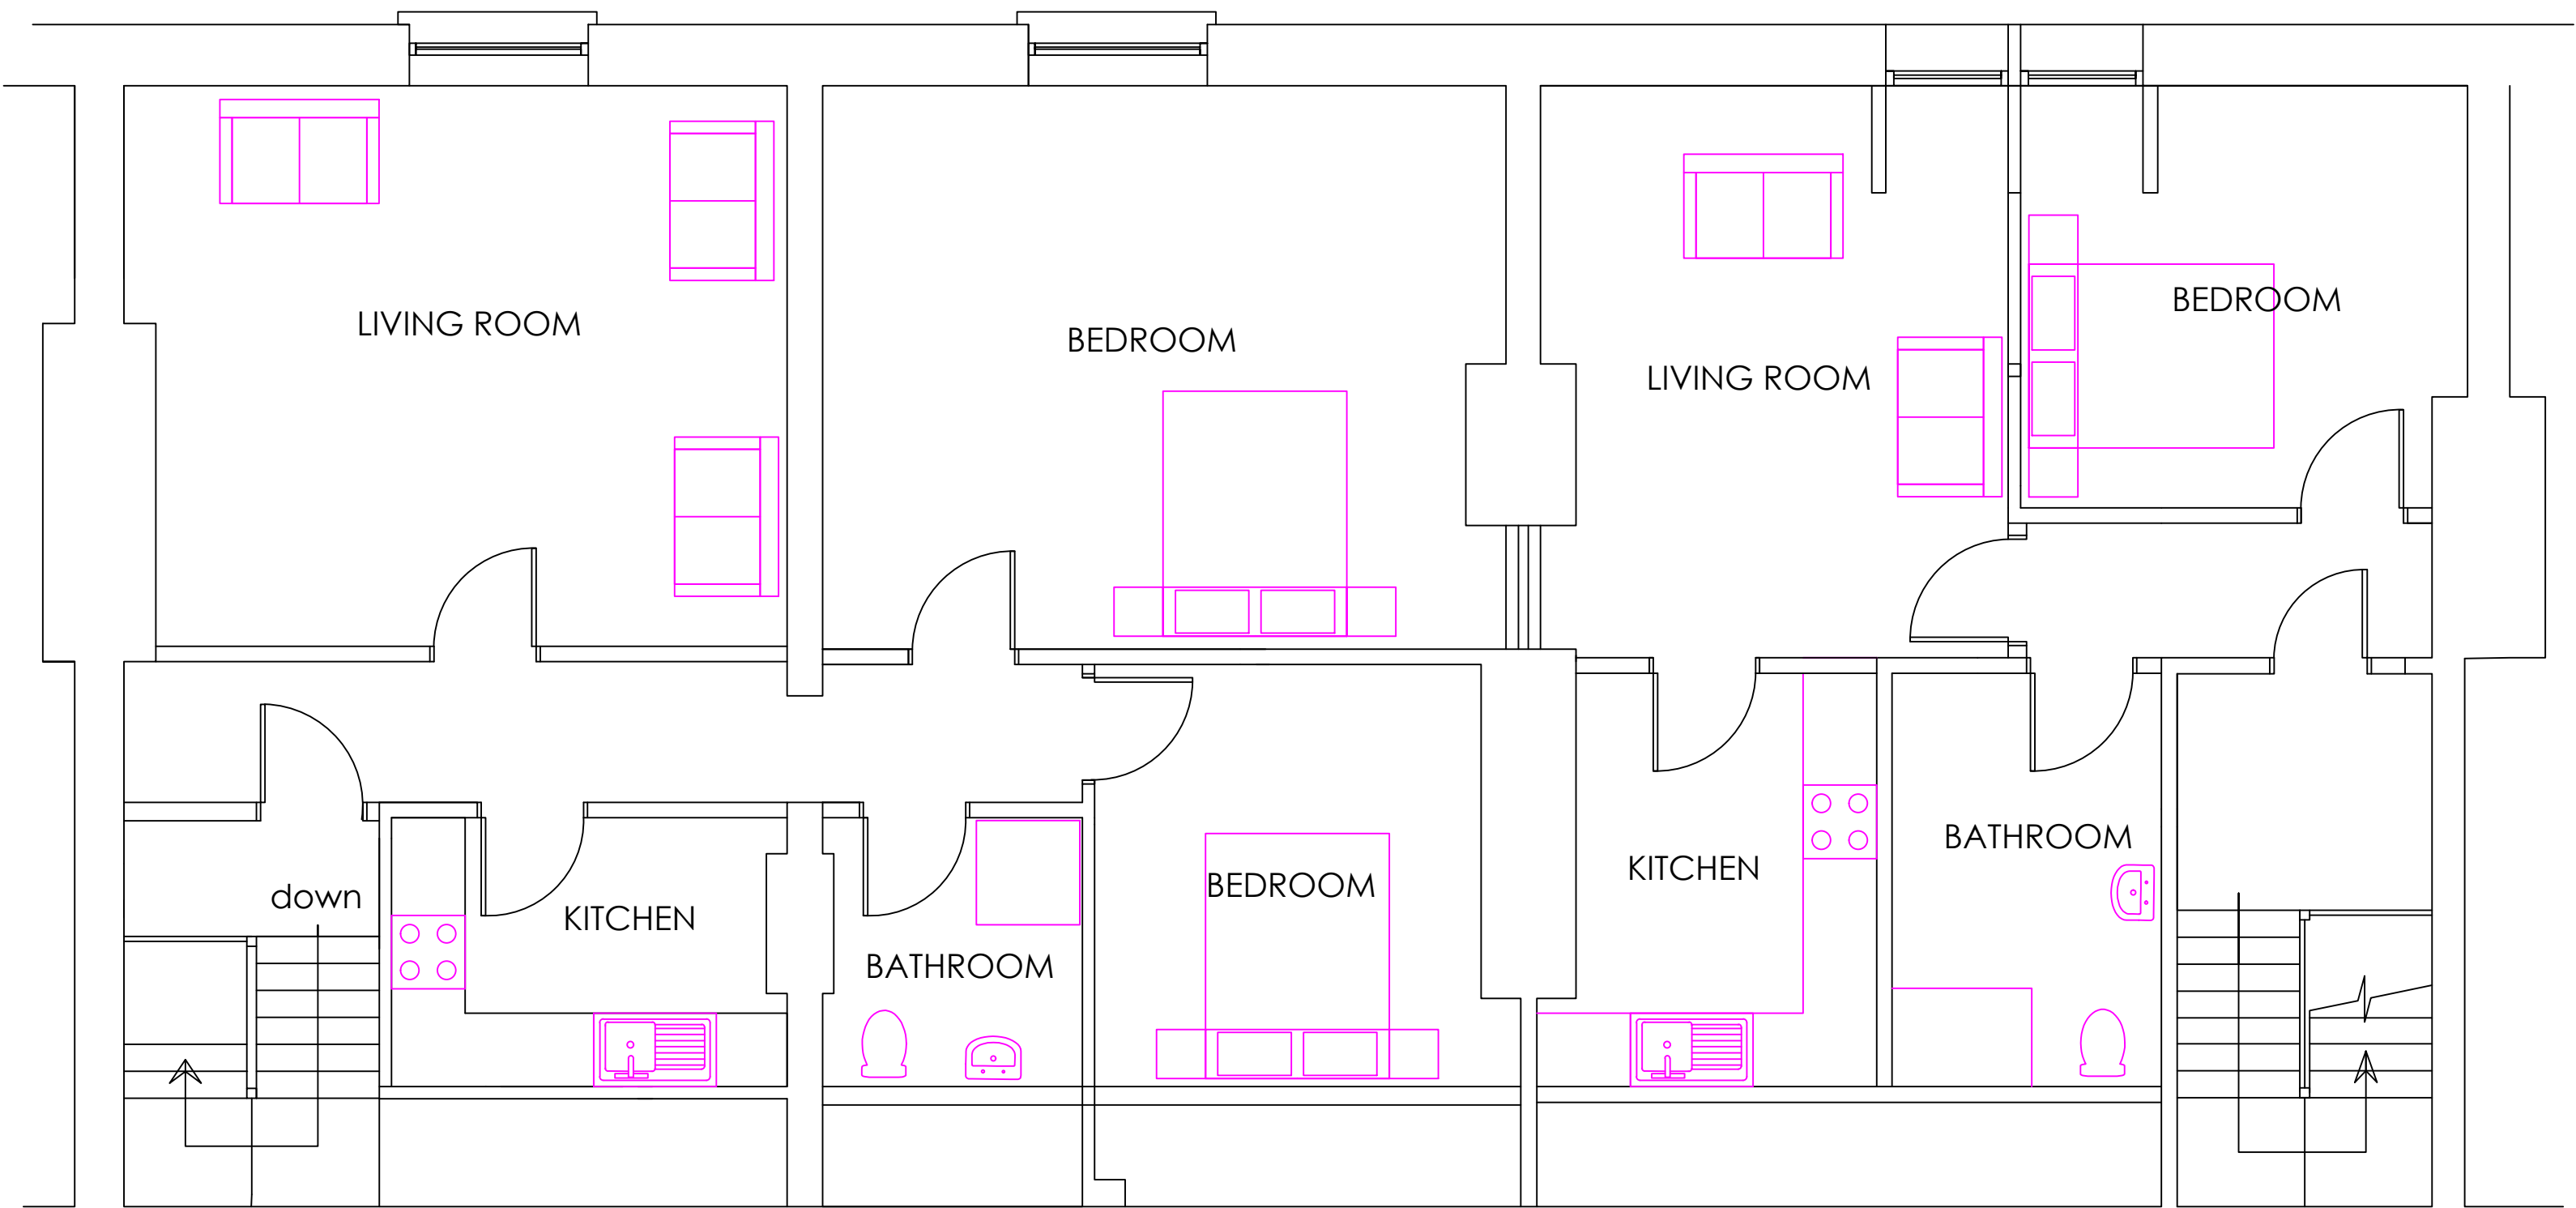

PROPOSED 3RD FLOOR PLAN

General Notes		
No.	Revision/Issue	Date
Firm Name and Address		
Project Name and Address		
EXISTING & PROPOSED 3RD FLOOR PLANS 18-20 STATION RD PORT TALBOT		
Project	SUK	Sheet
Date	31-10-24	B-01
Scale	1:50	