



Section A - Typical Section through Gabion Edge to Lagoon
1:250

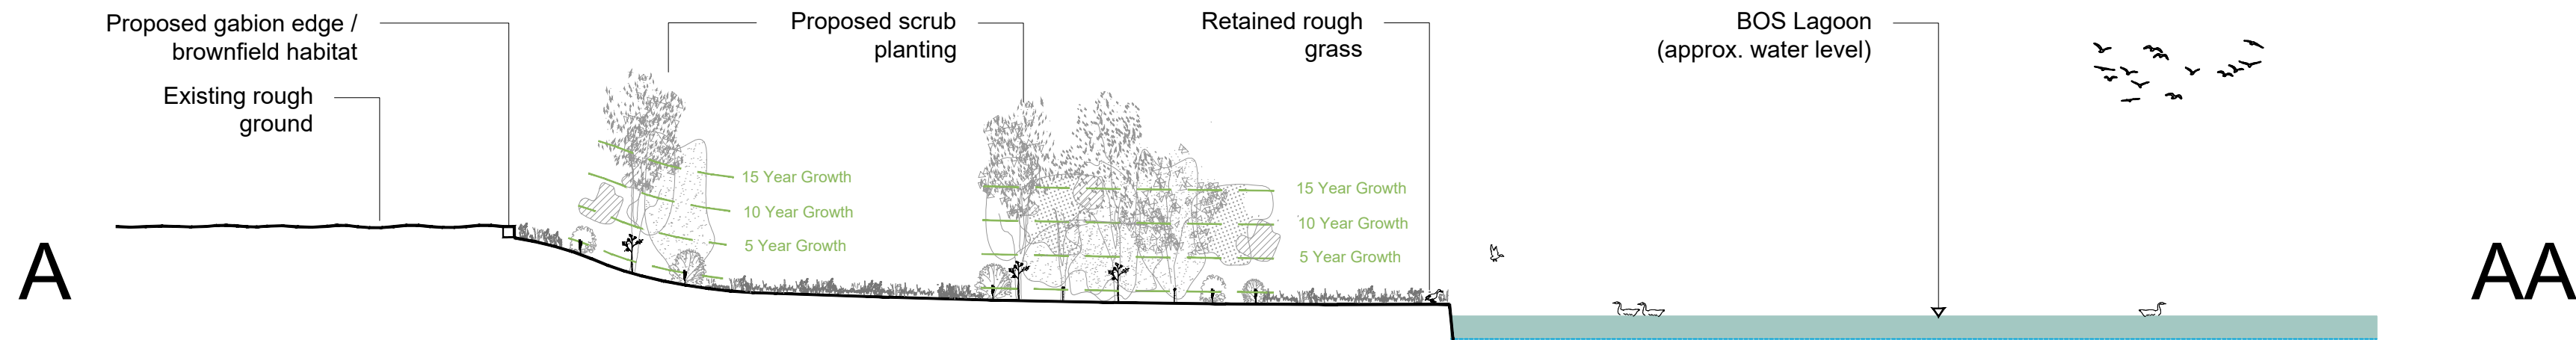


Section A Location Plan -
1:1250

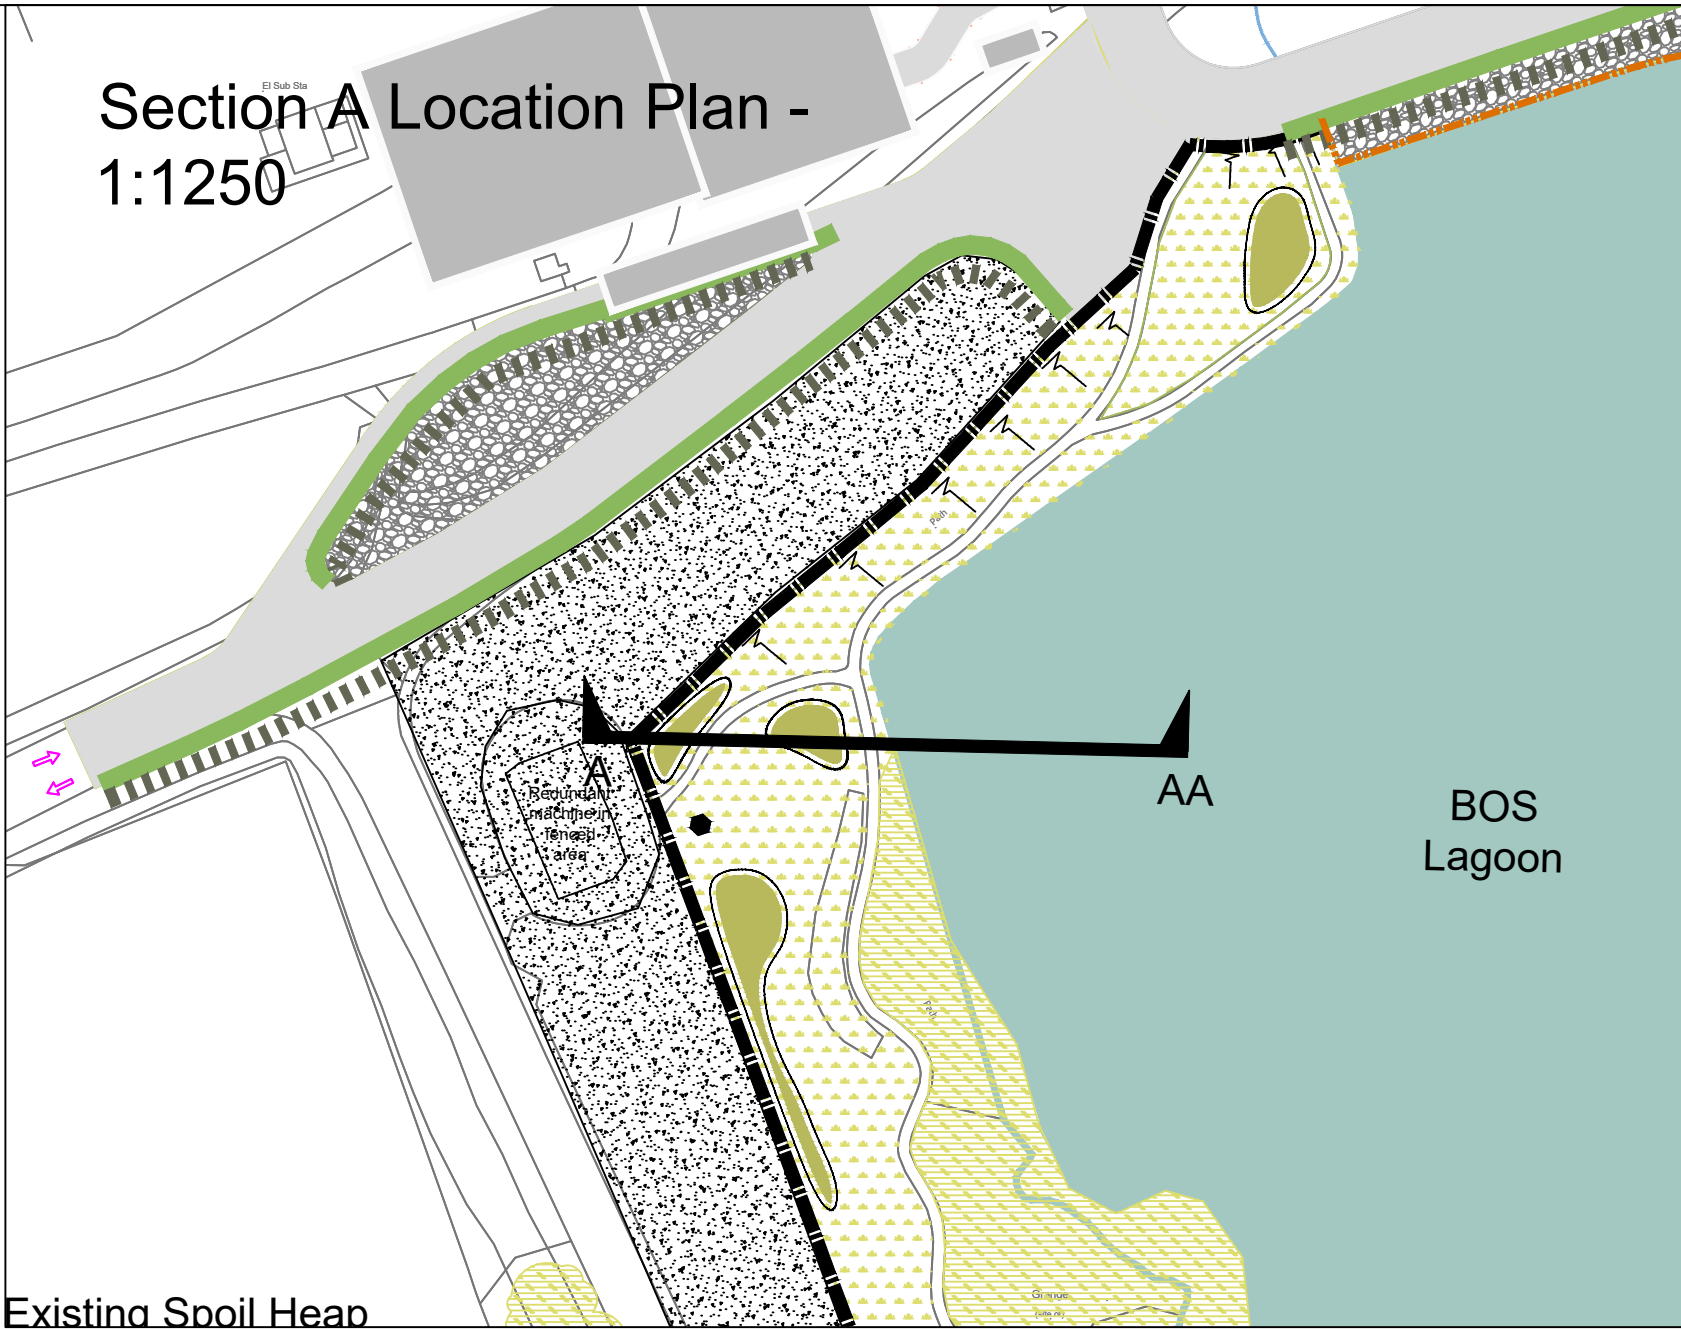


GENERAL NOTES
Do not scale from this drawing.
Only work to written dimensions.
Drawing is for planning purposes only not for construction.
All site dimensions shall be verified by the Contractor on site prior to commencing any works.
All contractors should ascertain the location of all underground services/utilities before undertaking any work and conflicts resolved.
It is assumed all work will be carried out by an experienced competent contractor working to an approved method statement.

Section B - Typical Section through Reed Bed

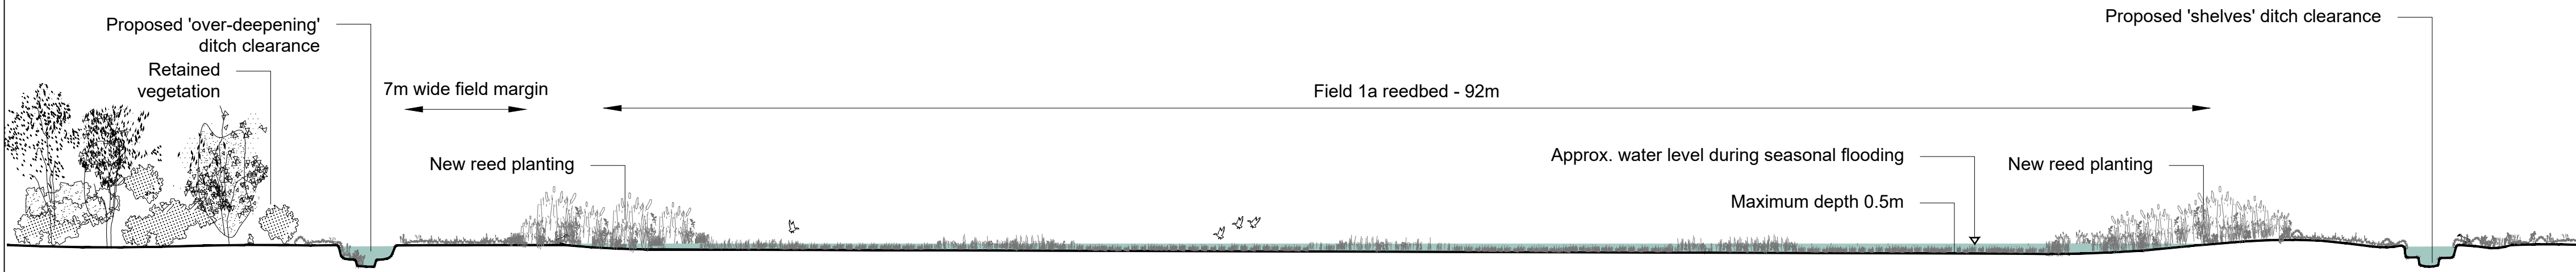

Section B Location Plan -
1:1250

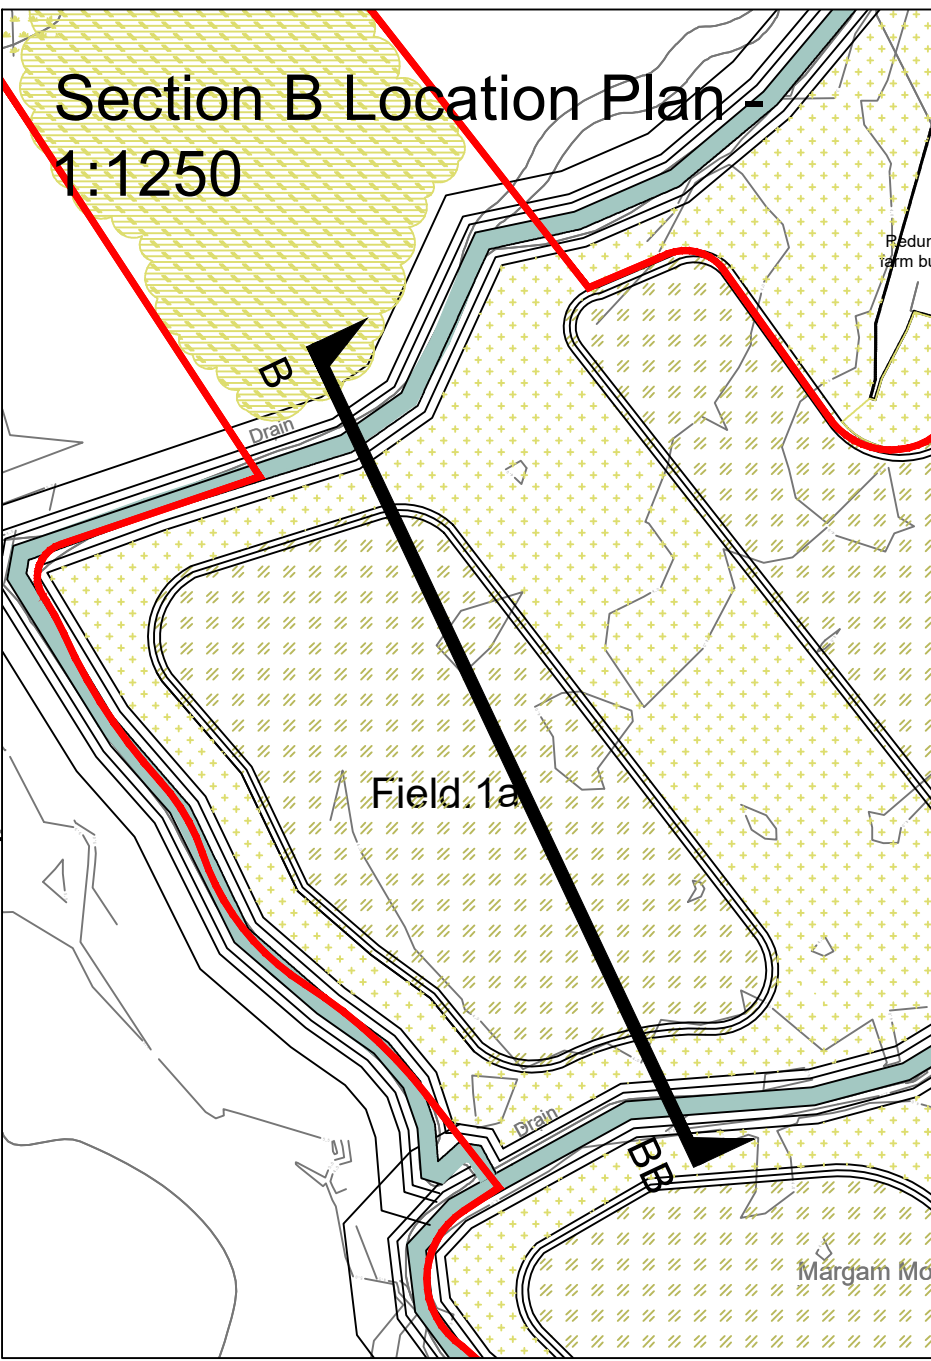

06	21.10.2024	Rev 06 Planning Issue	HL	DL	DL
05	13.09.2024	Rev 05 Issue	HL	DL	DL
04	12.09.2024	Amendments to reflect client comments	HL	DL	DL
03	09.09.2024	Minor amendments to title block	HL	DL	DL
02	09.09.2024	Amendments to sections and location plans	HL	HL	DL
01	05.09.2024	Amended to add location plans	CU	HL	DL
00	22/08/24	Draft Issue	CU	DL	DL
Rev.	Date	Amendment	Drawn	Chkd.	Appd.

STEPHENSON HALLIDAY

Planning, Landscape & Environment
an RSK company


Fourways House,
57 Hilton Street,
Manchester,
M1 2EJ
Tel: +44 (0)330 002 1760
Email: info@stephenson-halliday.com
Web: www.stephenson-halliday.com

Client
Tata Steel UK Limited (Tata Steel)


Project Title
**EAF
Port Talbot**

Drawing Title
**Landscape Proposals
Site Sections - 1 of 2**


Drawn CU	Date 22/08/24	Checked DL	Date 22/08/24	Approved DL	Date 22/08/24
Scale 1:250	Orig Size A1	Status For Planning			
Drawing No. 0780-SHRSK-XX-XX-DR-L-7000					Rev 06
File Path 0780-05-04					

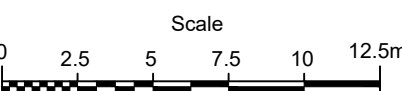


Section C - Typical Section through Field 4 Wetland Scrape

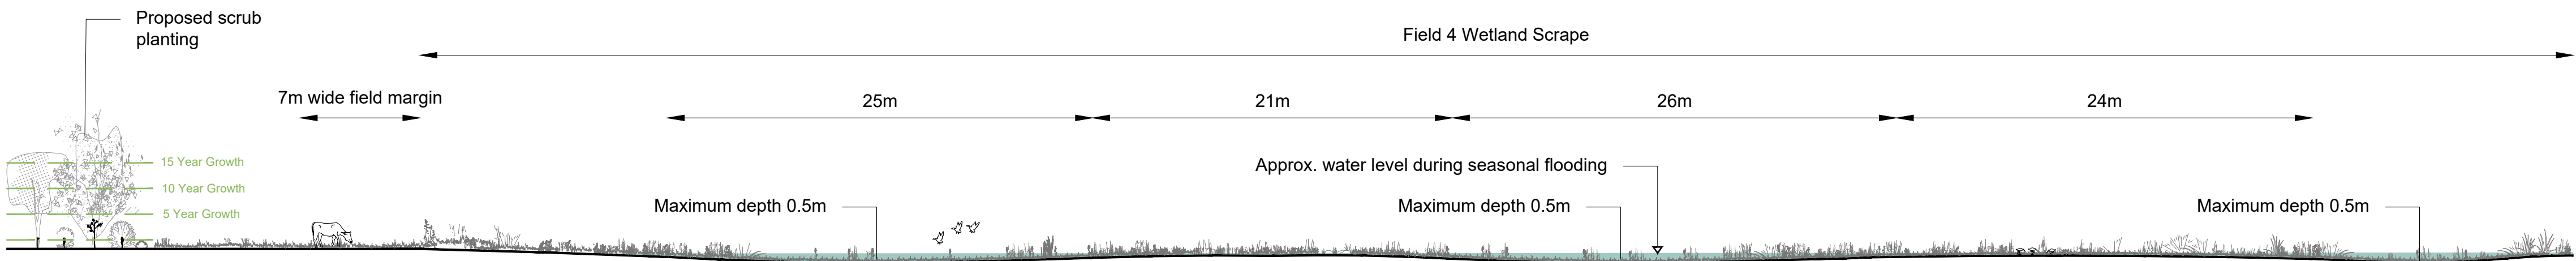

Section C Location Plan -
1:1250

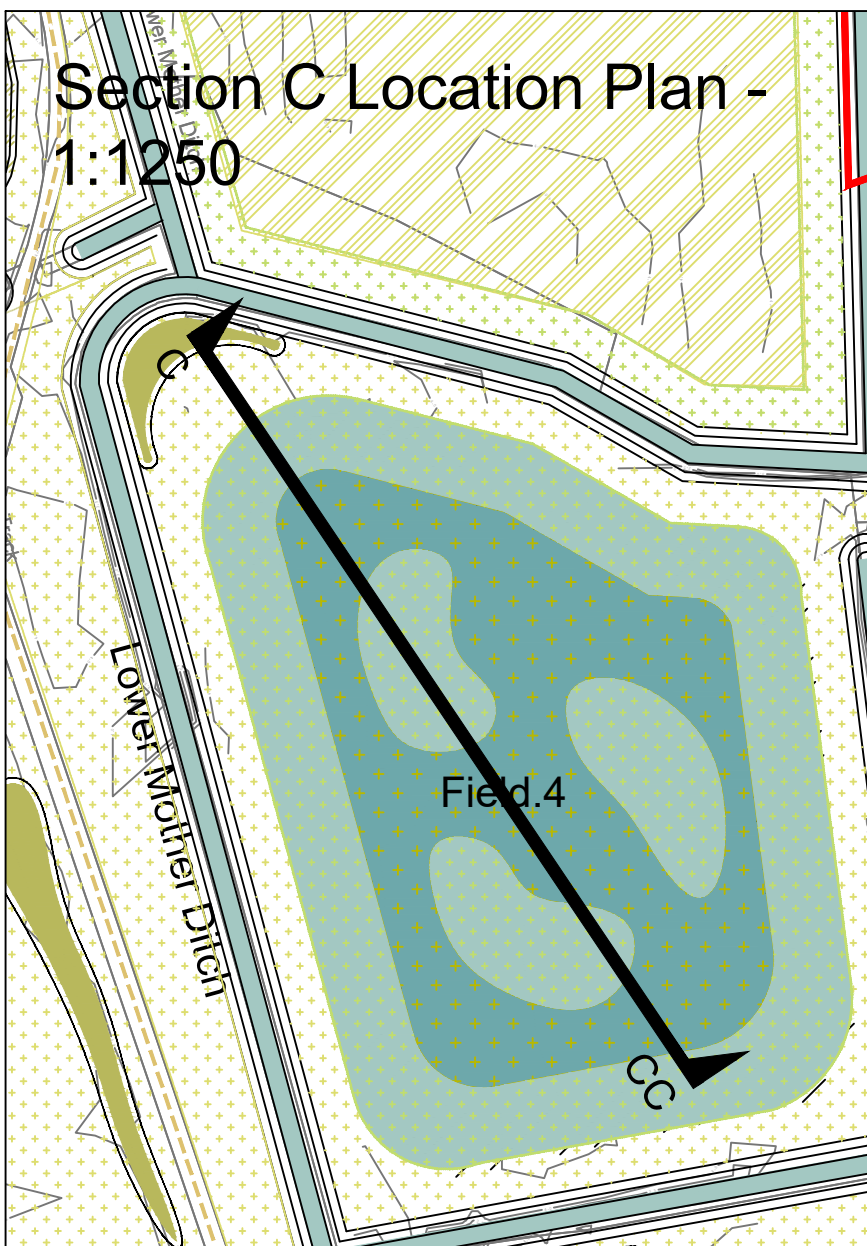


Section D - Typical Section through Field 8 Wetland Scrape

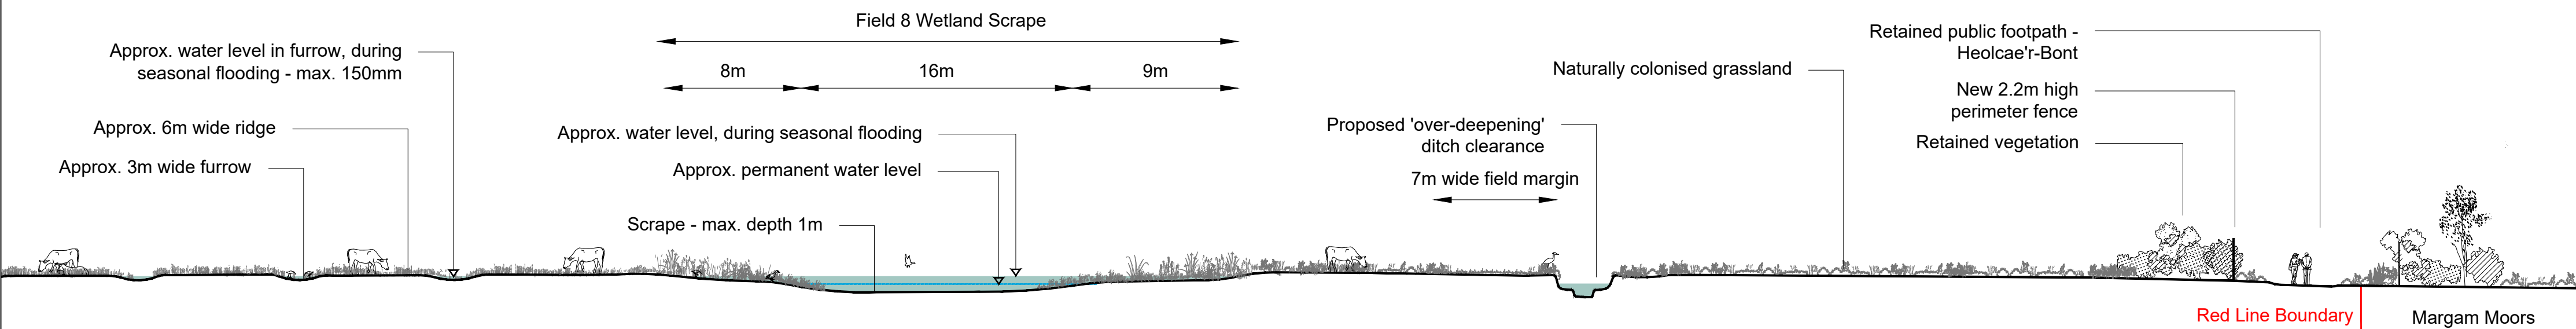

D

DD

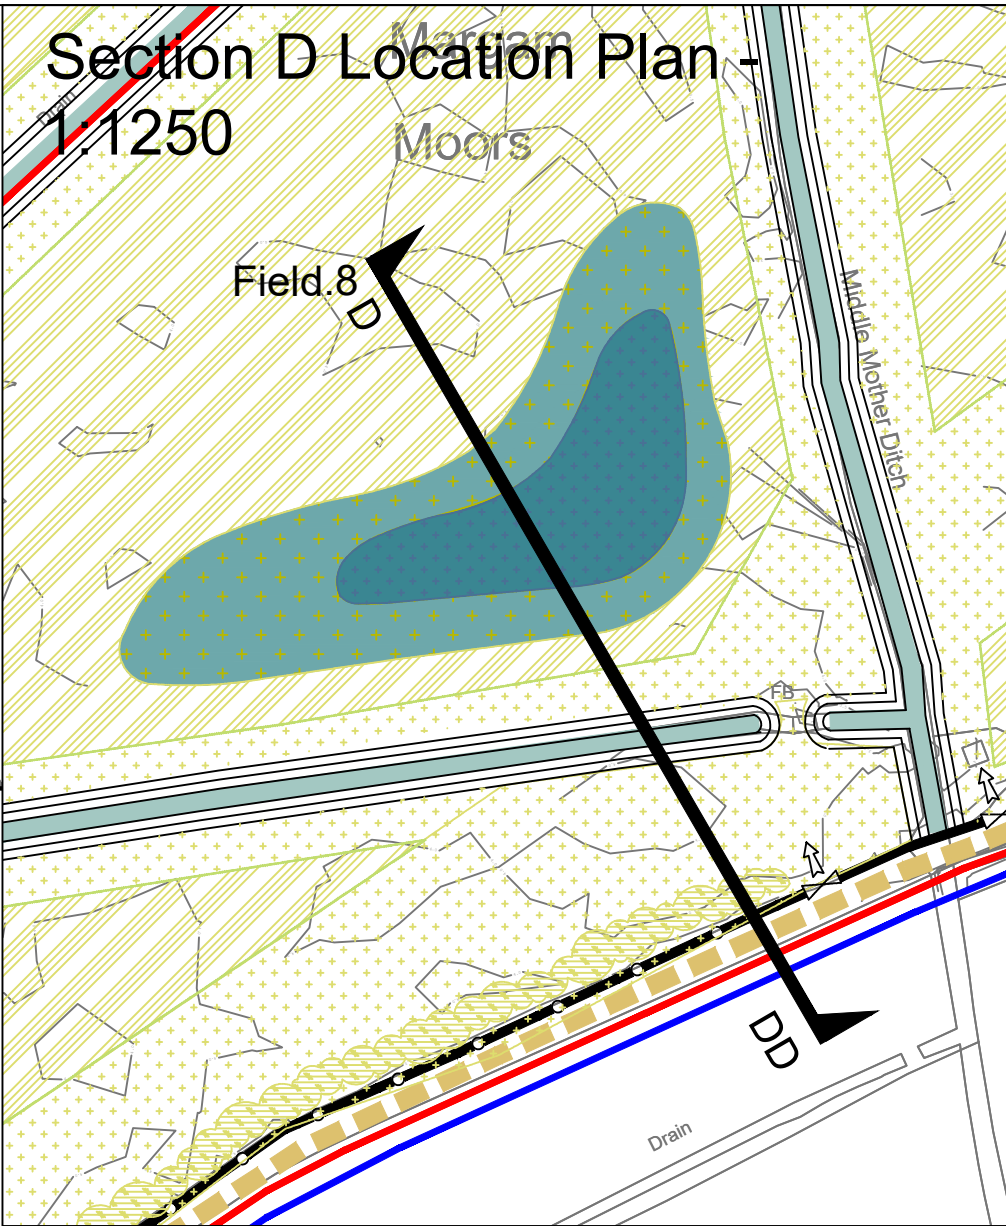

GENERAL NOTES

Do not scale from this drawing.

Only work to written dimensions.


Drawing is for planning purposes only not for construction.

All site dimensions shall be verified by the Contractor on site prior to commencing any works.

All contractors should ascertain the location of all underground services/utilities before undertaking any work and conflicts resolved.


It is assumed all work will be carried out by an experienced competent contractor working to an approved method statement.

Section E - Typical Section through Ridge and Furrow Grazing Field

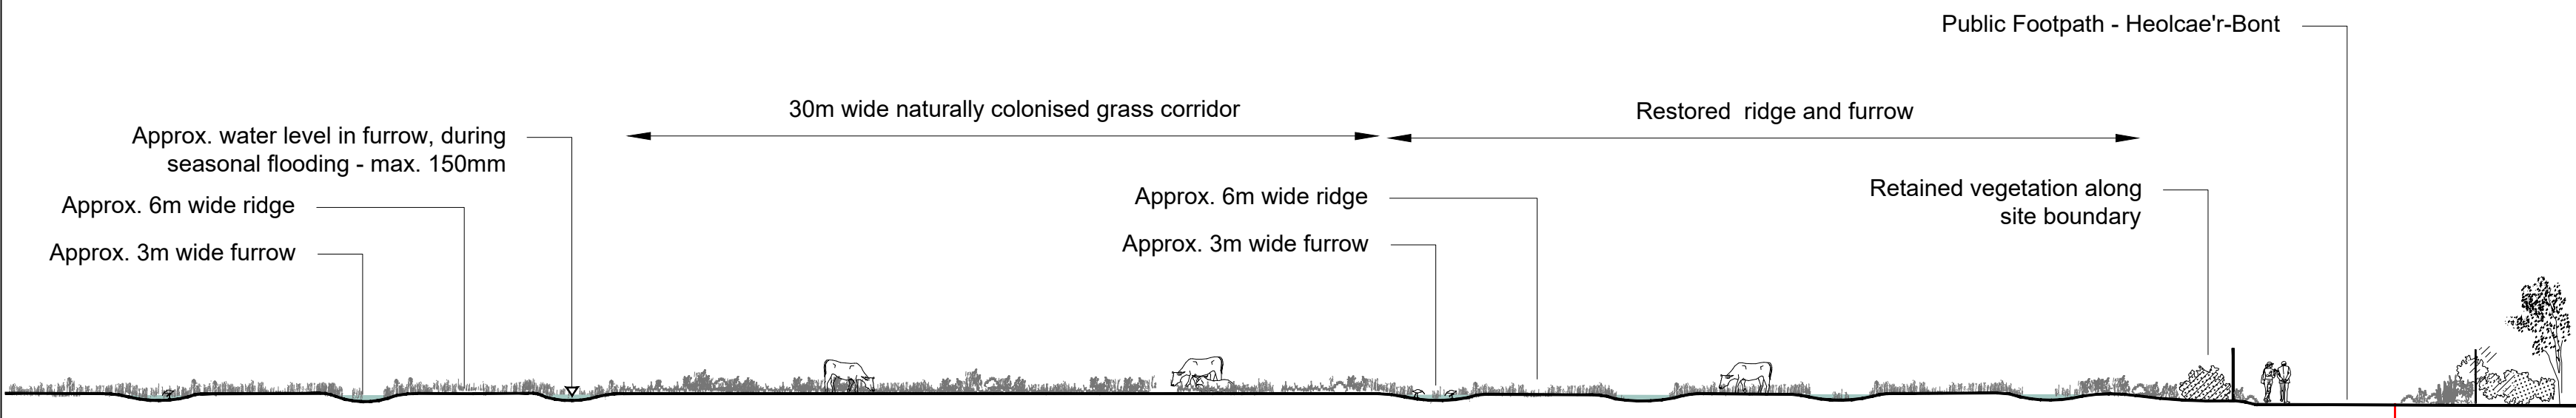

E

EE

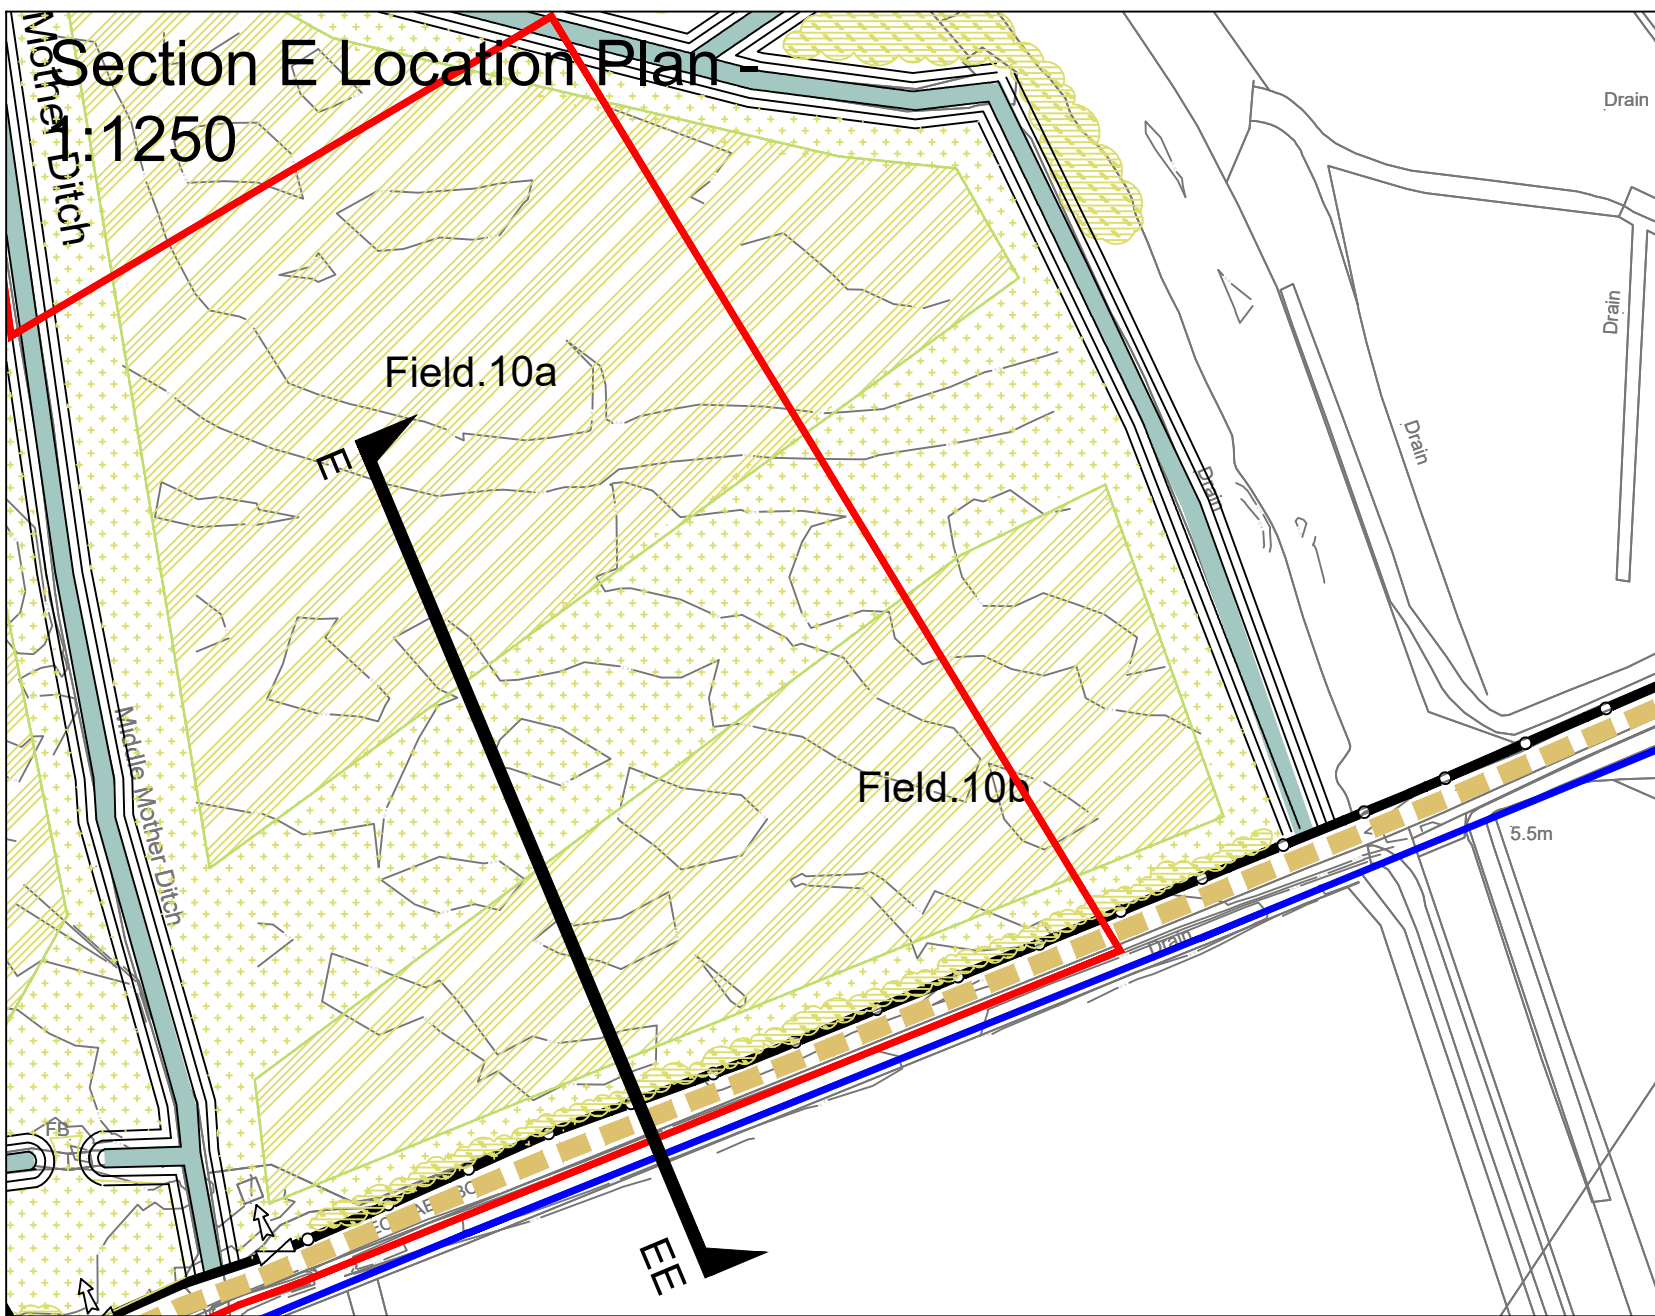

06	21.10.2024	Rev 06 Planning Issue	HL	DL	DL
05	13.09.2024	Rev 05 Issue	HL	DL	DL
04	12.09.2024	Amendments to reflect client comments	HL	DL	DL
03	09.09.2024	Minor amendments to title block	HL	DL	DL
02	09.09.2024	Amendments to sections and location plans	HL	HL	DL
01	05.09.2024	Amended to add location plans	CU	HL	DL
00	22/08/24	Draft Issue	CU	DL	DL
Rev.	Date	Amendment	Drawn	Chkd.	Appd.


STEPHENSON HALLIDAY

Planning, Landscape & Environment
an RSK company

Fourways House,
57 Hilton Street,
Manchester,
M1 2EJ


Tel: +44 (0)330 002 1780
Email: info@stephenson-halliday.com
Web: www.stephenson-halliday.com

Section F - Typical Section through Spoil Mounds

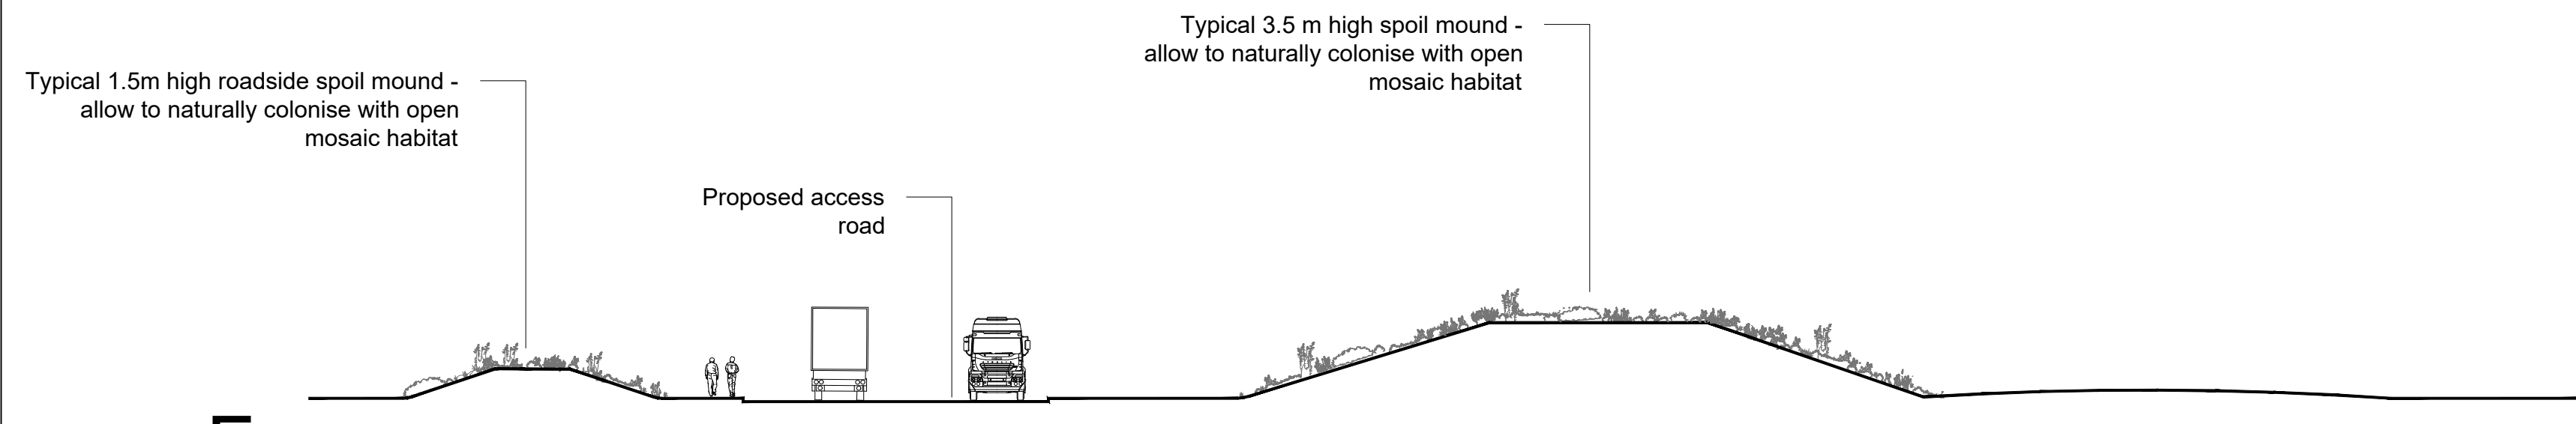

F

FF

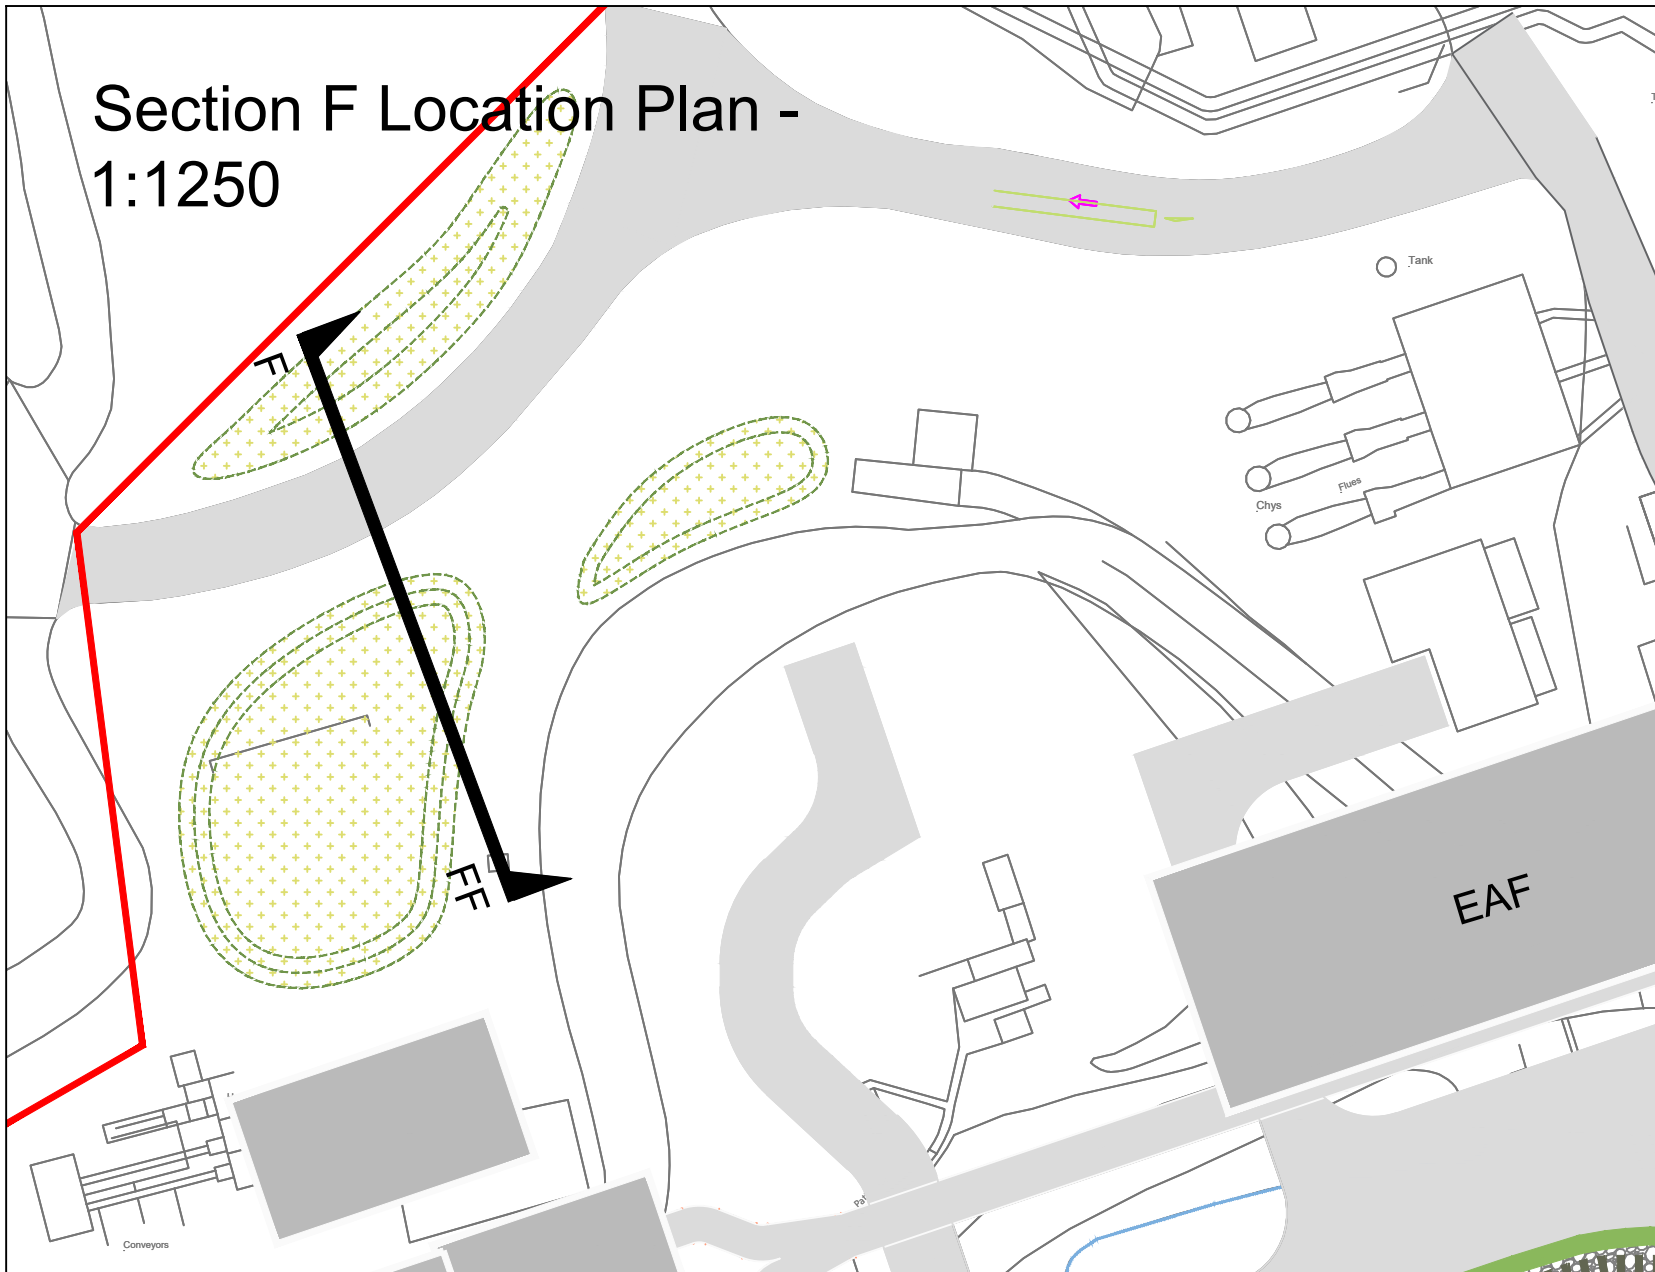

Client

Tata Steel UK Limited (Tata Steel)

Project Title

EAF
Port Talbot

Drawing Title

Landscape Proposals

Site Sections-2 of 2

Drawn	Date	Checked	Date	Approved	Date
CU	22/08/24	DL	22/08/24	DL	22/08/24
Scale	1:250	Orig Size	A1	Status	Planning

Drawing No.

0780-SHRSK-XX-XX-DR-L-7001

Rev.

06

File Path

0780-05-04

