


**LEGEND:**

- Noise Sensitive Receptors
- Proxy Monitoring Locations
- Quiet Areas

| REV | DATE     | DESCRIPTION                   | BY | APR. |
|-----|----------|-------------------------------|----|------|
| R02 | 28/10/24 | Updated noise control barrier | AW | DC   |
| R01 | 19/08/24 | For Issue                     | AW | DC   |

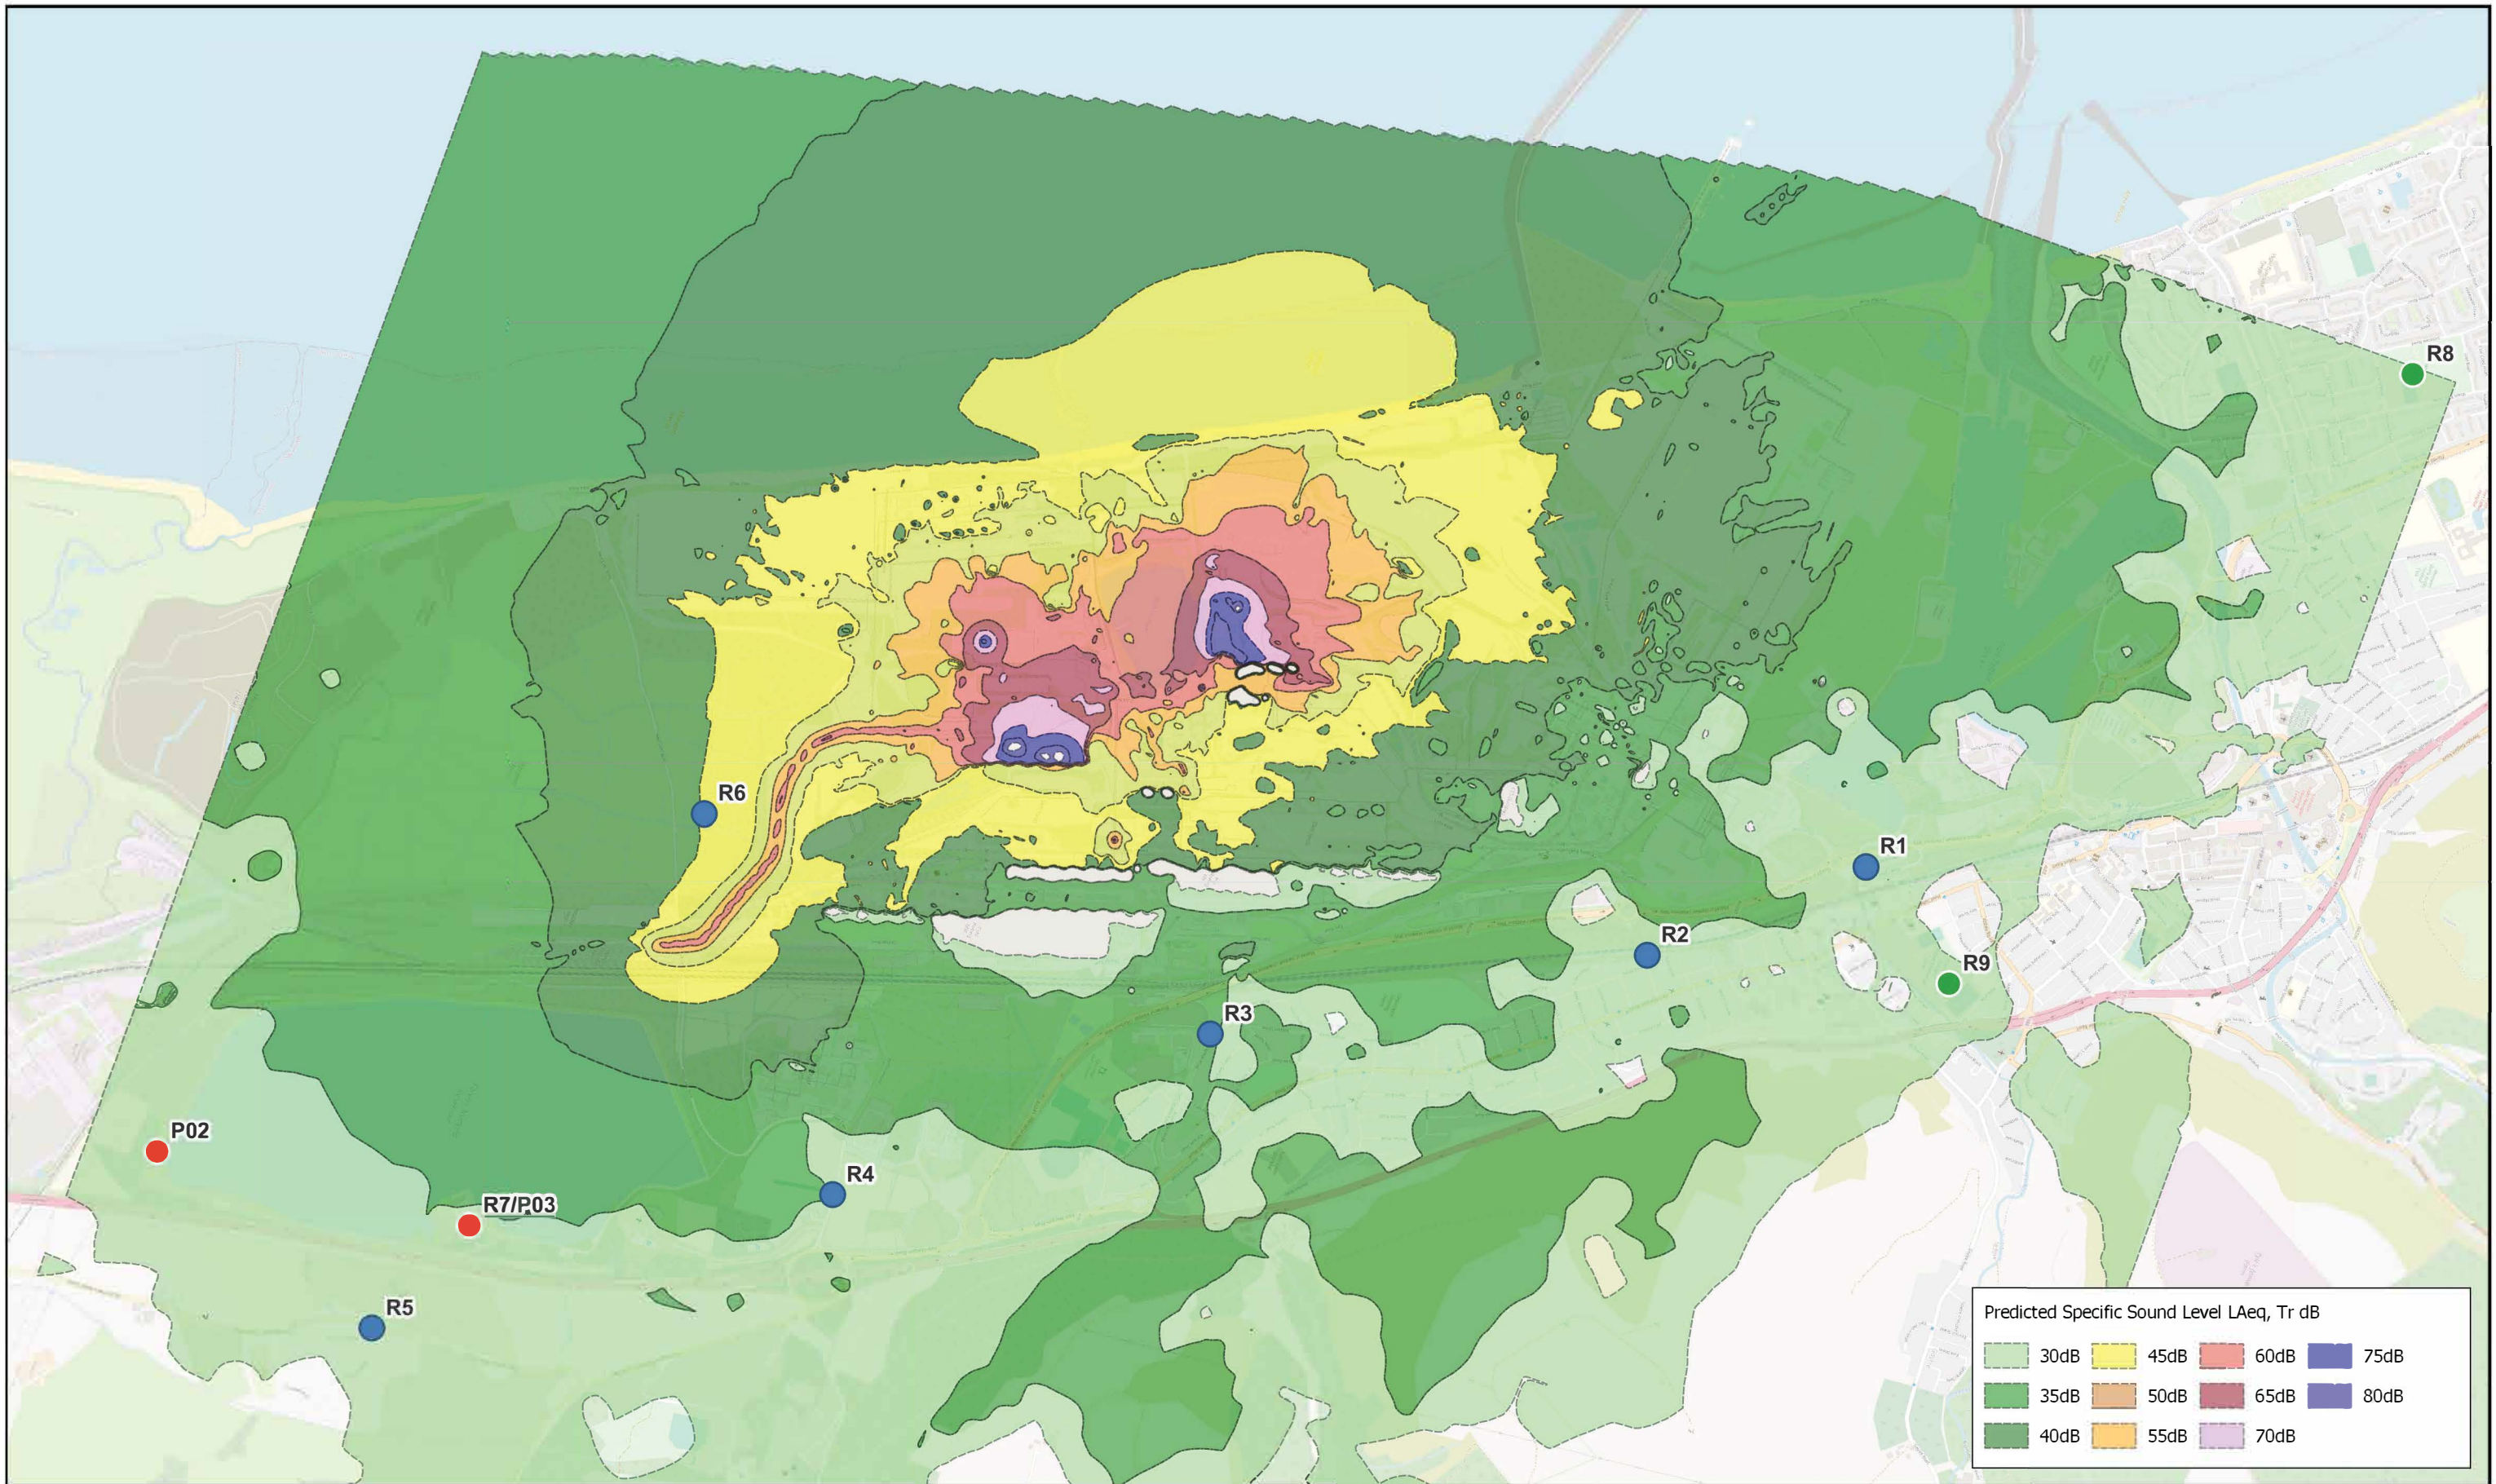

RSK Acoustics Limited  
t +44 (0)1932 829007  
e info@rskacoustics.com  
w www.rskacoustics.com

Addlestone | Bristol | Coventry | Glasgow  
Helsby | Hemel | Leeds | London | Manchester

Registered Office: Spring Lodge, 172 Chester Road, Helsby, WA6 0AR

|               |                                                       |      |     |
|---------------|-------------------------------------------------------|------|-----|
| Client        | TATA Steel UK Limited (Tata Steel)                    |      |     |
| Project Name  | EAF Project                                           |      |     |
| Drawing Title | EAF and Scrap Phase One Cumulative Noise Contour Plot |      |     |
| Drawing No.   | 2062419-RSK-DR-YA-00010                               | Rev. | R02 |