


LEGEND:

- Noise Sensitive Receptors
- Proxy Monitoring Locations
- Quiet Areas

R02	19/08/24	Updated noise control barrier	KM	DC	
R01	19/08/24	For Issue	AW	DC	
REV	DATE	DESCRIPTION	BY	APR.	

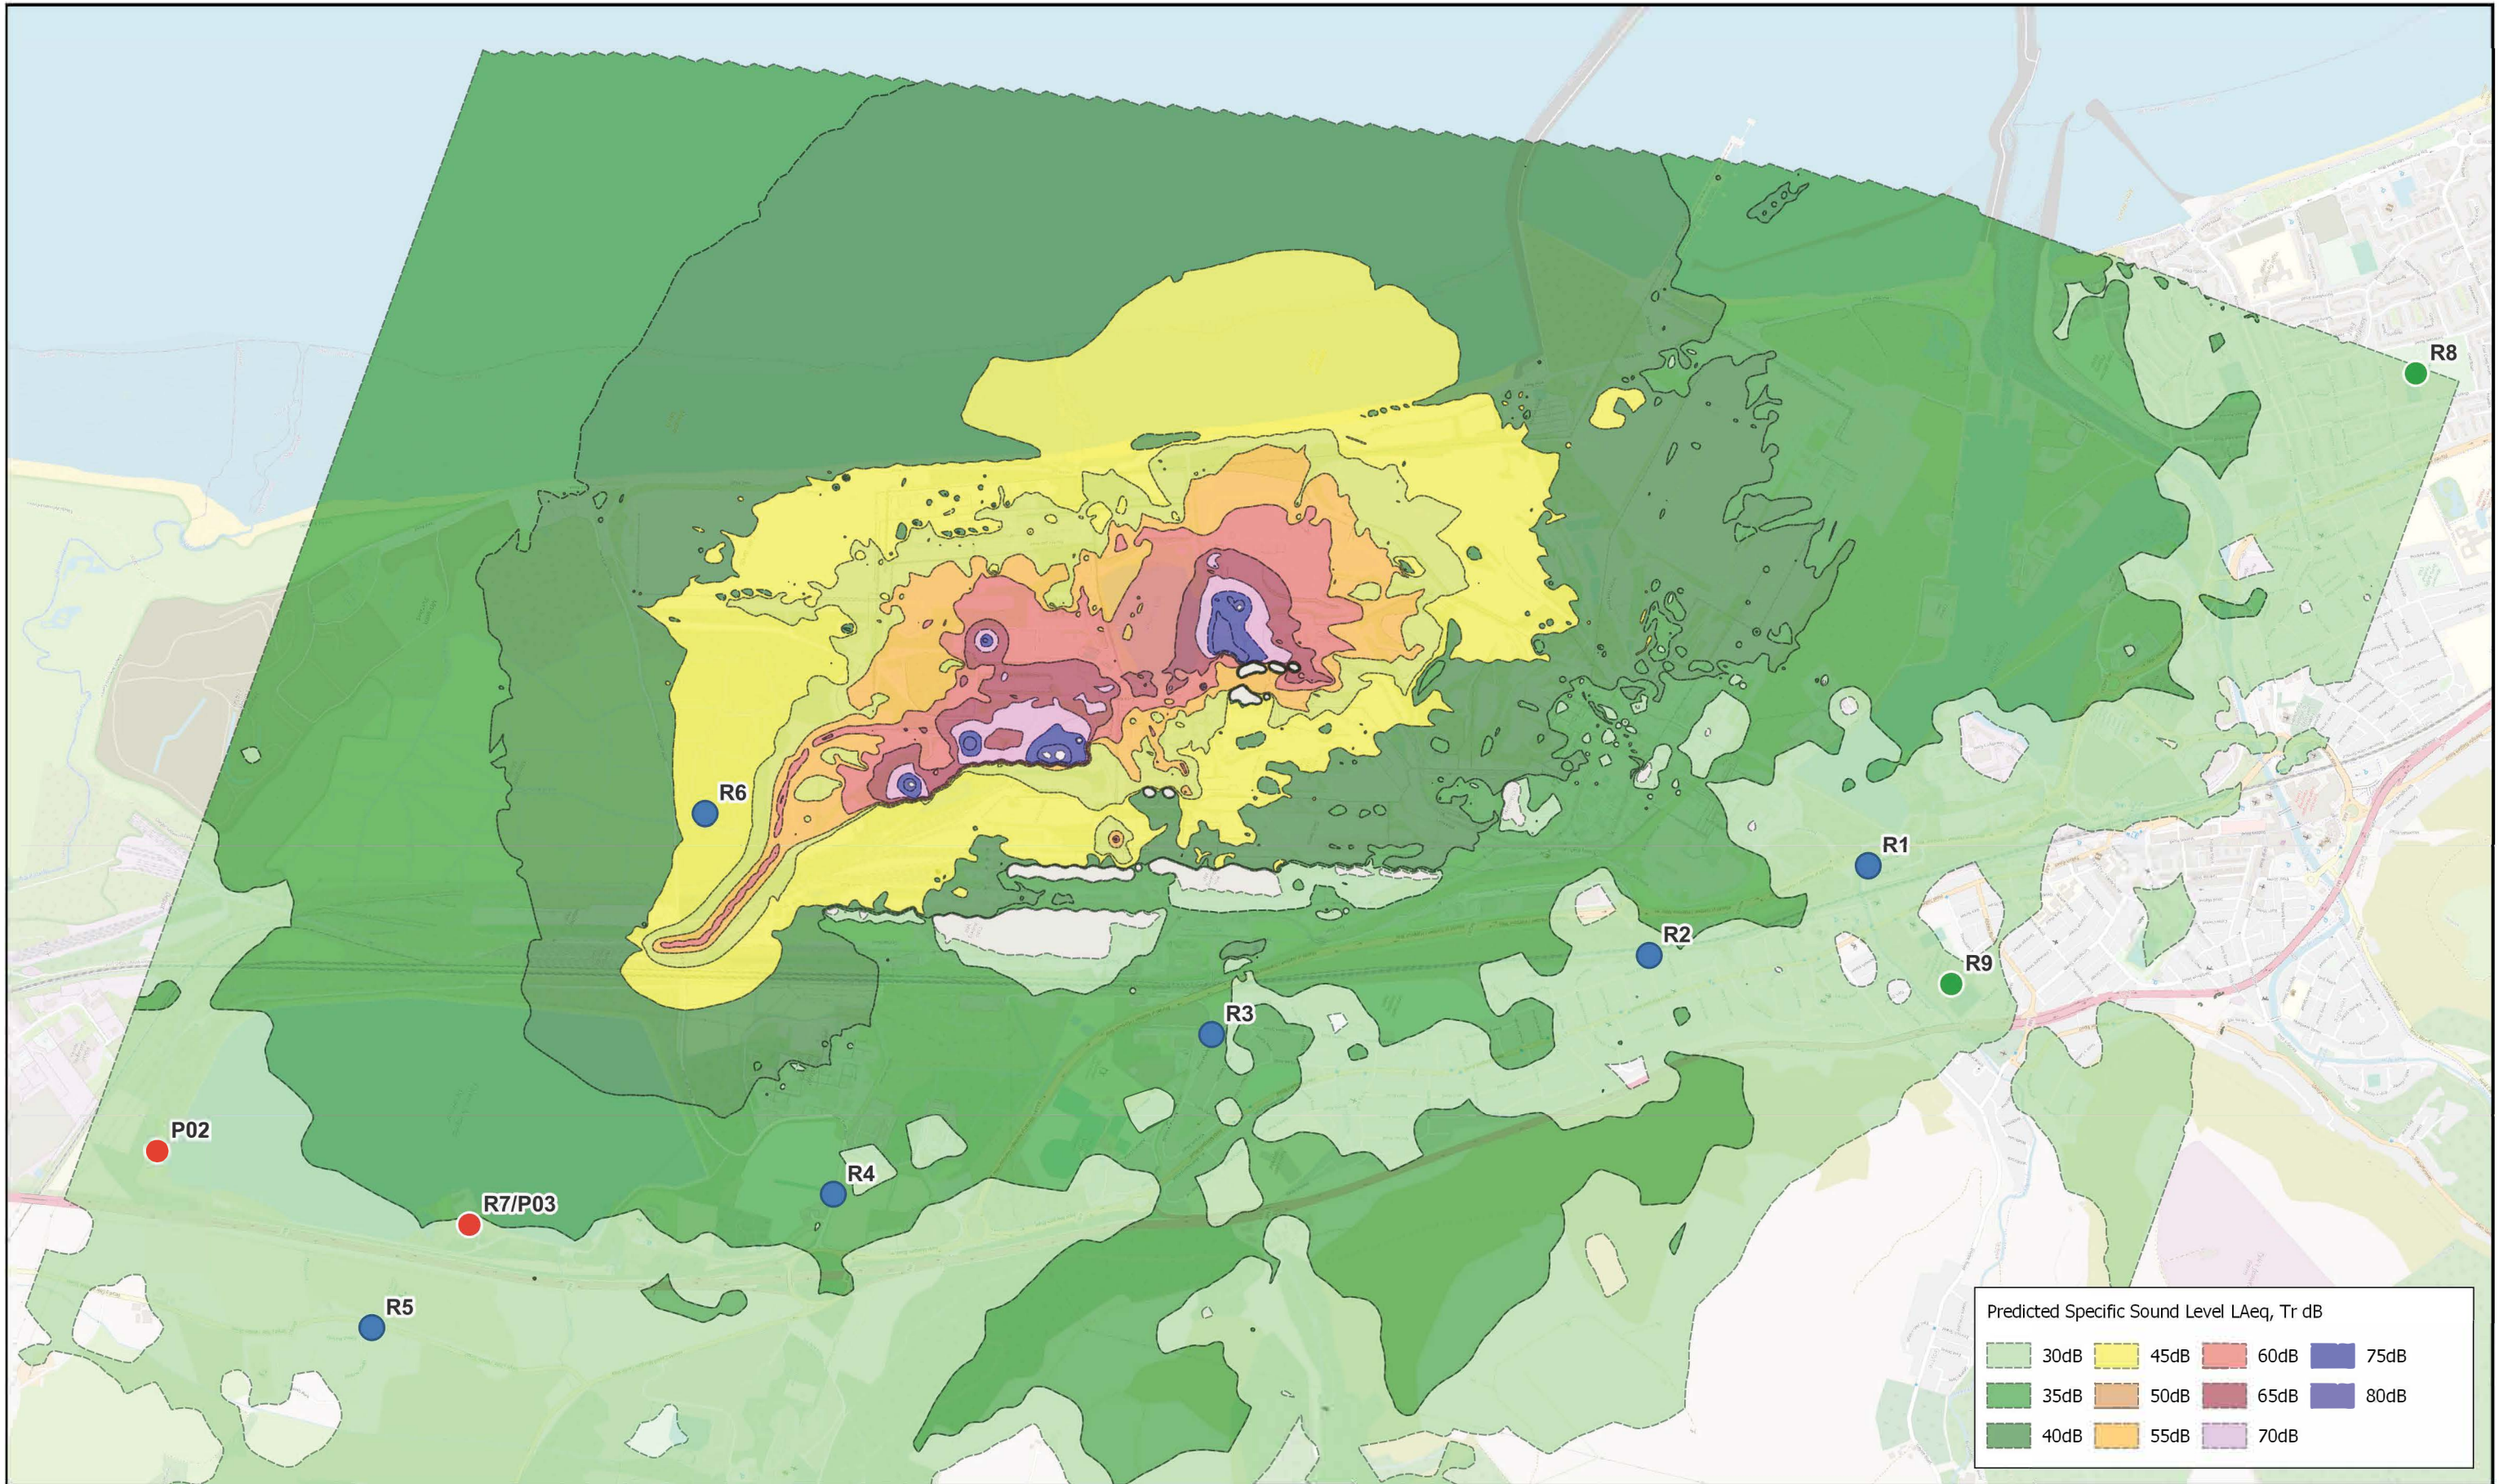

RSK
acoustics

RSK Acoustics Limited Addlestone | Bristol | Coventry | Glasgow
t +44 (0)1932 829007 Helsby | Hemel | Leeds | London | Manchester
Registered Office: Spring Lodge, 172 Chester Road, Helsby, WA6 0AR
e info@rskacoustics.com w www.rskacoustics.com

Scale	Orig. Size	Project No.	Client
N.T.S.	A3	2062419	TATA Steel UK Limited (Tata Steel)
			Project Name
			EAF Project
			Drawing Title
			EAF and Scrap Phase Two (Alternative) Cumulative Noise Contour Plot
			Drawing No.
			2062419-RSK-DR-YA-00013
			Rev.
			R02