


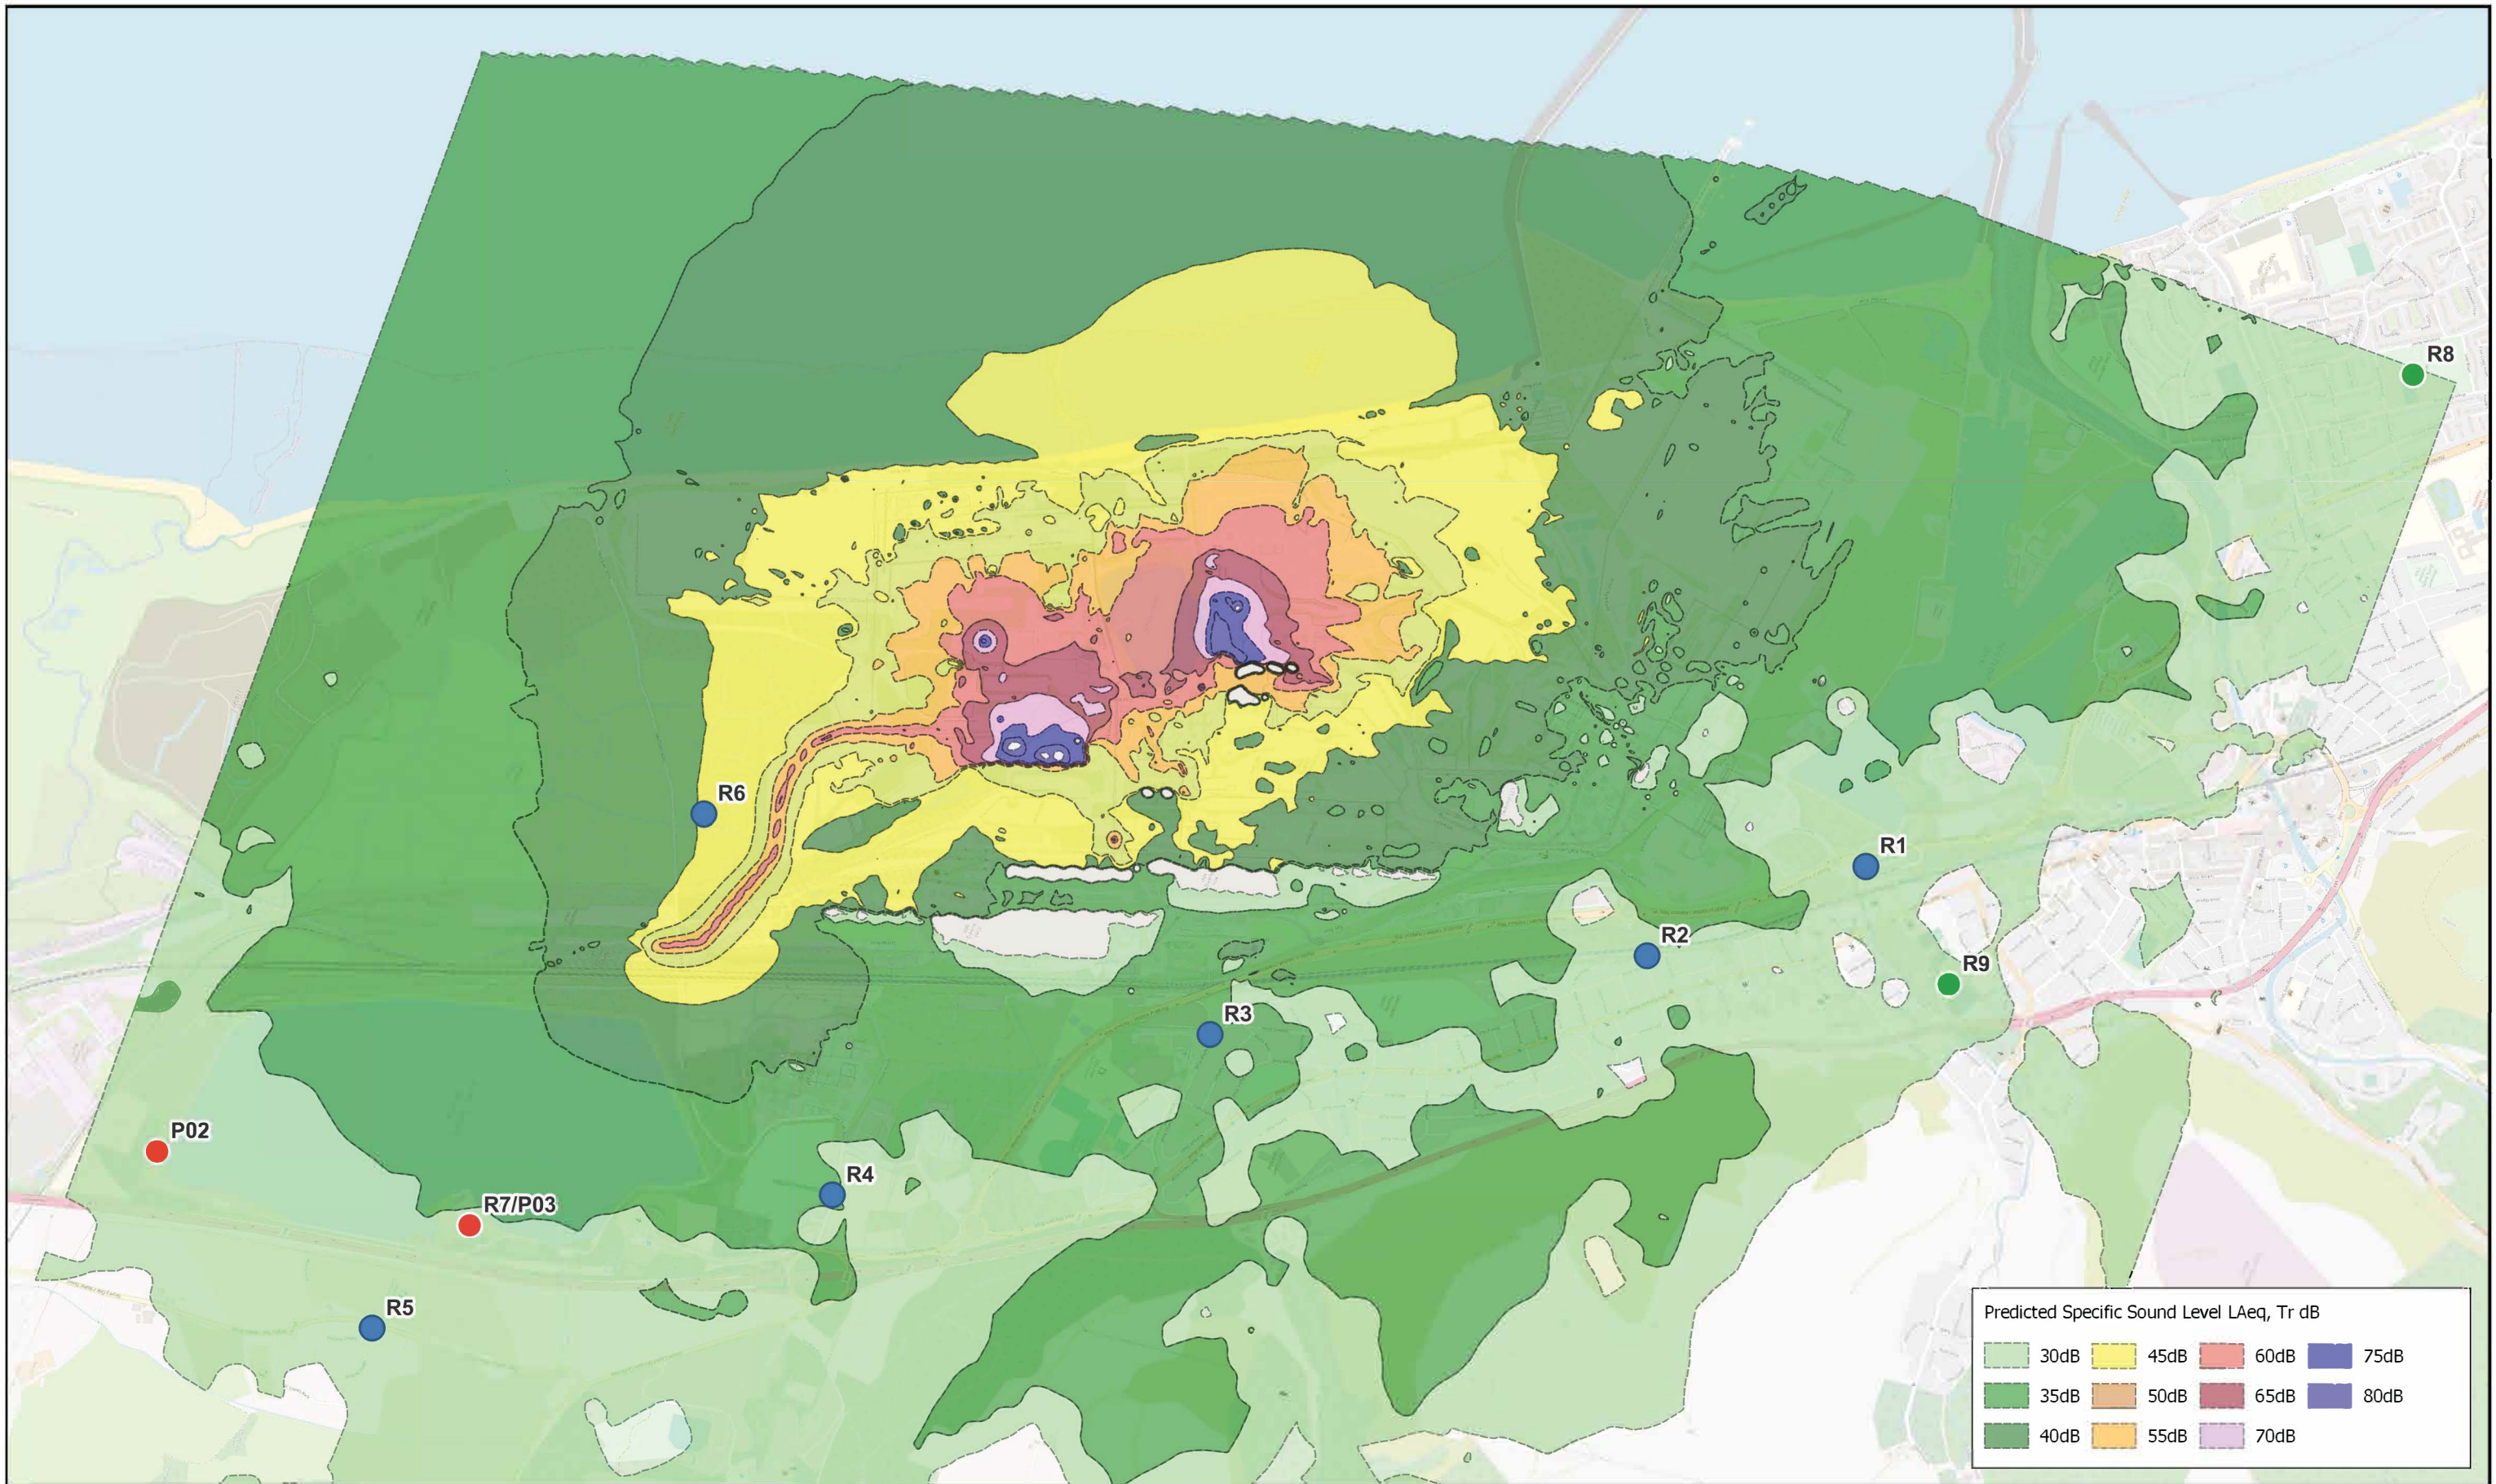

Predicted Specific Sound Level LAeq, Tr dB							
30dB	45dB	60dB	75dB				
35dB	50dB	65dB	80dB				
40dB	55dB	70dB					

LEGEND:

- Noise Sensitive Receptors
- Proxy Monitoring Locations
- Quiet Areas

REV	DATE	DESCRIPTION	BY	APR.
R02	28/10/24	Updated noise control barrier	KM	DC
R01	19/08/24	For Issue	AW	DC

RSK
acoustics

RSK Acoustics Limited | Addlestone | Bristol | Coventry | Glasgow
t +44 (0)1932 829007 | Helsby | Hemel | Leeds | London | Manchester

Registered Office: Spring Lodge, 172 Chester Road, Helsby, WA6 0AR
e info@rskacoustics.com | w www.rskacoustics.com

Scale	Orig. Size	Project No.	Drawing No.	Rev.
N.T.S.	A3	2062419	2062419-RSK-DR-YA-00011	R02

Client	TATA Steel UK Limited (Tata Steel)
Project Name	EAF Project
Drawing Title	EAF and Scrap Phase Two Cumulative Noise Contour Plot
Drawing No.	2062419-RSK-DR-YA-00011
Rev.	R02