



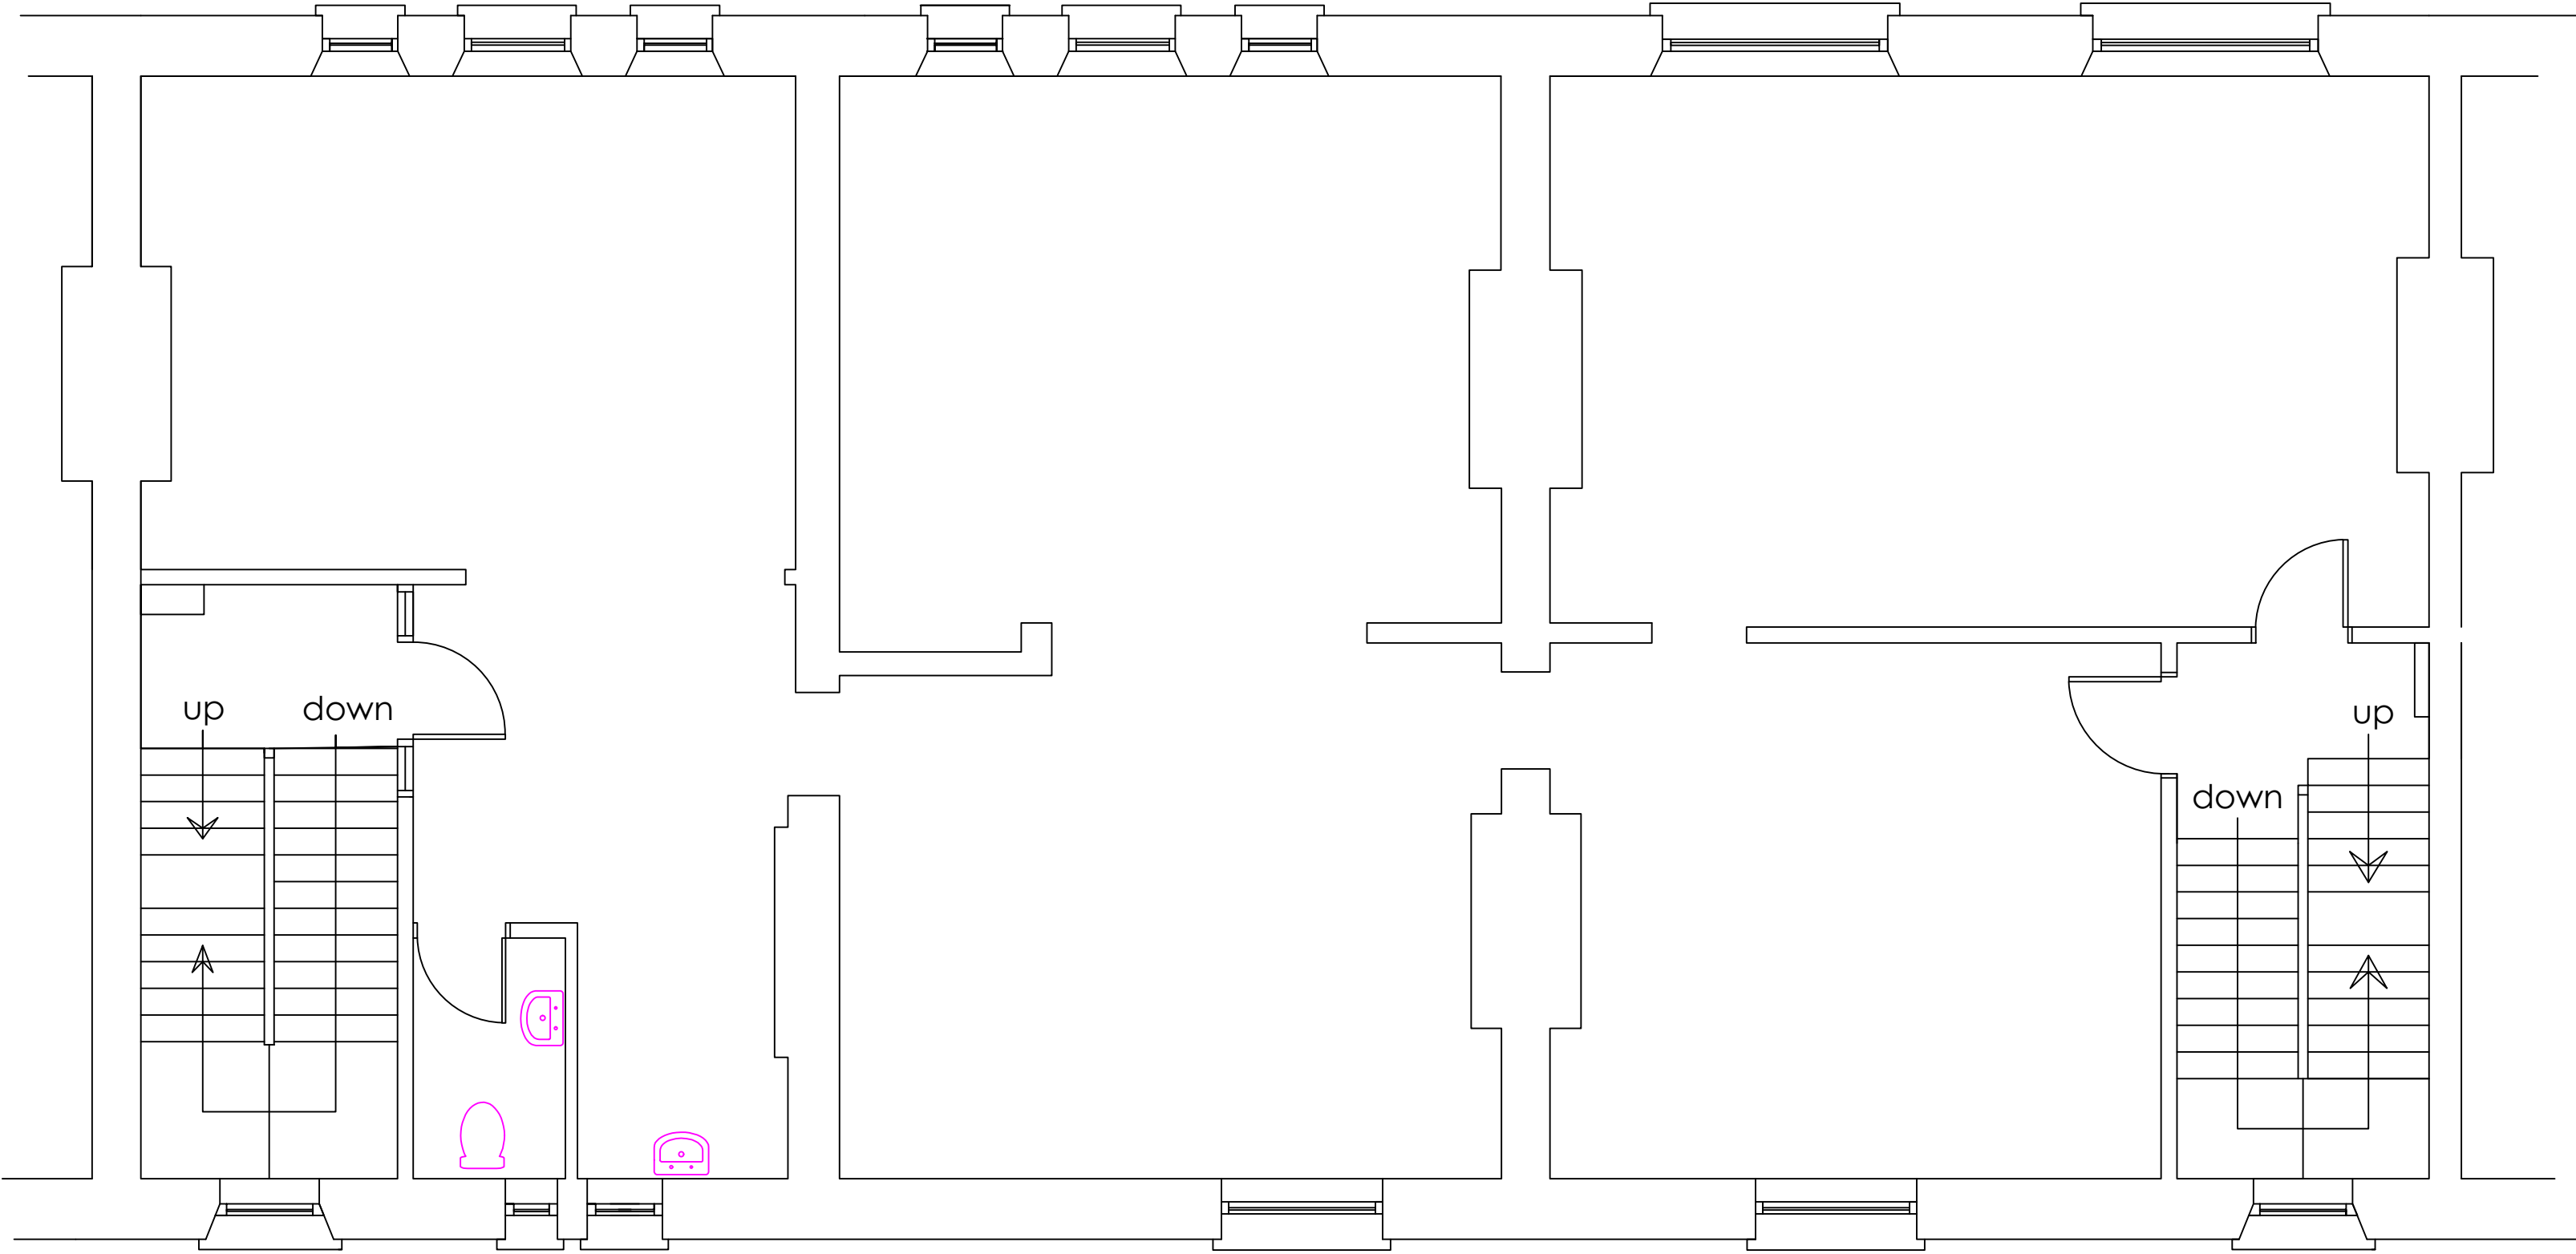

EXISTING PLAN 2ND FLOOR

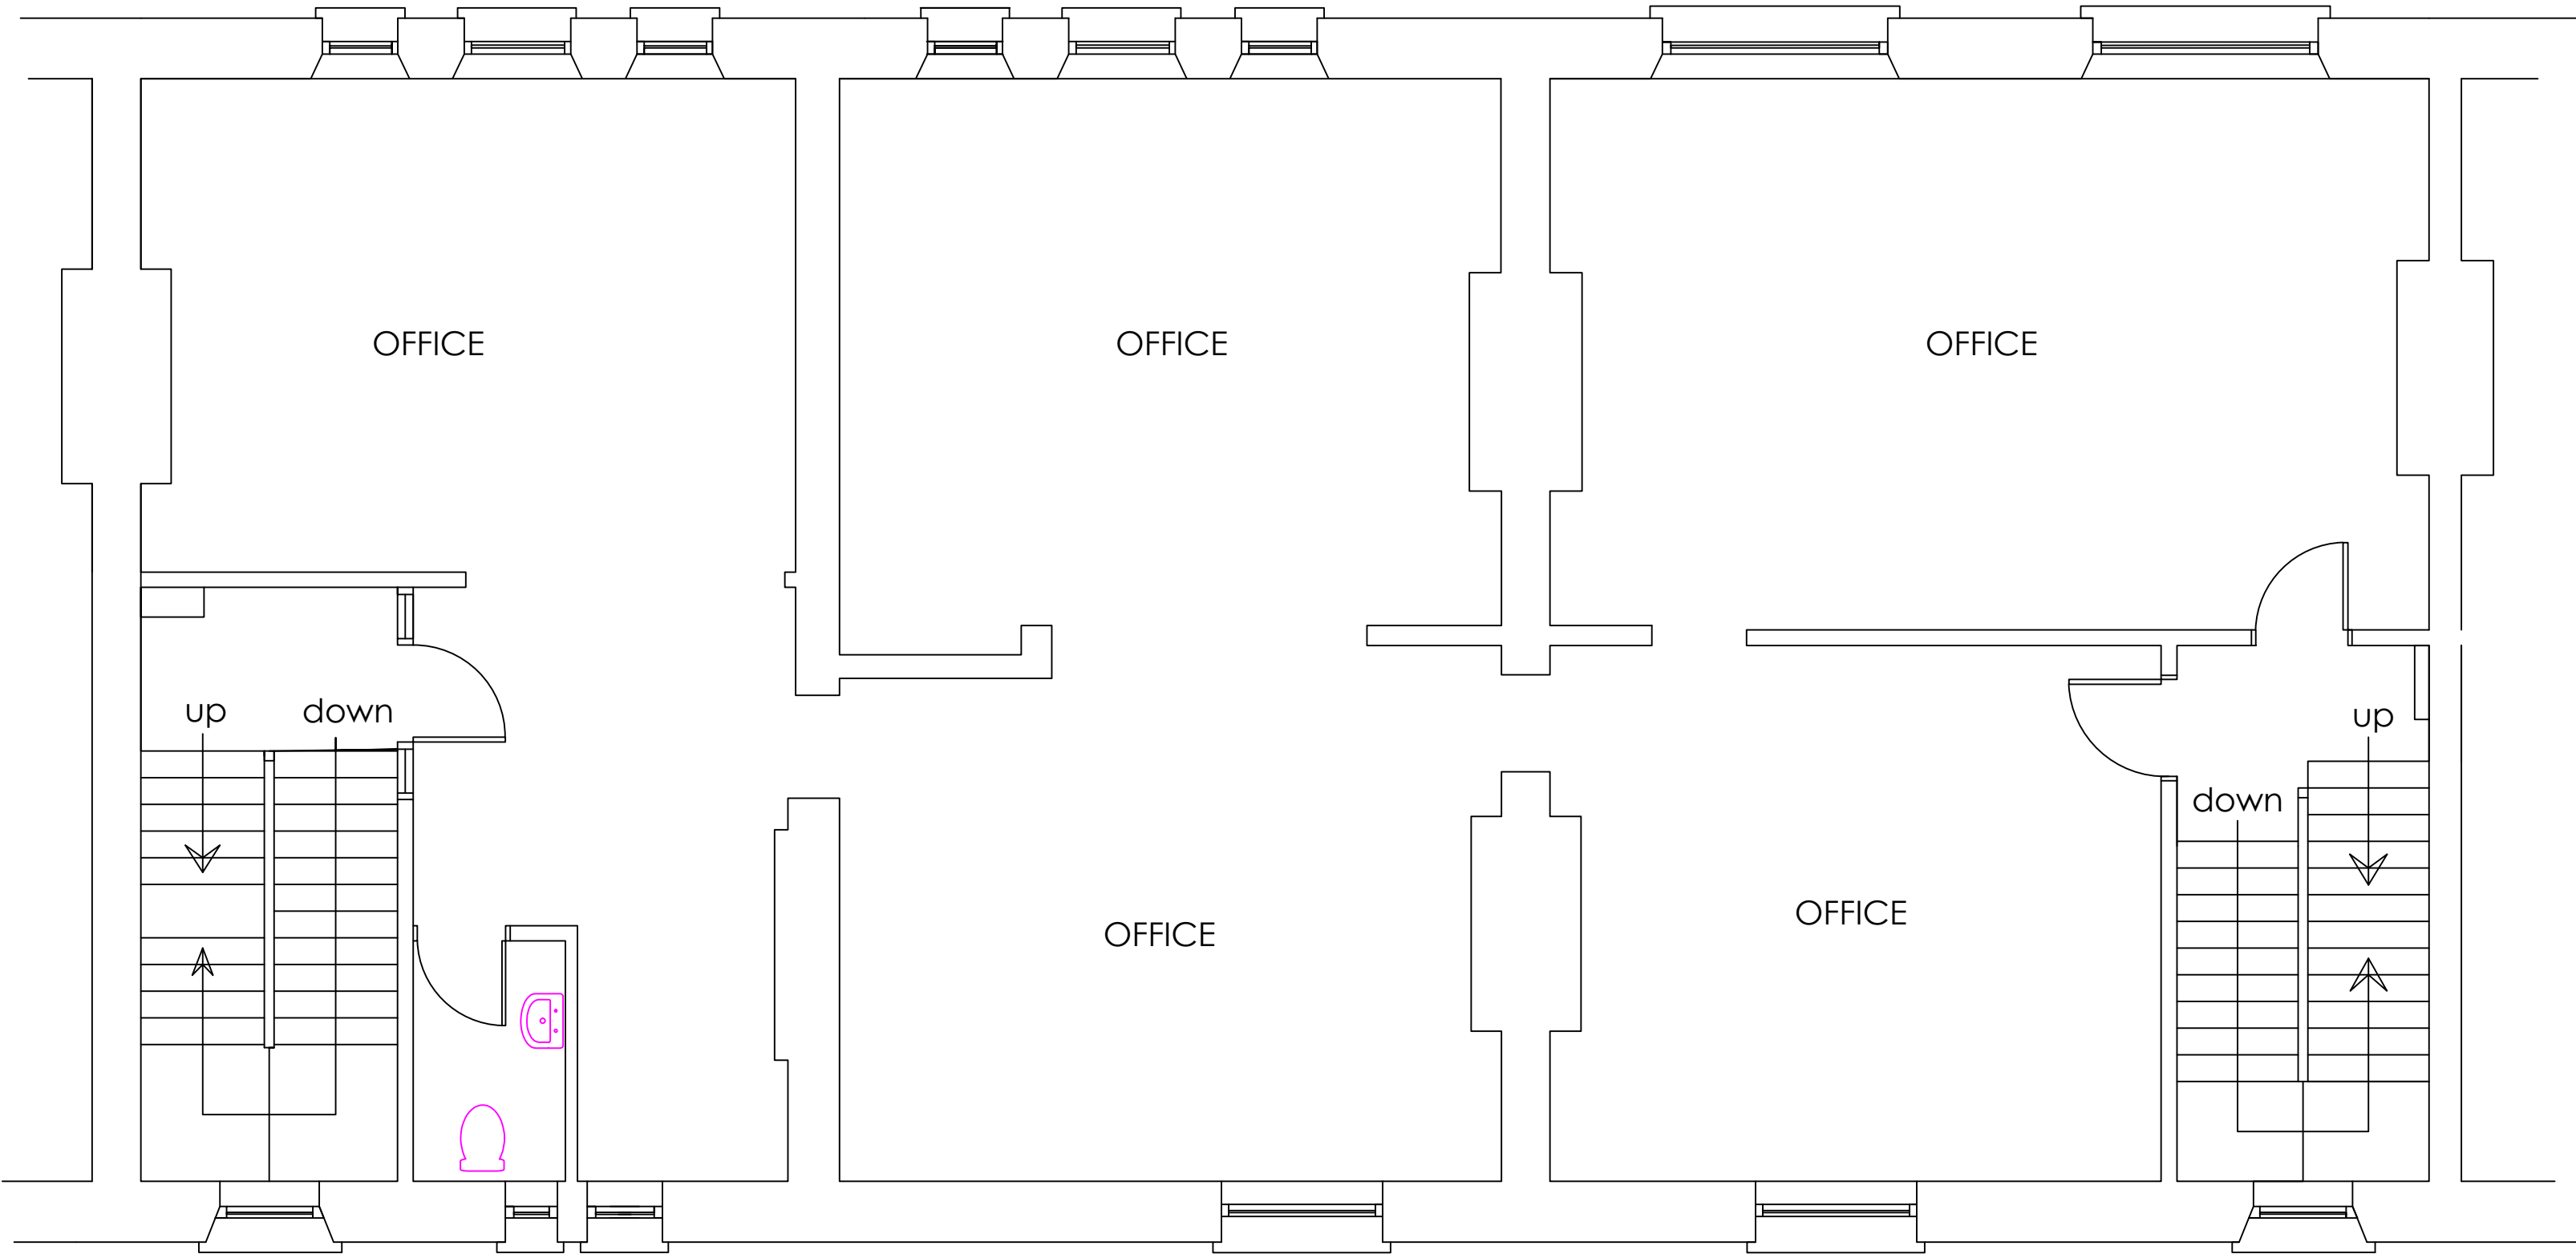

PROPOSED PLAN 2ND FLOOR

General Notes

No.	Revision/Issue	Date
-----	----------------	------

Firm Name and Address

Project Name and Address
EXISTING & PROPOSED
2ND FLOOR PLANS
18-20 STATION RD
PORT TALBOT

Project	SUK	Sheet
Date	31-10-24	B-01
Scale	1:50	