



Section A - Typical Section through Gabion Edge to Lagoon
1:250

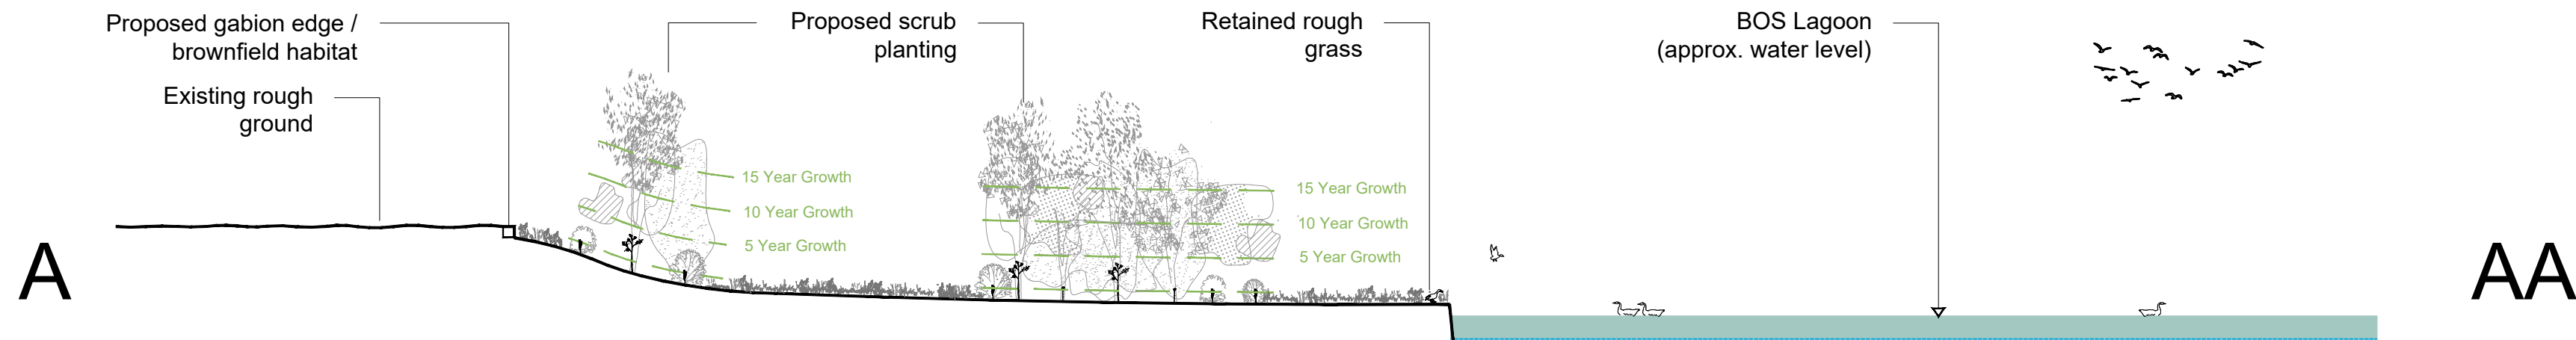


Section A Location Plan -
1:1250

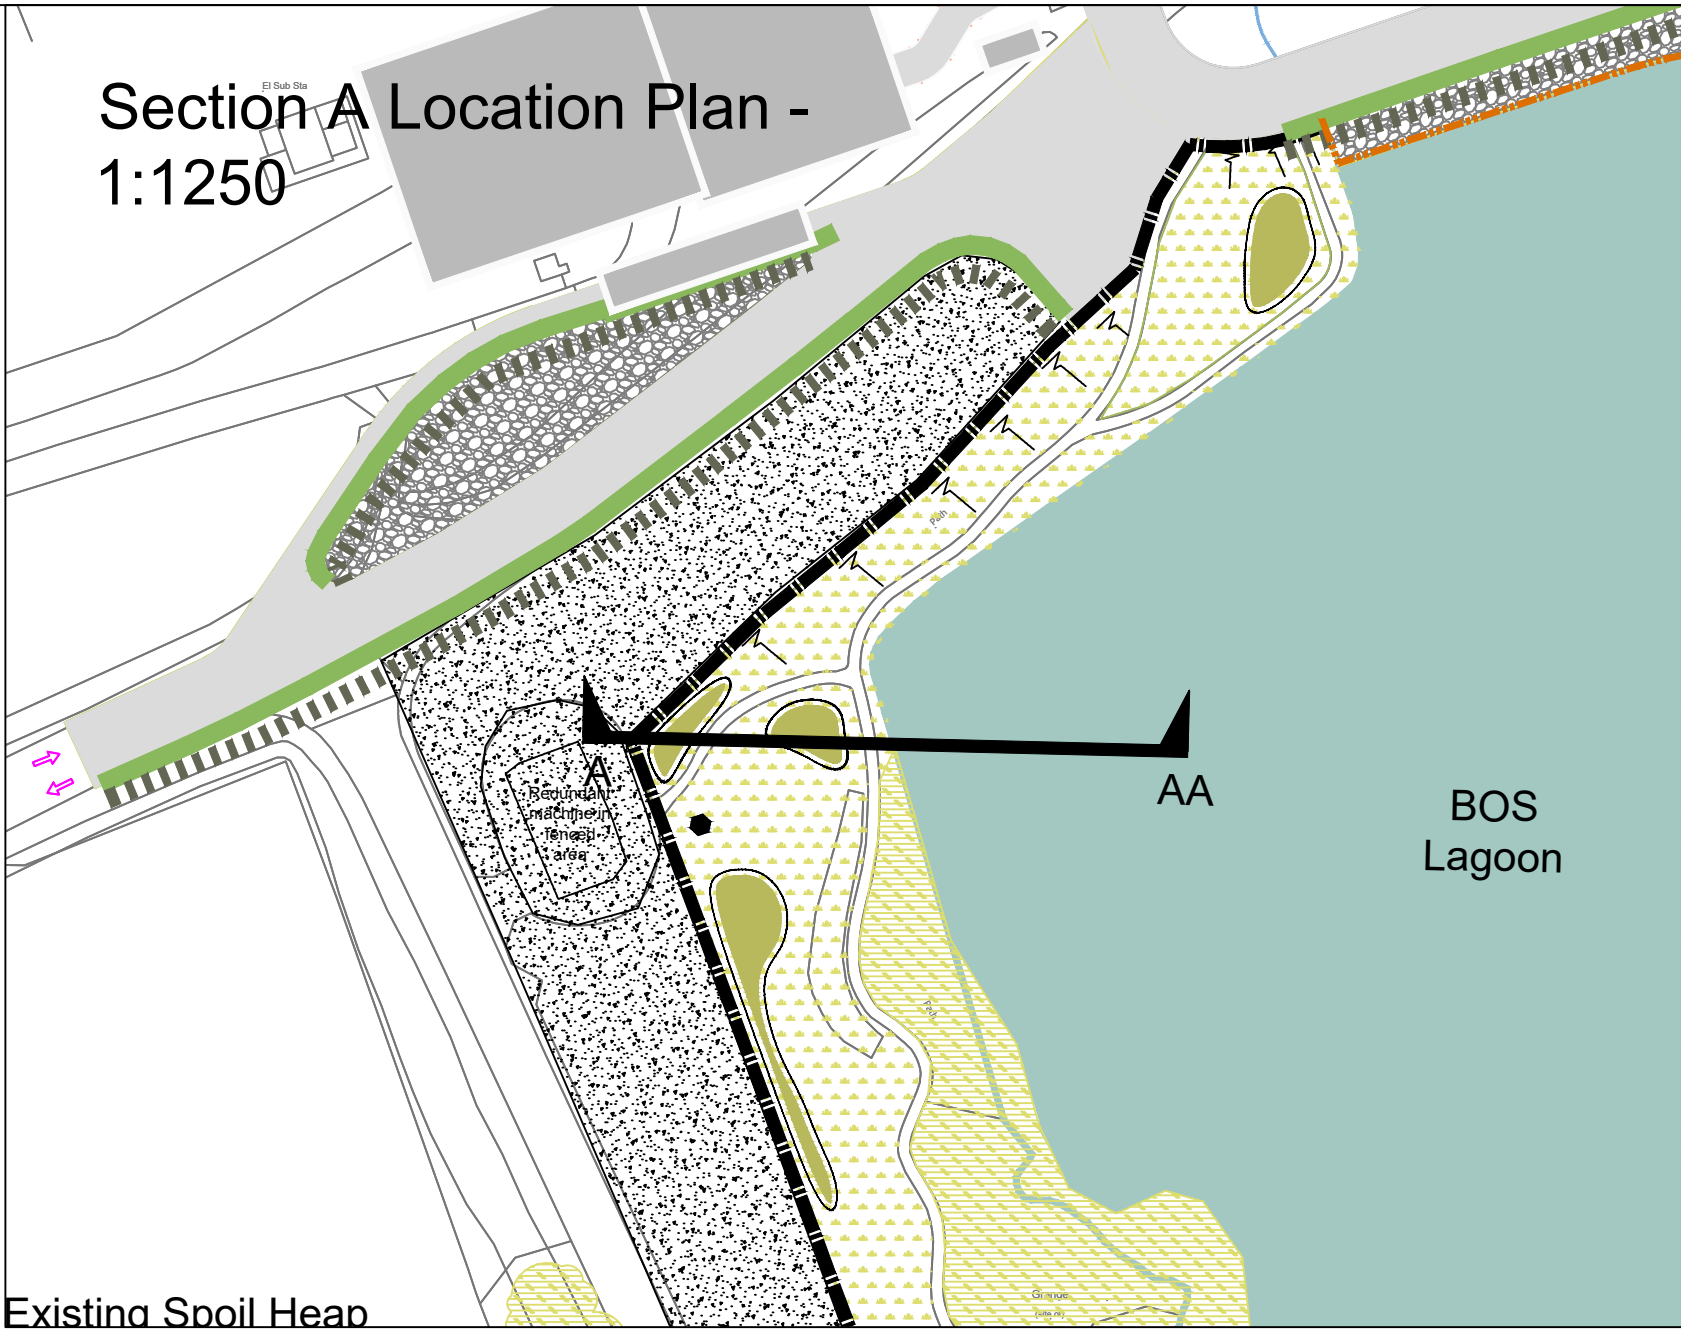


GENERAL NOTES
Do not scale from this drawing.
Only work to written dimensions.
Drawing is for planning purposes only not for construction.
All site dimensions shall be verified by the Contractor on site prior to commencing any works.
All contractors should ascertain the location of all underground services/utilities before undertaking any work and conflicts resolved.
It is assumed all work will be carried out by an experienced competent contractor working to an approved method statement.

Section B - Typical Section through Reed Bed

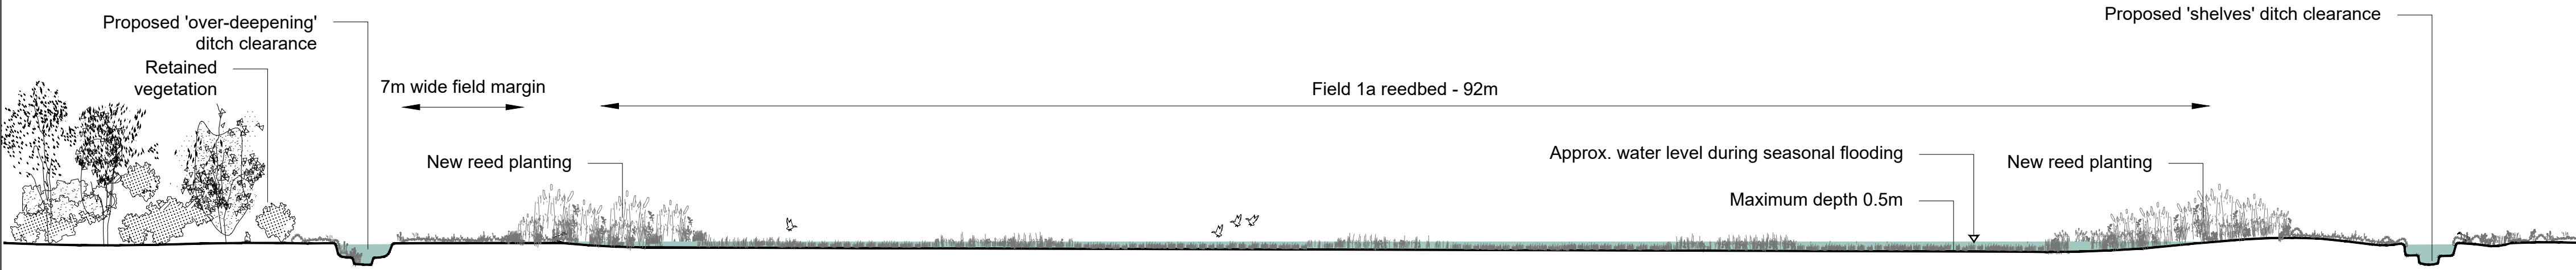

Section B Location Plan -
1:1250

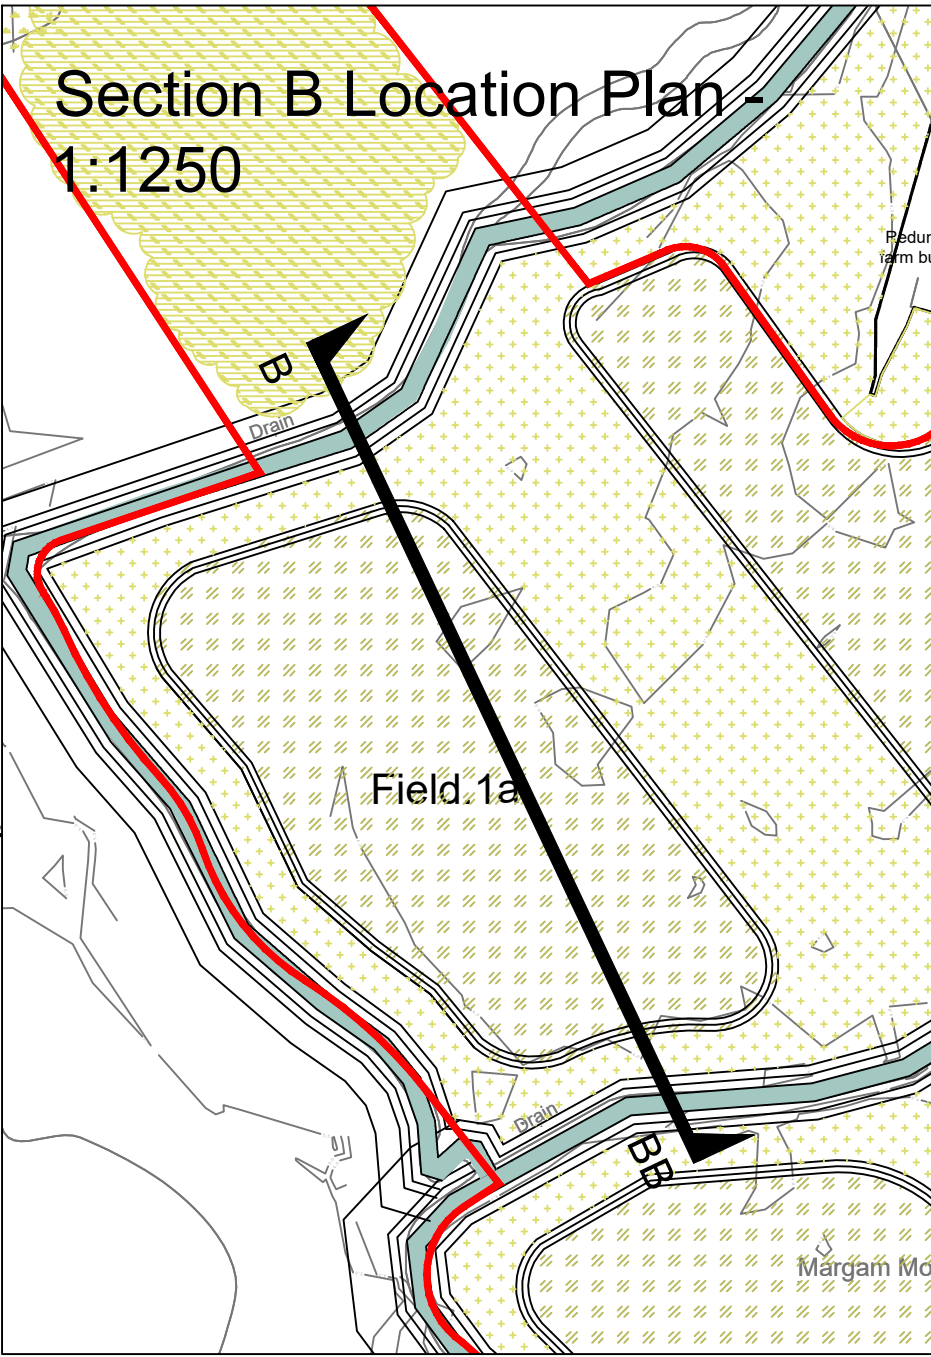

06	21.10.2024	Rev 06 Planning Issue	HL	DL	DL
05	13.09.2024	Rev 05 Issue	HL	DL	DL
04	12.09.2024	Amendments to reflect client comments	HL	DL	DL
03	09.09.2024	Minor amendments to title block	HL	DL	DL
02	09.09.2024	Amendments to sections and location plans	HL	HL	DL
01	05.09.2024	Amended to add location plans	CU	HL	DL
00	22/08/24	Draft Issue	CU	DL	DL
Rev.	Date	Amendment	Drawn	Chkd.	Appd.

STEPHENSON HALLIDAY

Planning, Landscape & Environment
an RSK company


Fourways House,
57 Hilton Street,
Manchester,
M1 2EJ
Tel: +44 (0)330 002 1780
Email: info@stephenson-halliday.com
Web: www.stephenson-halliday.com

Client
TATA Steel UK Ltd


Project Title
**EAF
Port Talbot**

Drawing Title
**Landscape Proposals
Site Sections - 1 of 2**

Drawn CU	Date 22/08/24	Checked DL	Date 22/08/24	Approved DL	Date 22/08/24
Scale 1:250	Orig Size A1	Status For Planning			
Drawing No. 0780-SHRSK-XX-XX-DR-L-7000					Rev 06
File Path 0780-05-04					

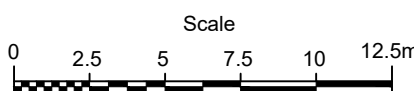

Section C - Typical Section through Field 4 Wetland Scrape

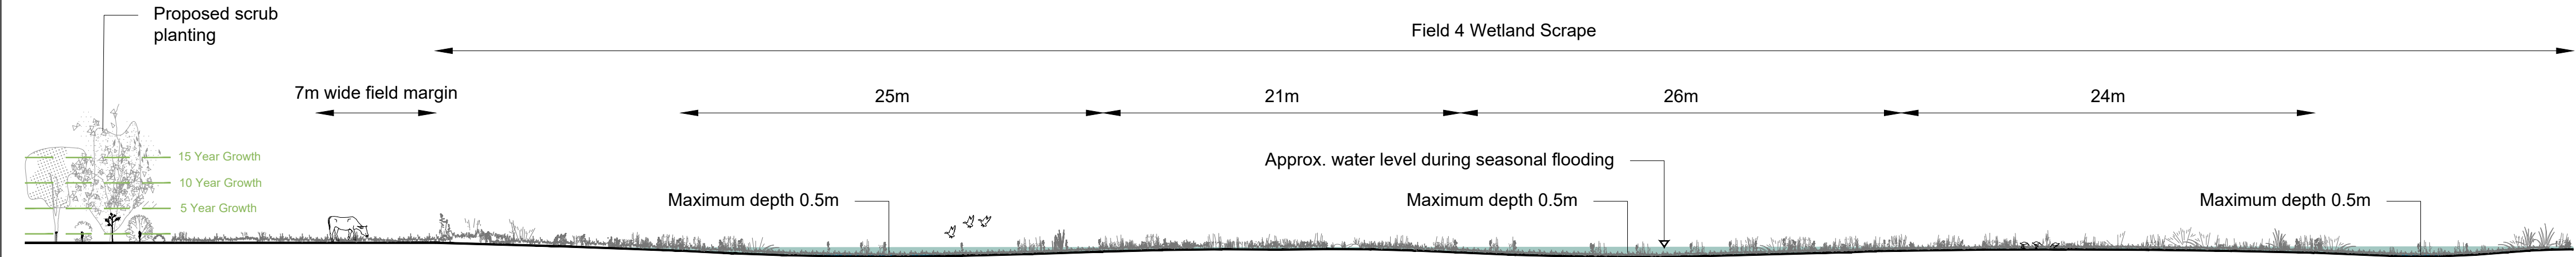

Section C Location Plan -
1:1250

