
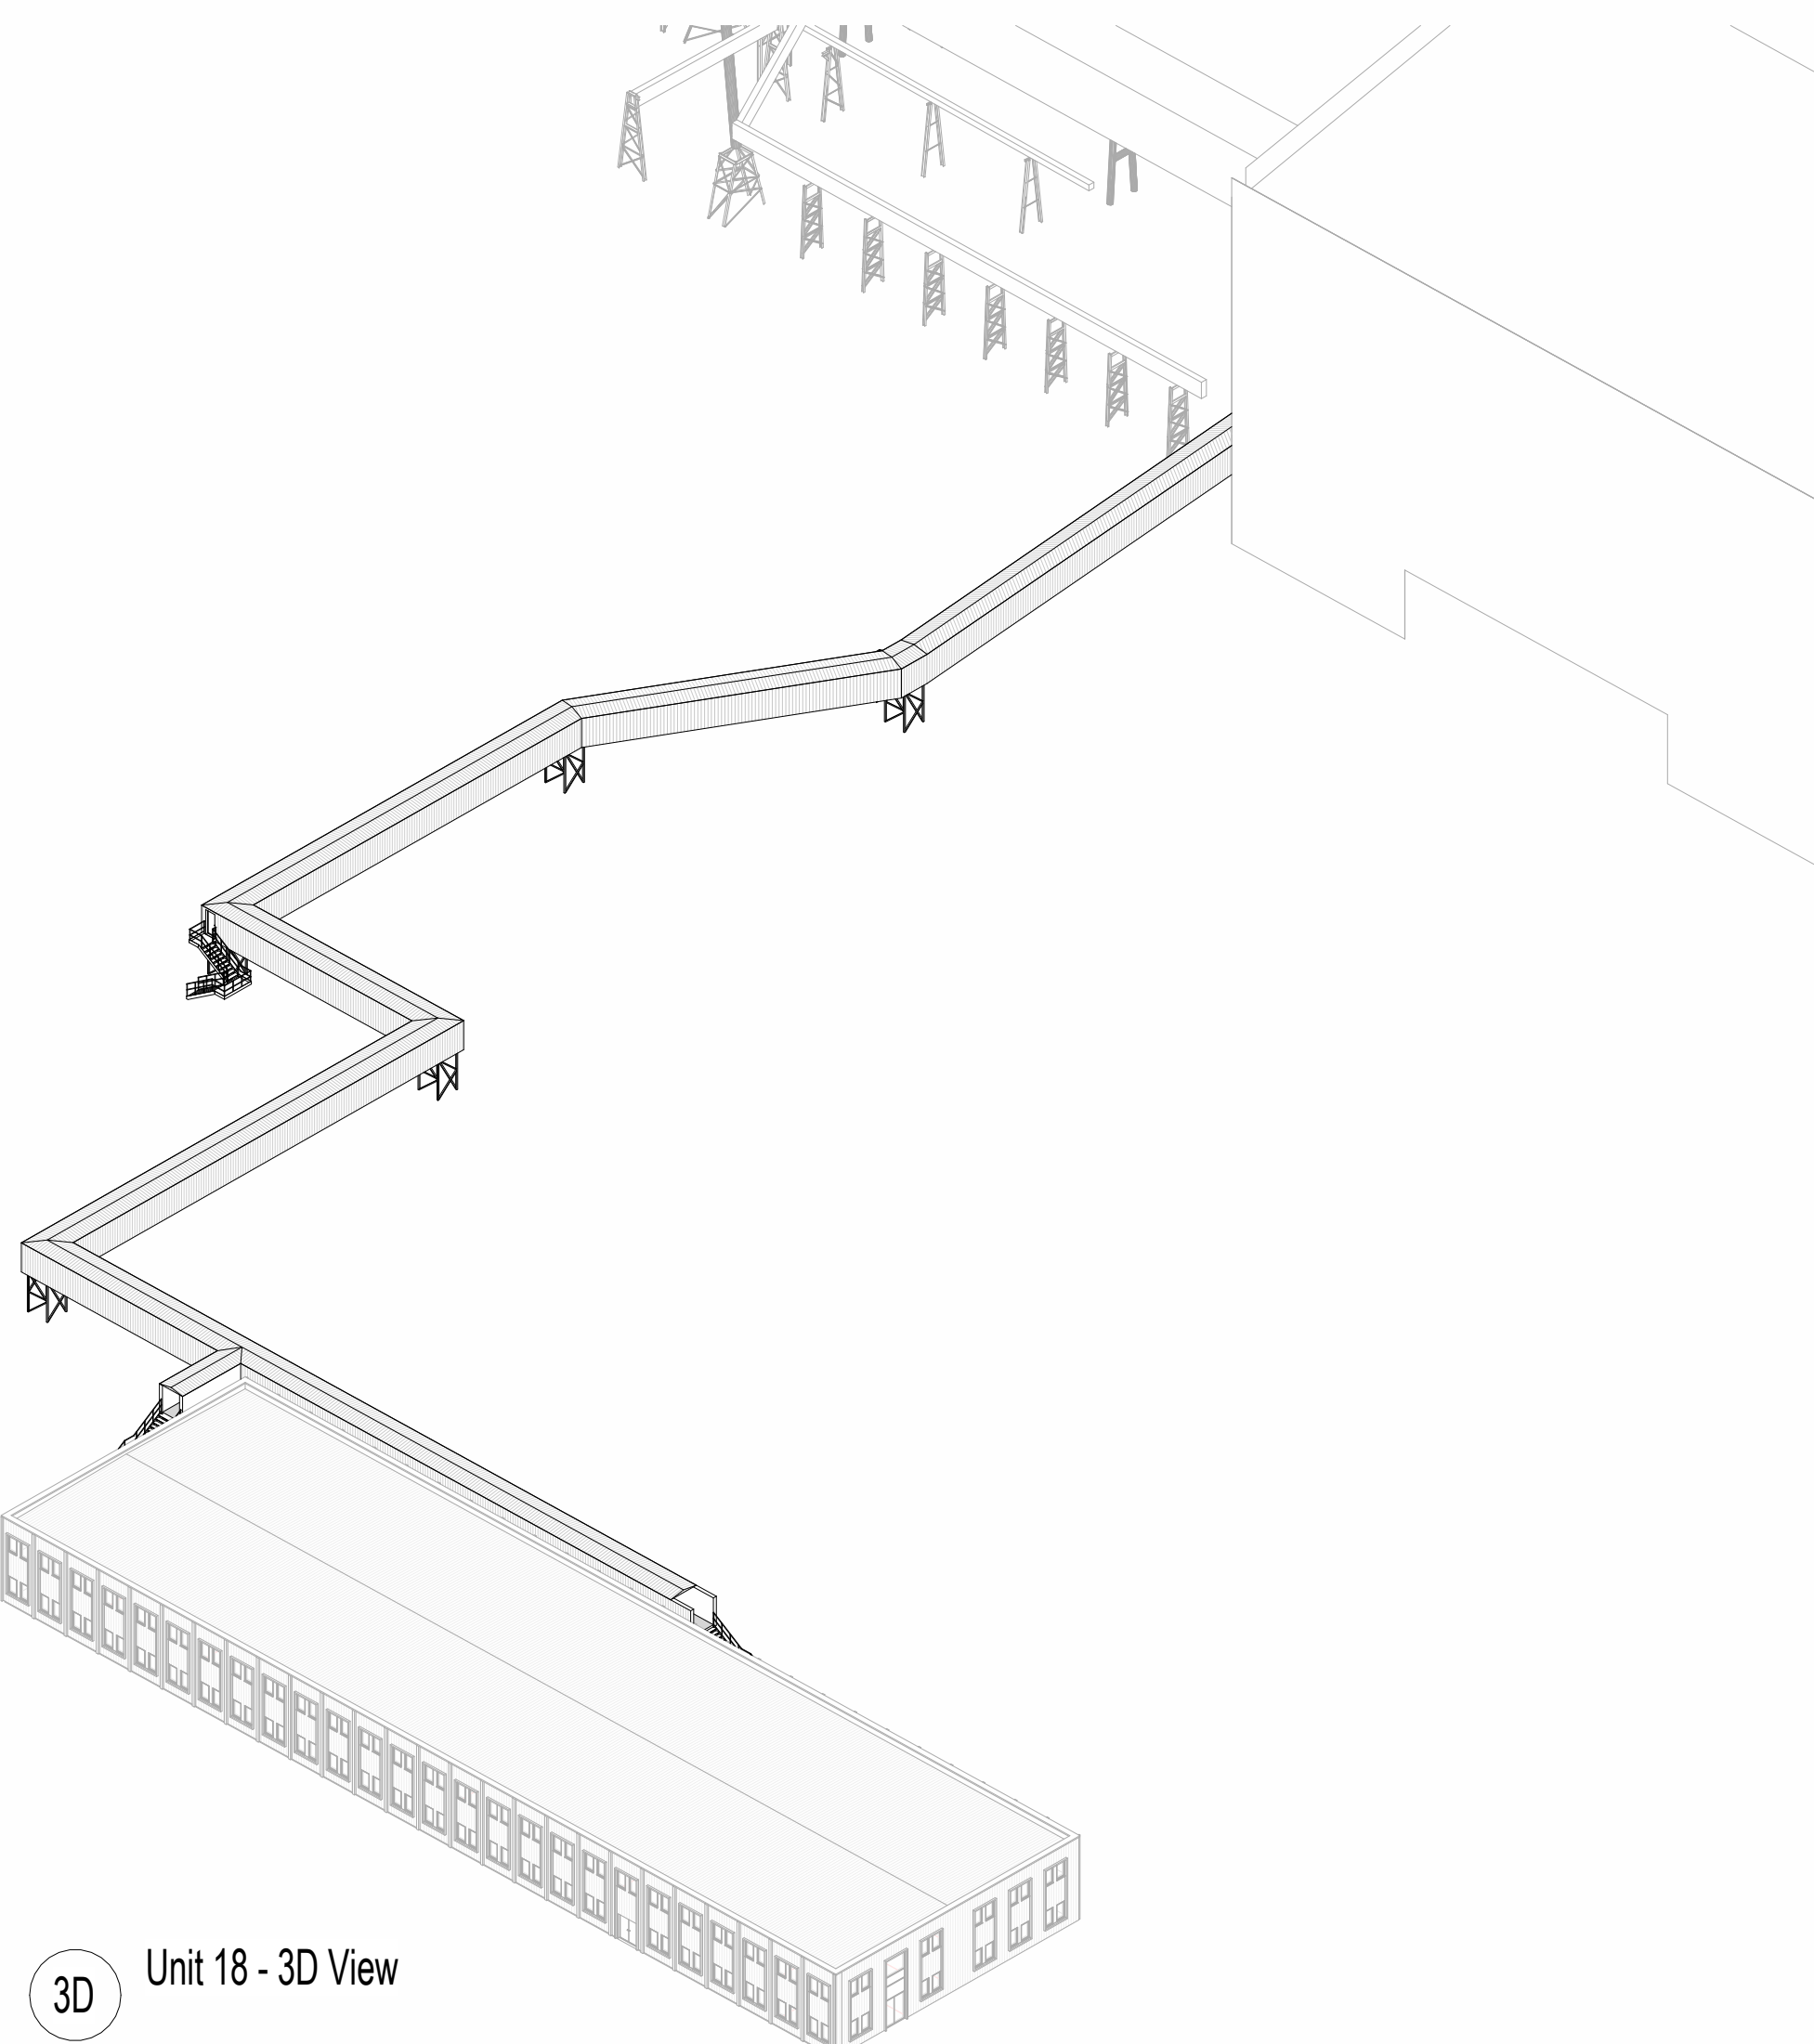


P05 Updated following NPT comments	15/10/2024
P04 Updated following NPT comments	05/09/2024
P03 Issue to NPT	23/08/2024
P02 Extra Escapes Added	20/08/24
P01 Incorporating TUR Comments	15/07/24
P00 Initial Issue	28/06/24
REV DESCRIPTION DRAWN BY CHECKED BY APPROVED BY DATE	
RIBA PLAN OF WORK WORKSTAGE	LEVEL OF MODEL DEFINITION (LoD)
Stage 3 - Spatial Coordination	LoD 3 - Approximate Model
PURPOSE OF ISSUE - SUITABLE FOR ...	STATUS or SUITABILITY
Planning Submission	Status S2 - Delivery Team information

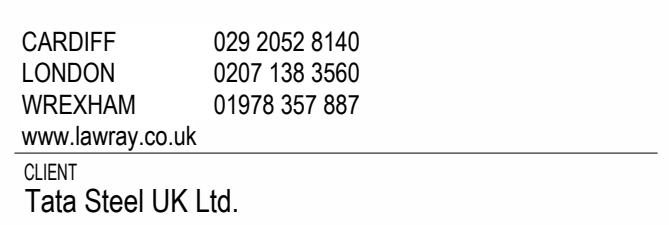

DRAWING TITLE
Unit 18 - Green Walkway Extension - Proposed GAs

PROJECT No
20007

SCALE @ A1
As indicated

DRAWING No
851192-2207

1192- Project - Originator - Volume - Level - Type - Role - Number
9850 Project - Originator - Functional - Spatial - Form - Discipline - Number

REVISION

4/23/01 B
BS EN ISO 9593

EAF-LAW-18-X-DR-A-060001

P05

DO NOT SCALE

Any discrepancy or query concerning this drawing should be referred to the Architect

Copyright © LAWRY LIMITED

Registered Office: Greenmeadows Springs, 1 Cas Gwyndy, Tongwynlais, CARDIFF CF15 4AB
Reg. Co. No. 2724178, VAT Reg. No. 134 2146 66