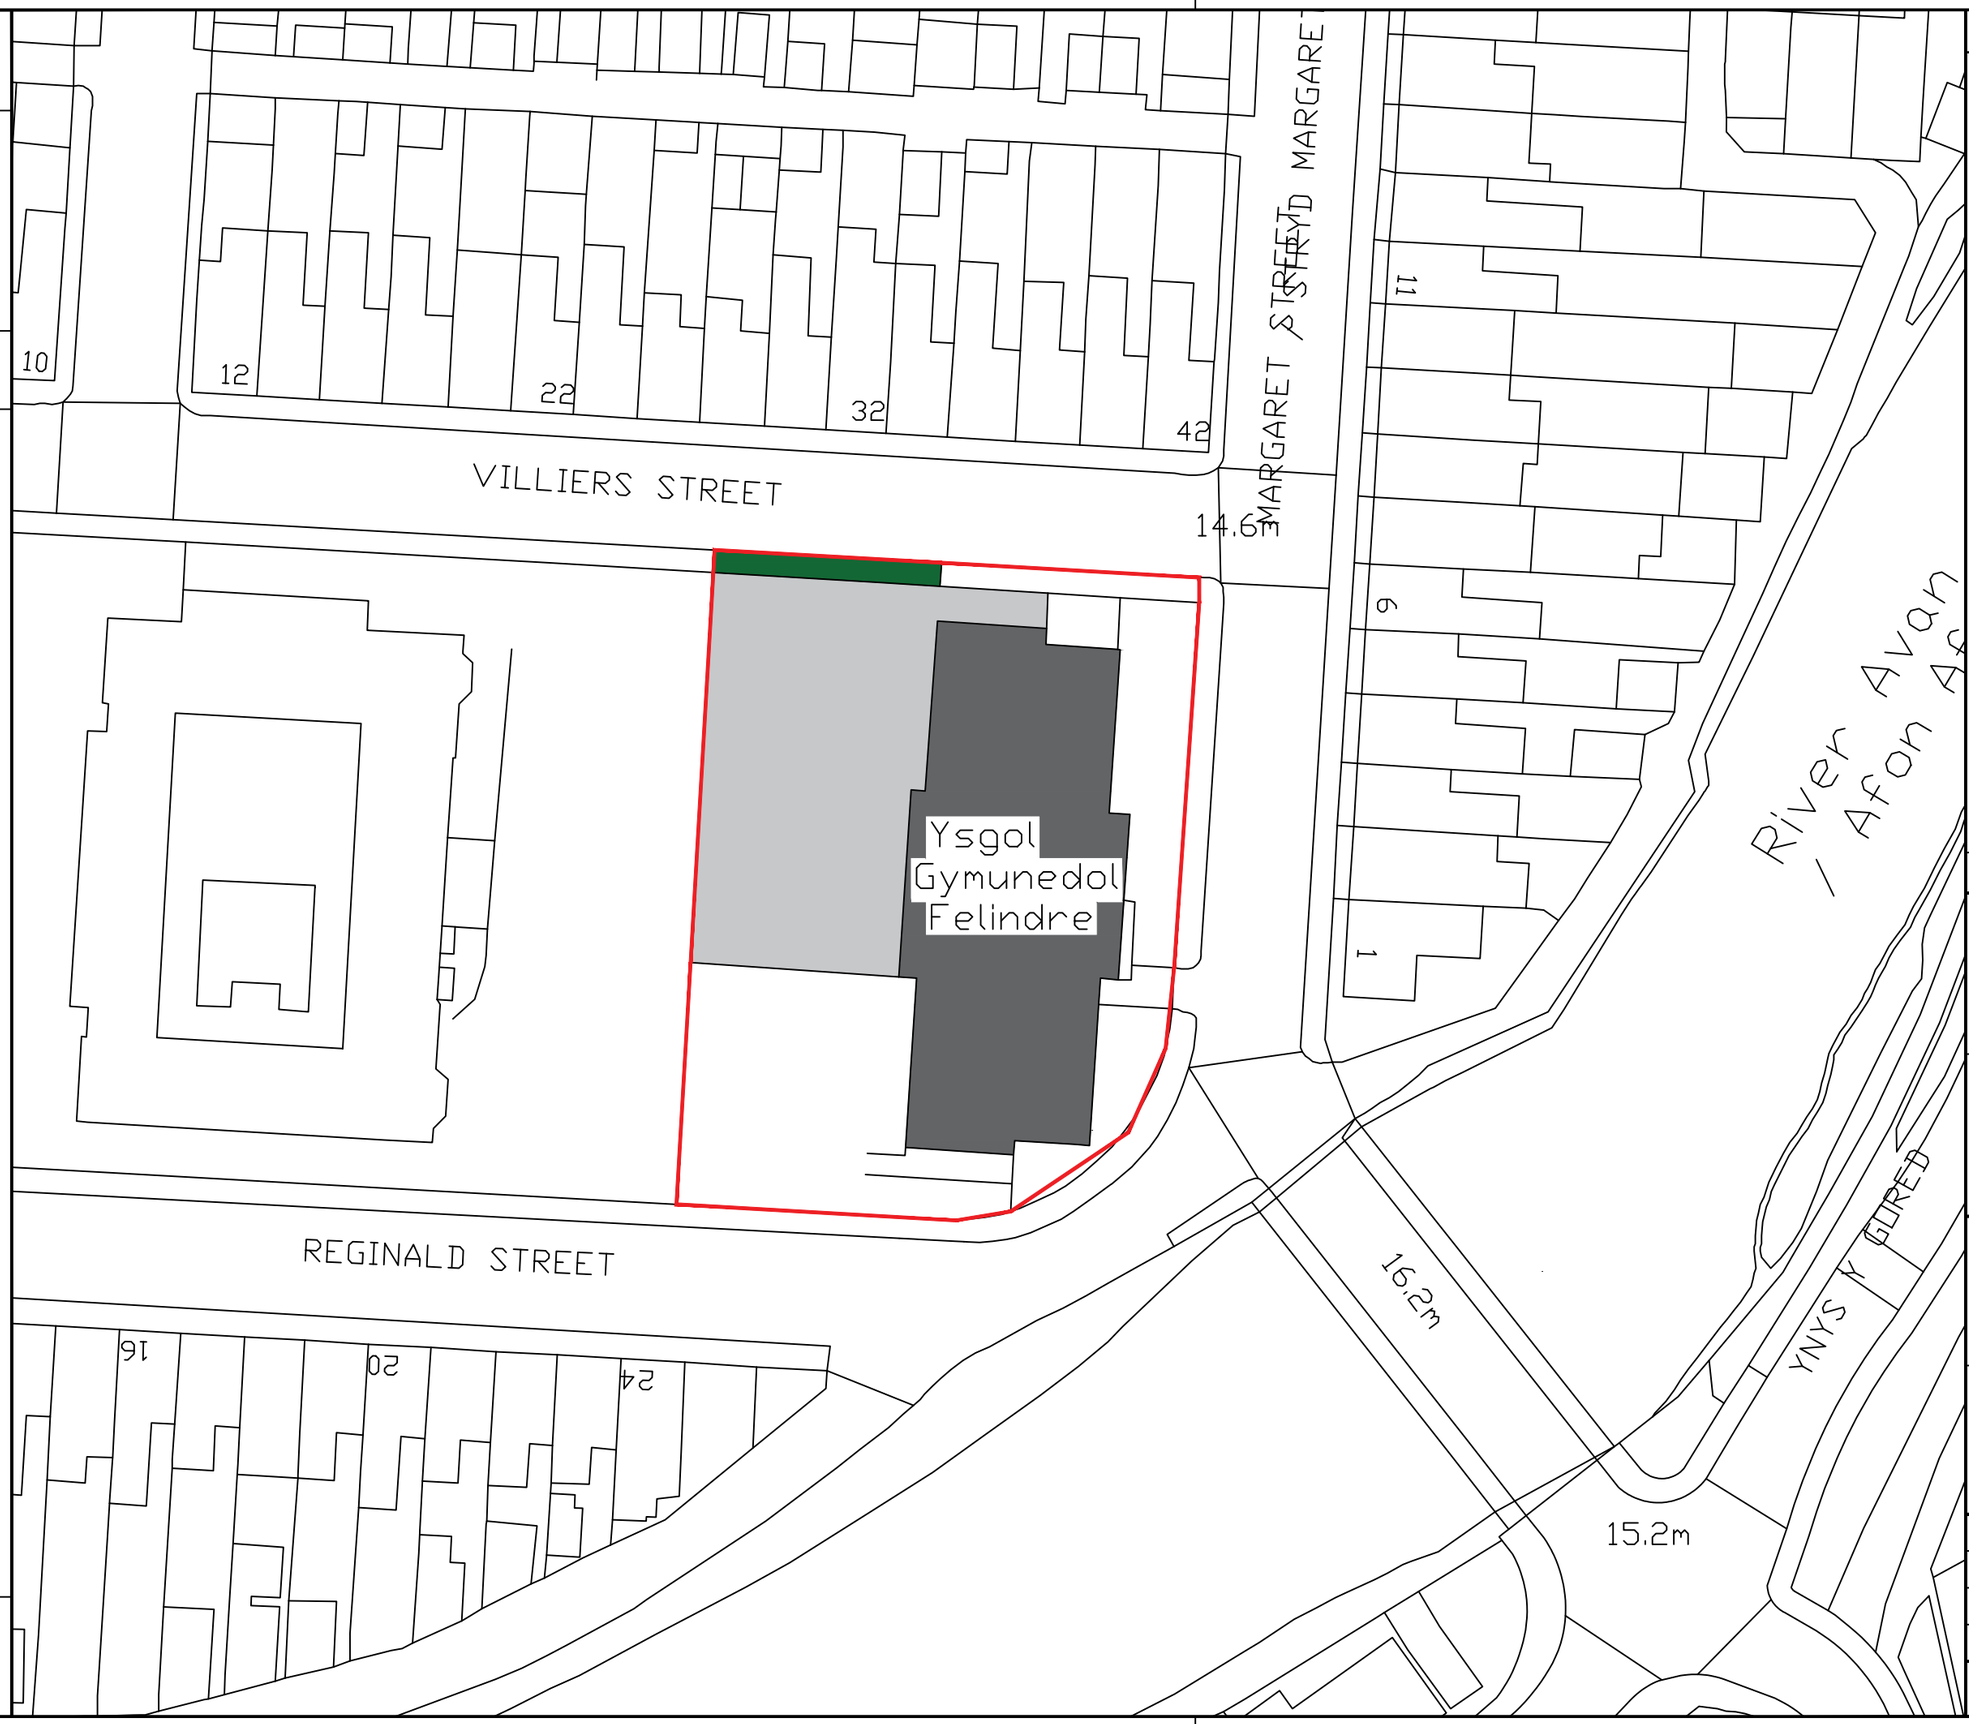

NOTES

1. All dimensions in millimetres unless otherwise stated.

Red - Location of the current wall & fence.

Light gray - Playground.

Dark Gray - School Building.

Rev	Details	Dr	Ch	Apr	Date

Neath Port Talbot
Castell-nedd Port Talbot
County Borough Council Cyngor Bwrdeistref Sirol
Making a difference Gwahaniaeth er gwell

PROPERTY & REGENERATION
Nicola Pearce BSc(Hons) DipTP MRTPI
DIRECTOR OF ENVIRONMENT AND REGENERATION
THE QUAYS, BRUNEL WAY
BAGLAN ENERGY PARK SA11 2GG
www.npt.gov.uk

Project
Velindre Community School

Drawing Title
1/500 Site plan

File No.		Property Ref. No.			
Drawn	J.Squire	Checked		Approved	
Date	30/10/2024	Date		Date	
Scales	1/500 @ A3				
Drawing No. A1309 - 01					Rev.

Rev.
Drg. No.
Project

THIS IS A C.A.D. PRODUCED DRAWING AND SHOULD NOT BE AMENDED BY HAND.