



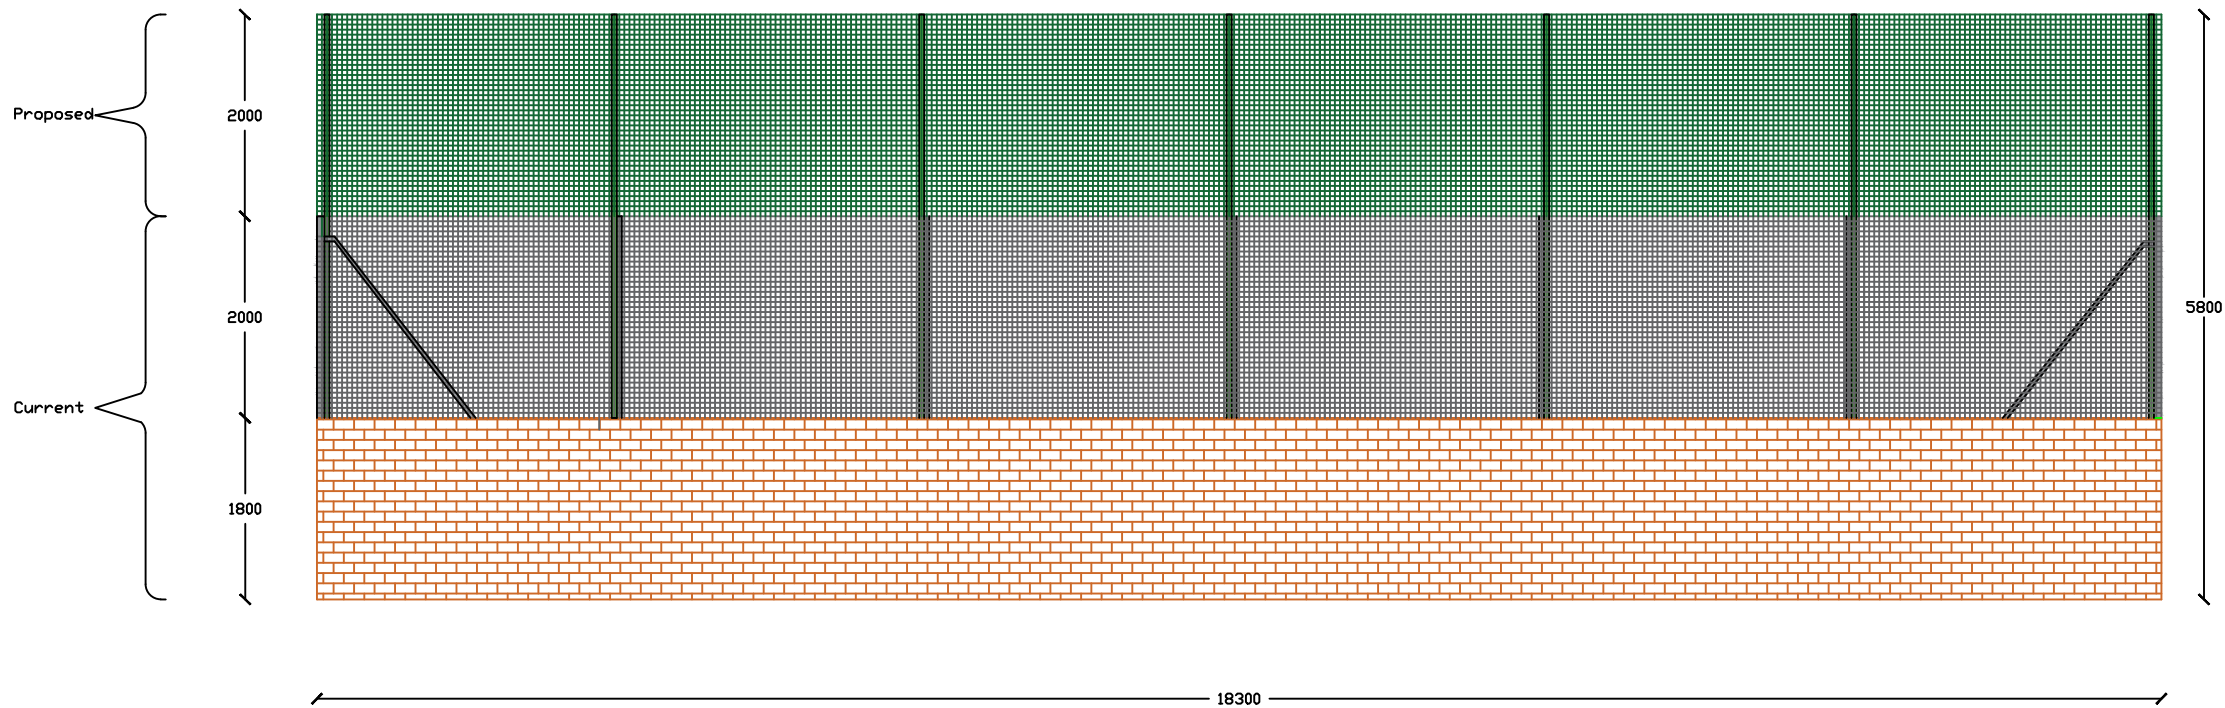

The new fence will be the same colour as the fence which is currently in place (Stainless Steel). The drawing is only showing it in green to show the difference in old and new.

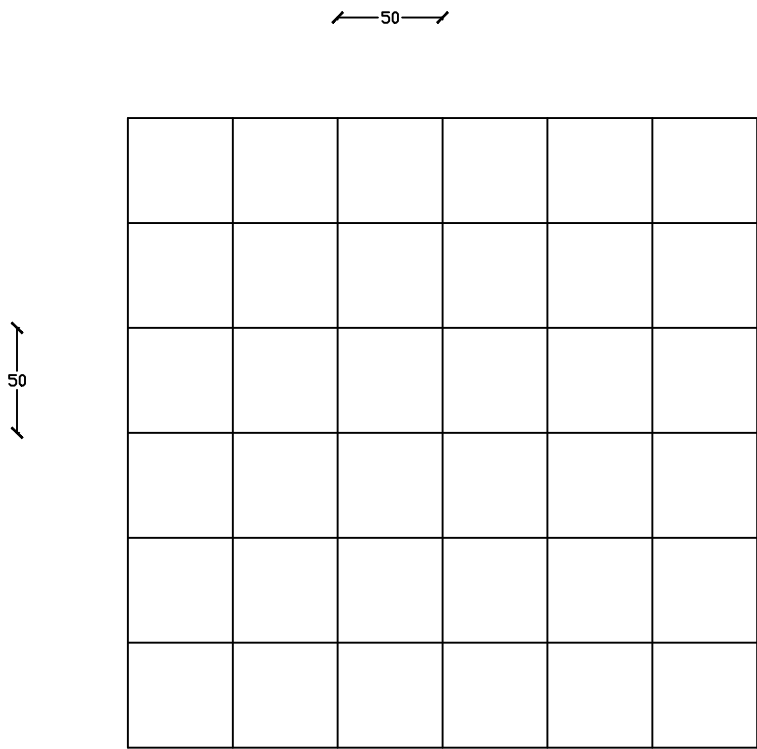

Galvanised
welded wire
steel mesh -
50cm x 50cm.

NOTES

1. All dimensions in millimetres unless otherwise stated.

Orange - Wall
which is currently
in place.

Gray - Fence which
is currently in
place.

Green - Proposed
new fence & posts
to be erected in
place.

Rev	Details	Dr	Ch	Apr	Date
-----	---------	----	----	-----	------



Neath Port Talbot
Castell-nedd Port Talbot
County Borough Council Cyngor Bwrdeistref Sirol
Making a difference Gwahaniaeth er gwell

PROPERTY & REGENERATION
Nicola Pearce BSc(Hons) DipTP MRTPI
DIRECTOR OF ENVIRONMENT AND REGENERATION
THE QUAYS, BRUNEL WAY
BAGLAN ENERGY PARK SA11 2GG
www.npt.gov.uk

Project
Velindre Community School

Drawing Title
Fence on playground

File No.		Property Ref. No.			
Drawn	J.Squire	Checked		Approved	
Date	30/10/2024	Date		Date	
Scales		1/75			
Drawing No.					Rev.
A1309 - 03					