
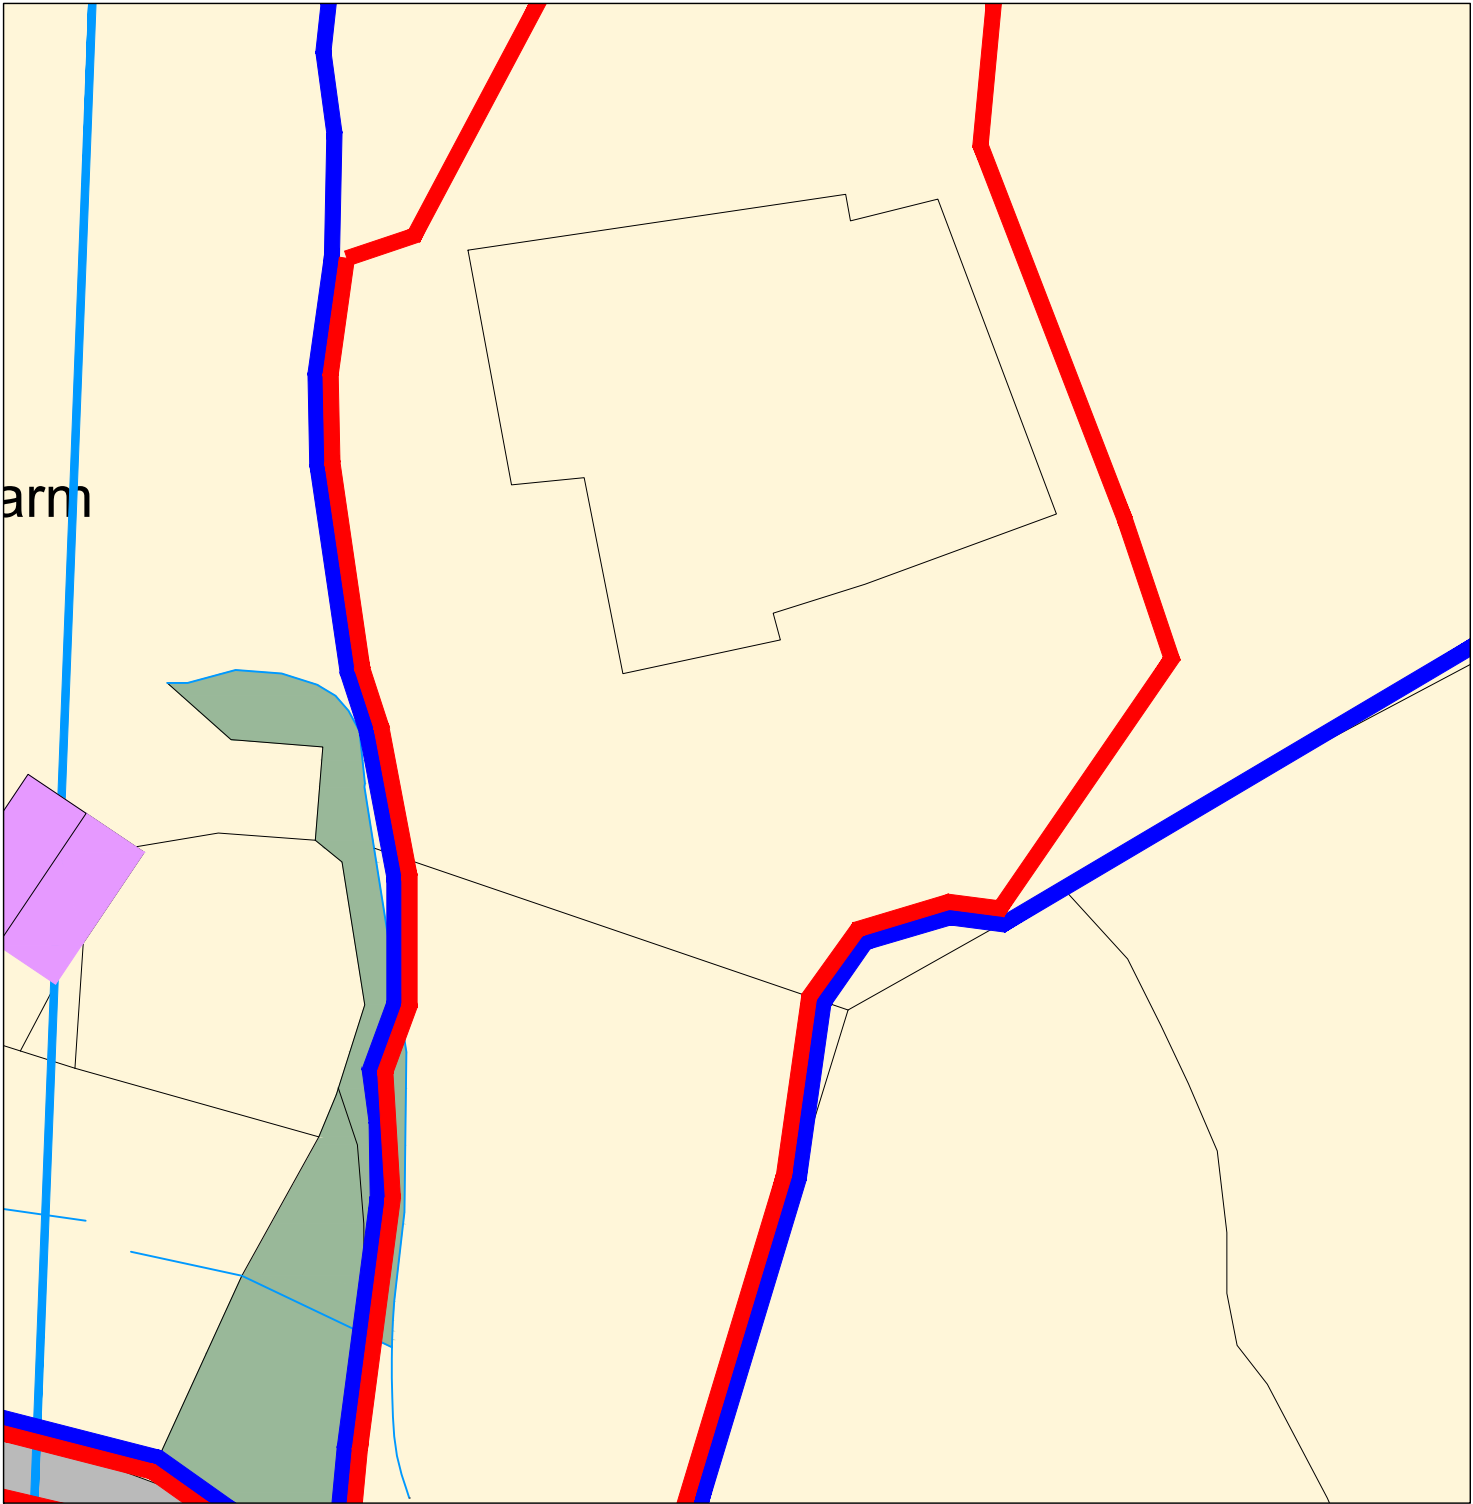


# Superseded

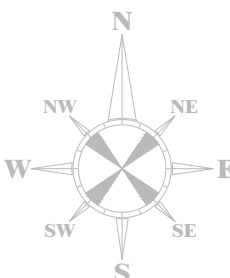

|   |           |                              |     |                              |   |              |               |            |                 |       |                 |  |
|---|-----------|------------------------------|-----|------------------------------|---|--------------|---------------|------------|-----------------|-------|-----------------|--|
| <div>Notes</div> <div>Ordnance Survey, (c) Crown Copyright 2019. All rights reserved. Licence number 100022432</div> <div></div>   | REVISIONS |                              |     | Client: Absolute Scaffolding |   |              |               |            |                 |       |                 |  |
|   | Rev       | Comment                      | By  | Date                         | Project Title: Industrial Units   |              |               |            |                 |       |                 |  |
|   |           |                              |     |                              | Project Address 1: Land to South of Neath Road B4242   |              |               |            |                 |       | A4              |  |
|   |           |                              |     |                              | Project Address 2: SA11 4DL   |              |               |            |                 |       | Checked by DLD  |  |
|   |           |                              |     |                              | Drawing Title: Site Block Plan   |              |               |            |                 |       | Approved by DLD |  |
|   | D         | Existing Canal Shown         | SJC | 10.05.2021                   | Date: 16.09.2019   | Scale: 1:500 | Drawn By: SJC | Ref. NC074 | Drawing No: 002 | Rev D |                 |  |
|   | C         | Revised Location of Unit     | SJC | 06.05.2021                   | <div>143 Clifton Street, Cardiff, CF24 1LZ</div> <div>16 Queen Victoria Road, Llanelli, SA15 2TL</div> <div>02922 744 005 01554 778 730</div> <div>info@darkinarchitects.com</div> <div>© Copyright Darkin Architects 2021</div> <div><div>RIBA</div><div></div><div>Chartered Practice</div></div> |              |               |            |                 |       |                 |  |
|   | B         | Application boundary amended | DLD | 04.11.2019                   |   |              |               |            |                 |       |                 |  |
|   | A         | Position of Units Amended    | SJC | 18.09.2019                   |   |              |               |            |                 |       |                 |  |
| THIS DRAWING IS THE COPYRIGHT OF DARKIN ARCHITECTS AND MAY NOT BE COPIED, ALTERED OR REPRODUCED IN ANY FORM OR PASSED TO A THIRD PARTY WITHOUT THEIR CONSENT. DIMENSIONS MUST BE CHECKED AND VERIFIED ON SITE AND ANY DISCREPANCIES SHOULD BE REPORTED TO THE ARCHITECT. THIS DRAWING MUST NOT BE SCALED AND SHOULD BE READ IN CONJUNCTION WITH ALL OTHER CONSULTANT'S DRAWINGS. IF IN DOUBT ASK FOR CONFIRMATION. |           |                              |     |                              | <div><div>darkin</div><div>architects</div><div>drawing on experience</div></div>   |              |               |            |                 |       |                 |  |