


Superseded

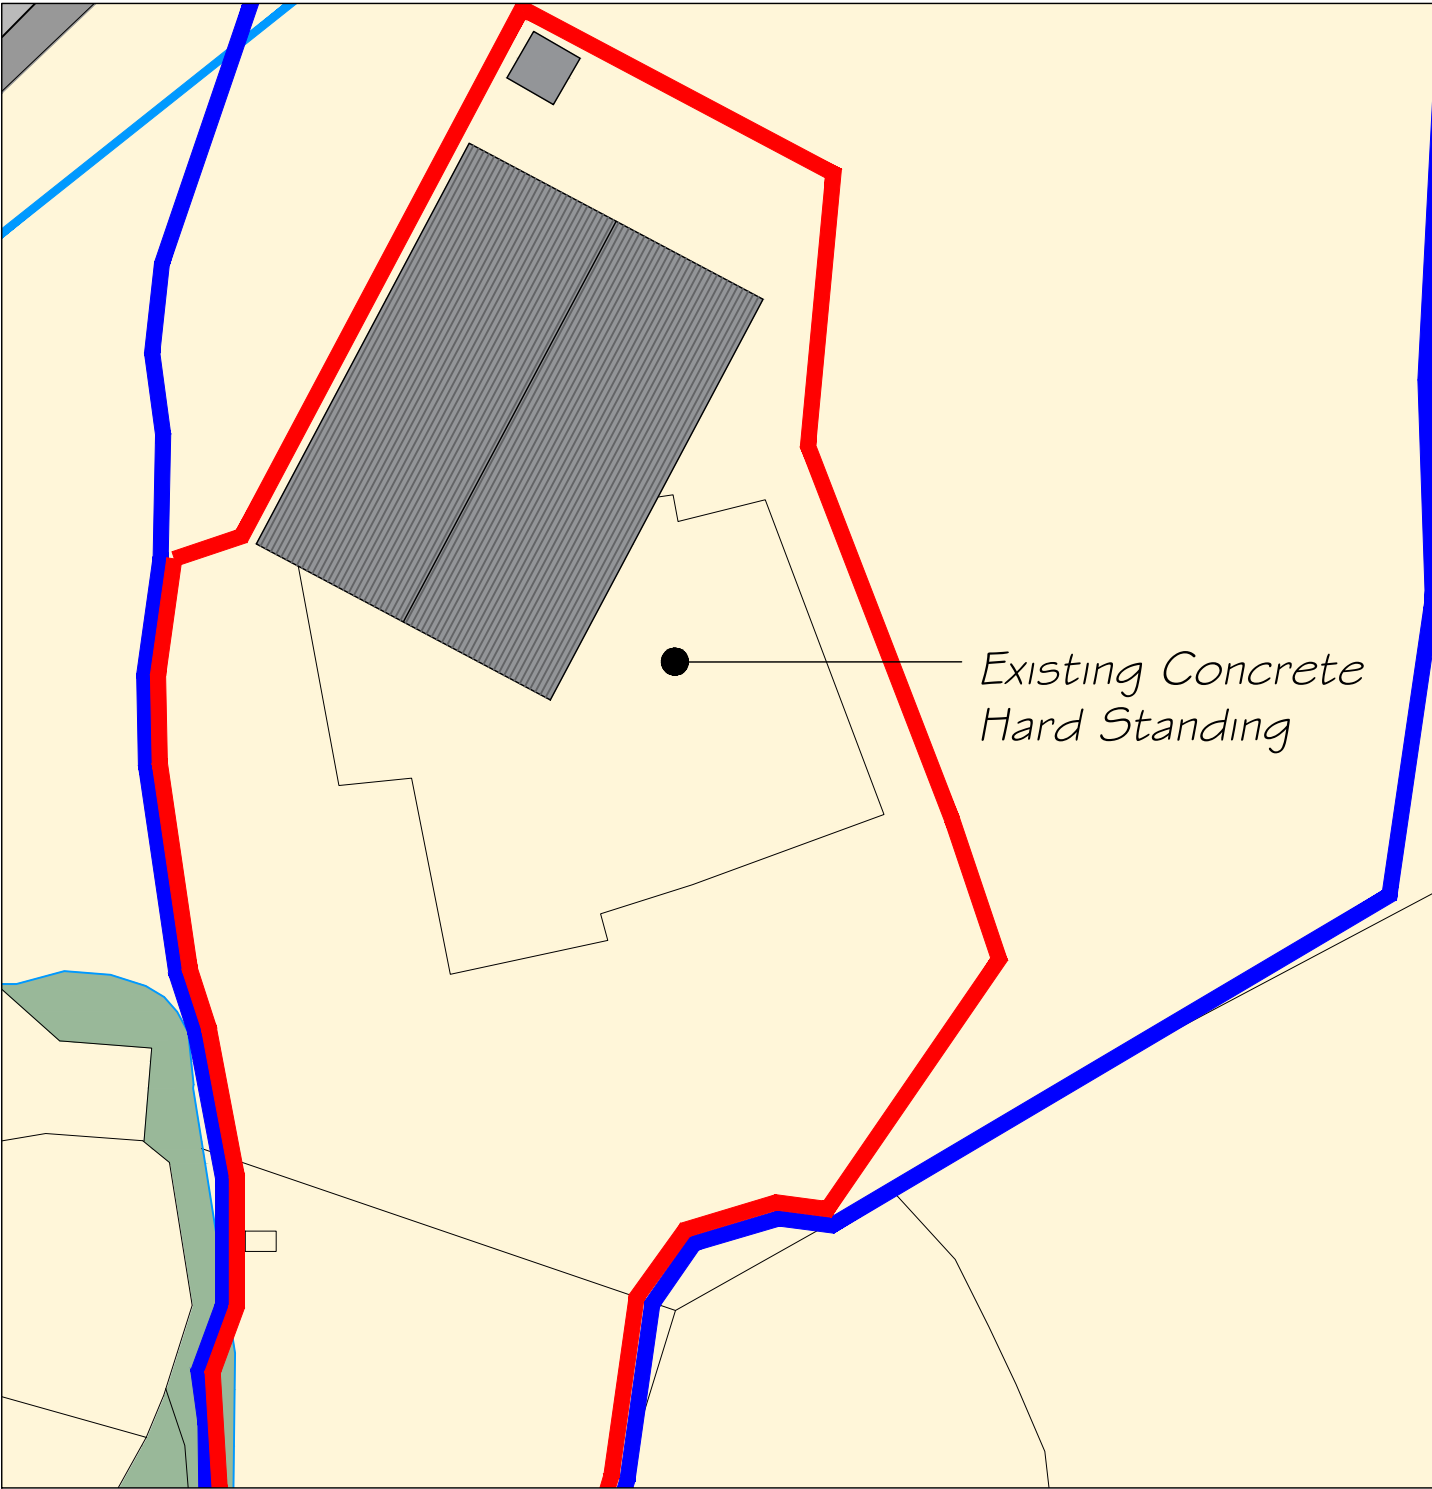

Notes	REVISIONS				Client: Absolute Scaffolding					
	Rev	Comment	By	Date	Project Title: Industrial Units					
					Project Address 1: Land to South of Neath Road B4242				A4	
					Project Address 2: SA11 4DL				Checked by	DLD
	D	Existing Canal Shown	SJC	10.05.2021	Drawing Title: Proposed Site Block Plan				Approved by	DLD
THIS DRAWING IS THE COPYRIGHT OF DARKIN ARCHITECTS AND MAY NOT BE COPIED, ALTERED OR REPRODUCED IN ANY FORM OR PASSED TO A THIRD PARTY WITHOUT THEIR CONSENT. DIMENSIONS MUST BE CHECKED AND VERIFIED ON SITE AND ANY DISCREPANCIES SHOULD BE REPORTED TO THE ARCHITECT. THIS DRAWING MUST NOT BE SCALED AND SHOULD BE READ IN CONJUNCTION WITH ALL OTHER CONSULTANT'S DRAWINGS. IF IN DOUBT ASK FOR CONFIRMATION.					Date: 16.09.2019	Scale: 1:500	Drawn By: SJC	Ref: NC074	Drawing No: 003	Rev D
					143 Clifton Street, Cardiff, CF24 1LZ 16 Queen Victoria Road, Llanelli, SA15 2TL 02922 744 005 01554 778 730 info@darkinarchitects.com © Copyright Darkin Architects 2021				darkin architects	
					RIBA Chartered Practice				drawing on experience	