
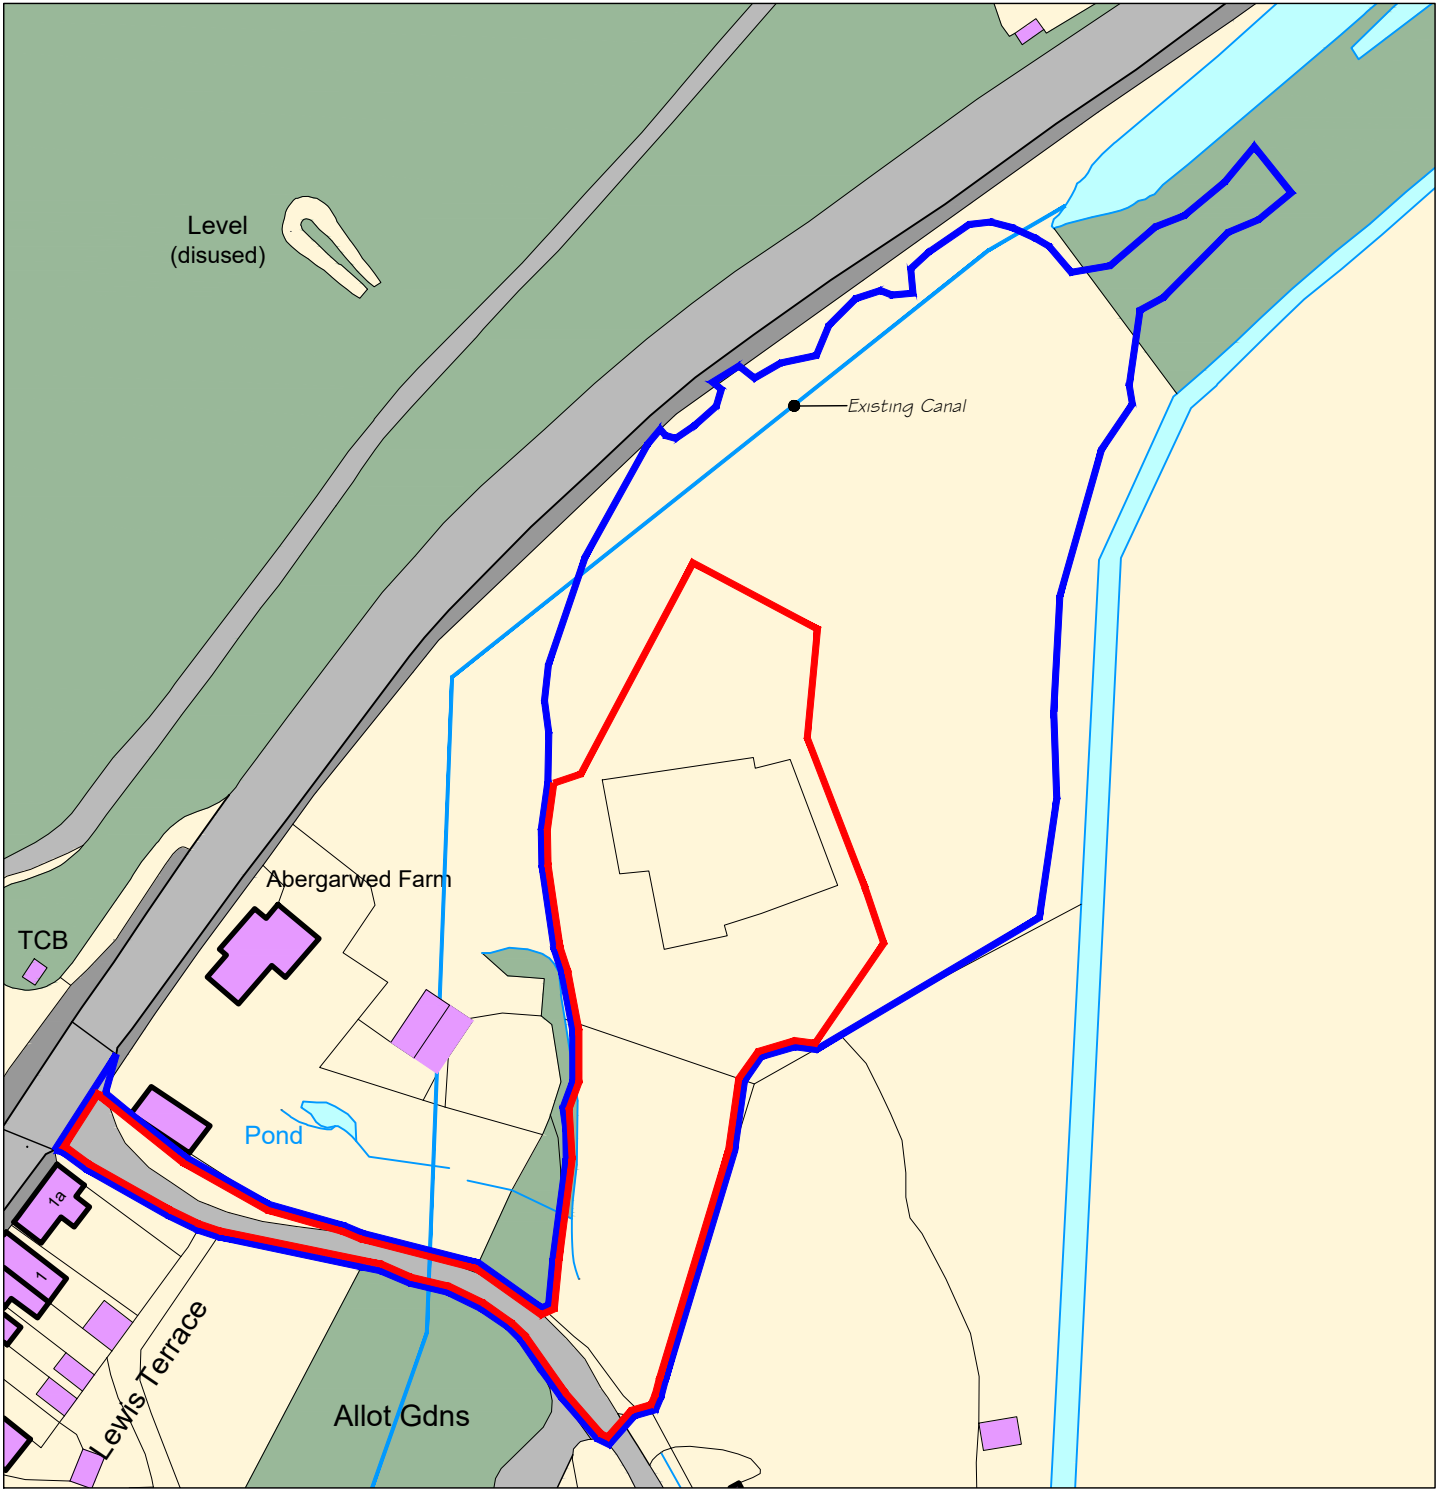


Superseded

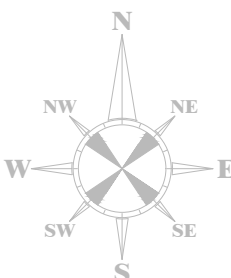

Notes Ordnance Survey, (c) Crown Copyright 2019. All rights reserved. Licence number 100022432 	REVISIONS				Client: Absolute Scaffolding						
	Rev	Comment	By	Date	Project Title: Industrial Units						
					Project Address 1: Land to South of Neath Road B4242				A4		
					Project Address 2: SA11 4DL				Checked by	DLD	
					Drawing Title: Site Location Plan				Approved by	DLD	
					Date: 16.09.2019	Scale: 1:1250	Drawn By: SJC	Ref: NC074	Drawing No: 001	Rev E	
	Rev Comment By Date E Existing Canal Shown SJC 10.05.2021 D Revised Location of Unit SJC 06.05.2021 C Application Boundary Amended SJC 03.01.2019 B Application boundary amended DLD 04.11.2019 A Position of Units Amended SJC 18.09.2019 THIS DRAWING IS THE COPYRIGHT OF DARKIN ARCHITECTS AND MAY NOT BE COPIED, ALTERED OR REPRODUCED IN ANY FORM OR PASSED TO A THIRD PARTY WITHOUT THEIR CONSENT. DIMENSIONS MUST BE CHECKED AND VERIFIED ON SITE AND ANY DISCREPANCIES SHOULD BE REPORTED TO THE ARCHITECT. THIS DRAWING MUST NOT BE SCALED AND SHOULD BE READ IN CONJUNCTION WITH ALL OTHER CONSULTANT'S DRAWINGS. IF IN DOUBT ASK FOR CONFIRMATION.				143 Clifton Street, Cardiff, CF24 1LZ 16 Queen Victoria Road, Llanelli, SA15 2TL 02922 744 005 01554 778 730 info@darkinarchitects.com © Copyright Darkin Architects 2021 RIBA  Chartered Practice					darkin architects drawing on experience	